
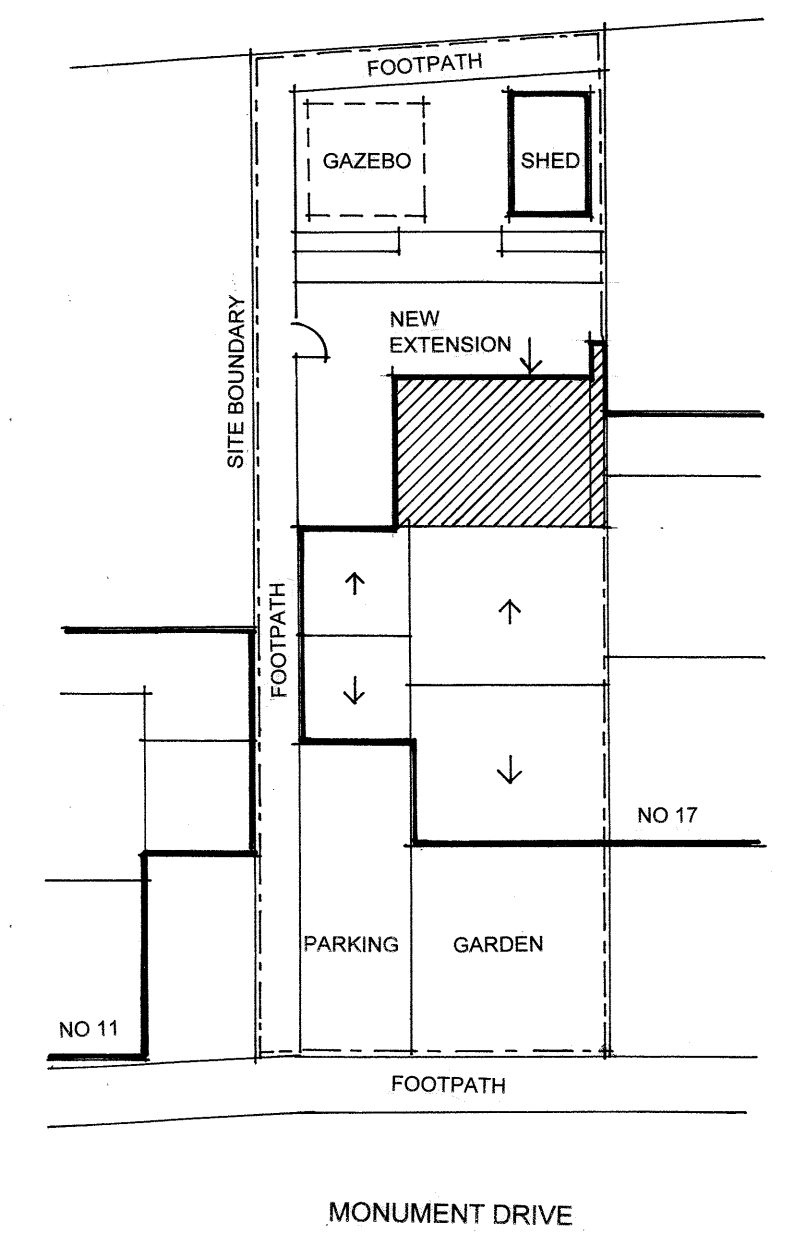
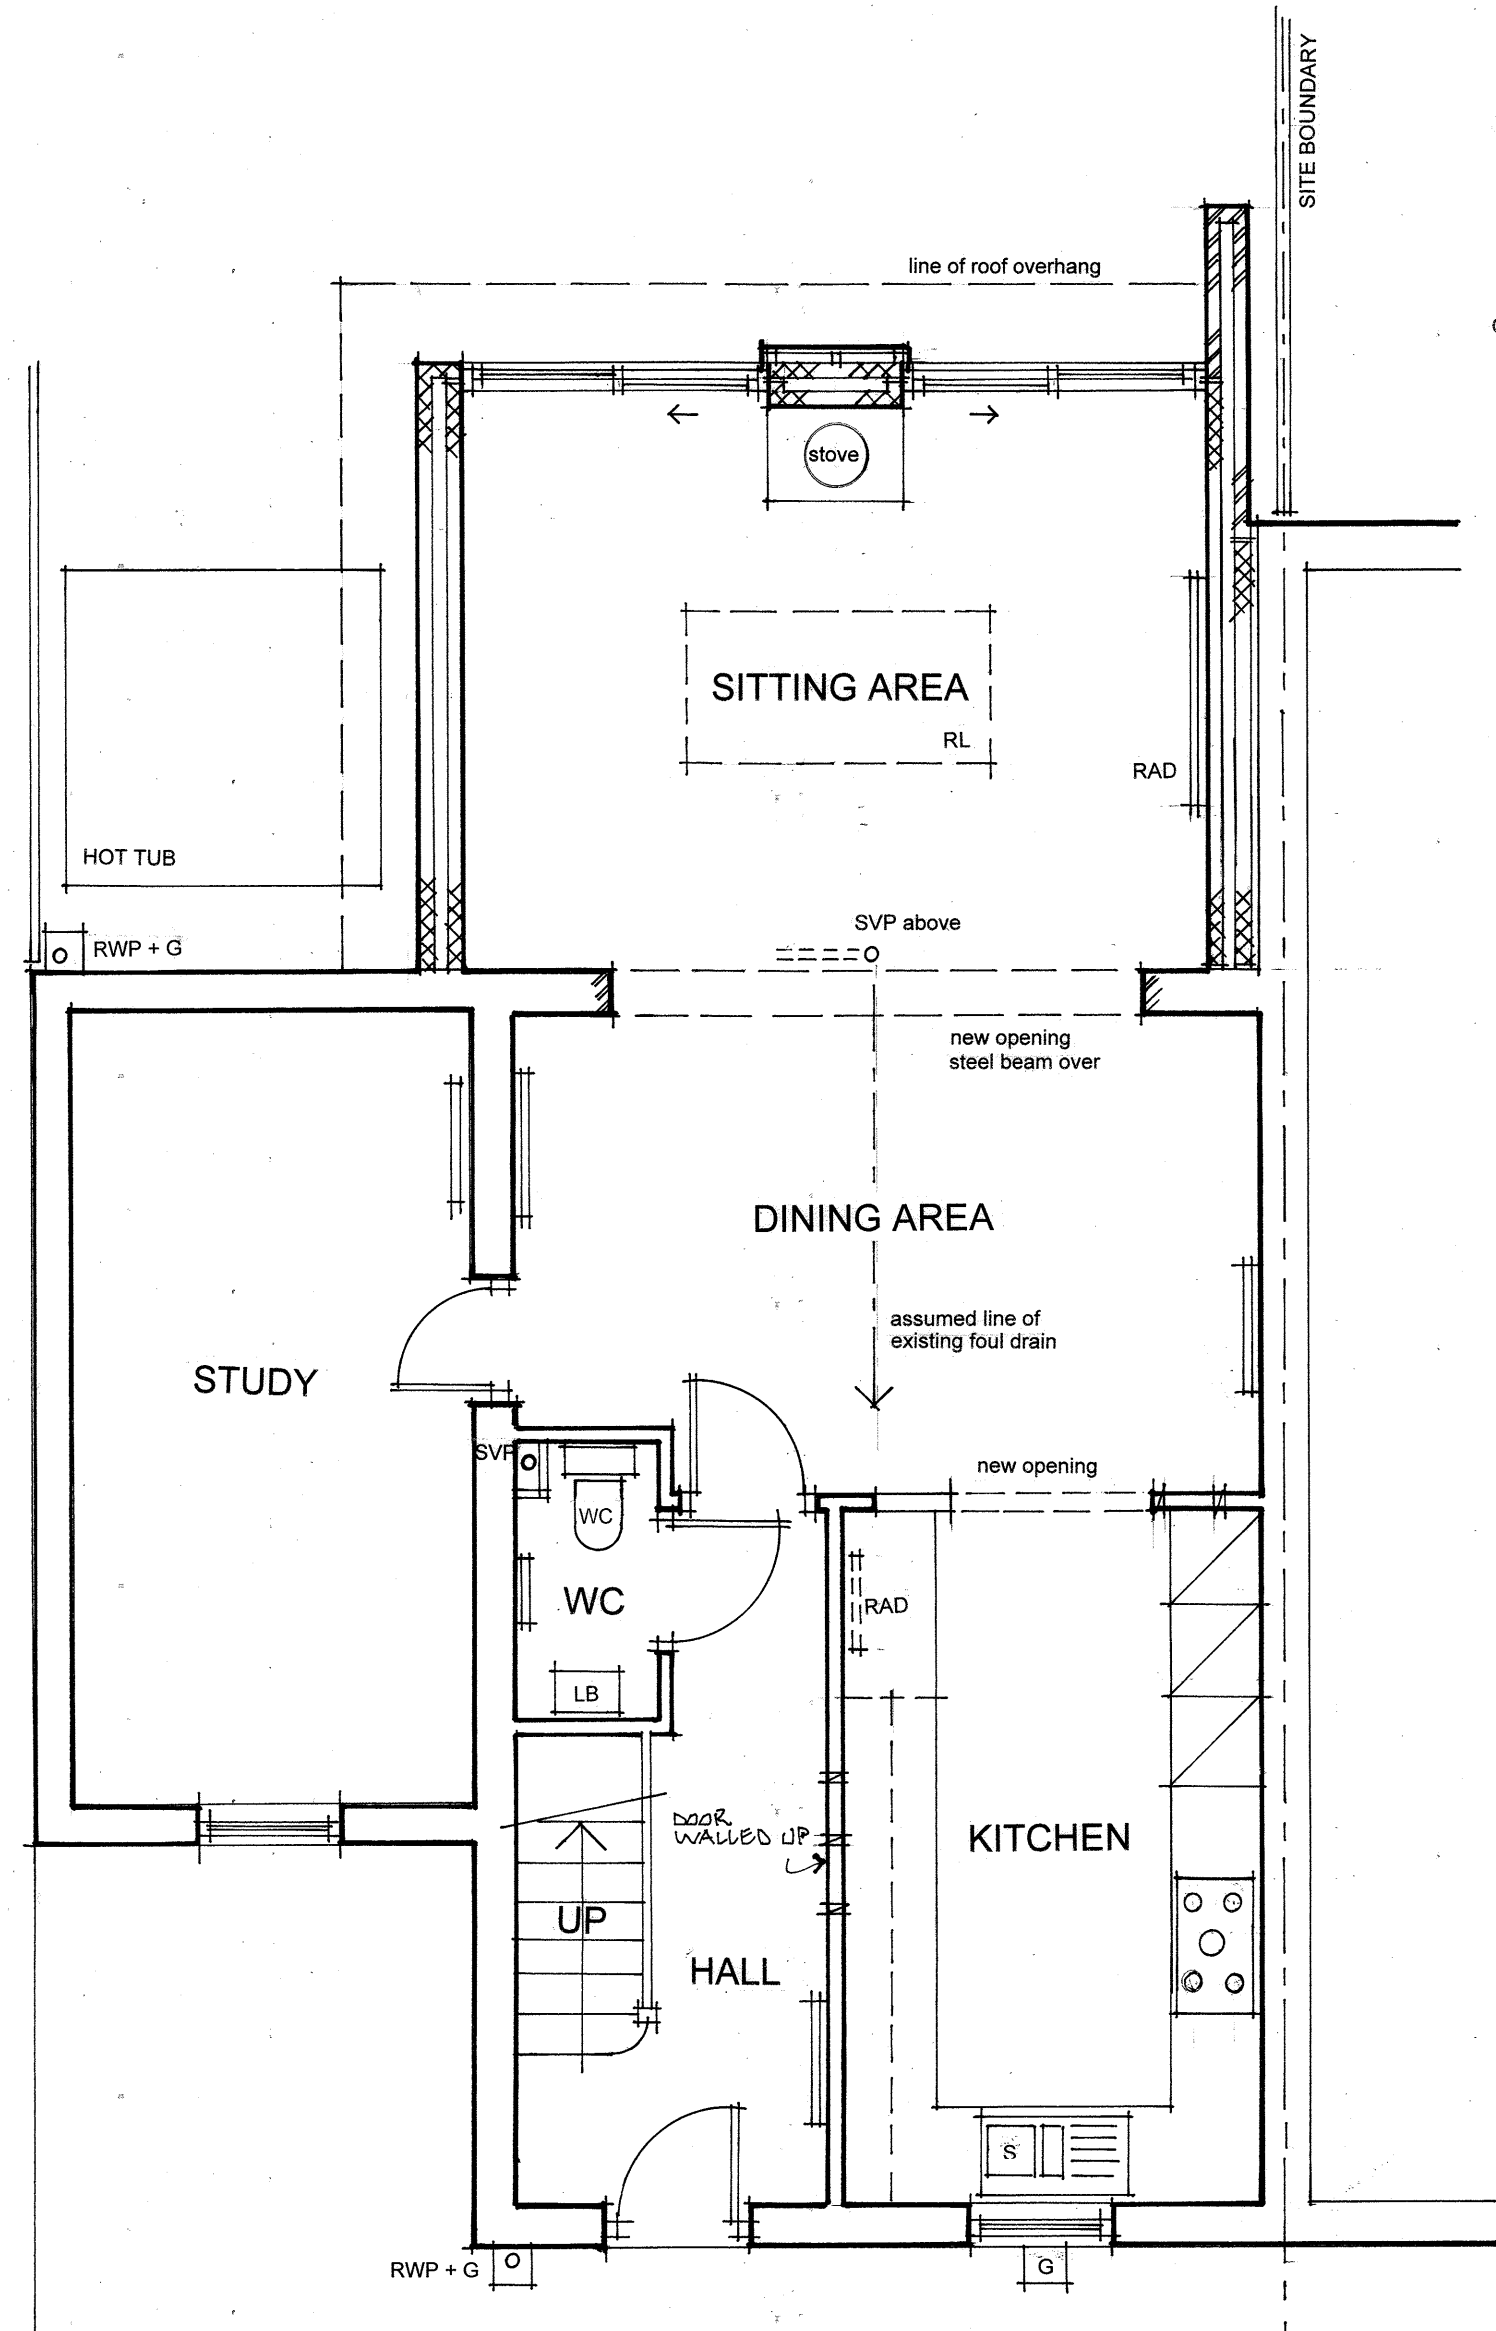
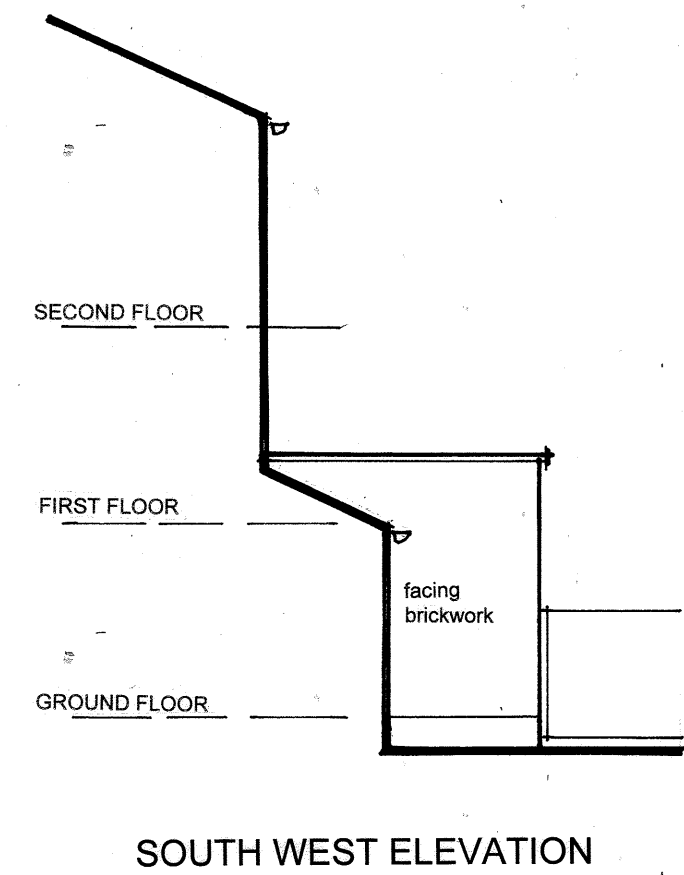


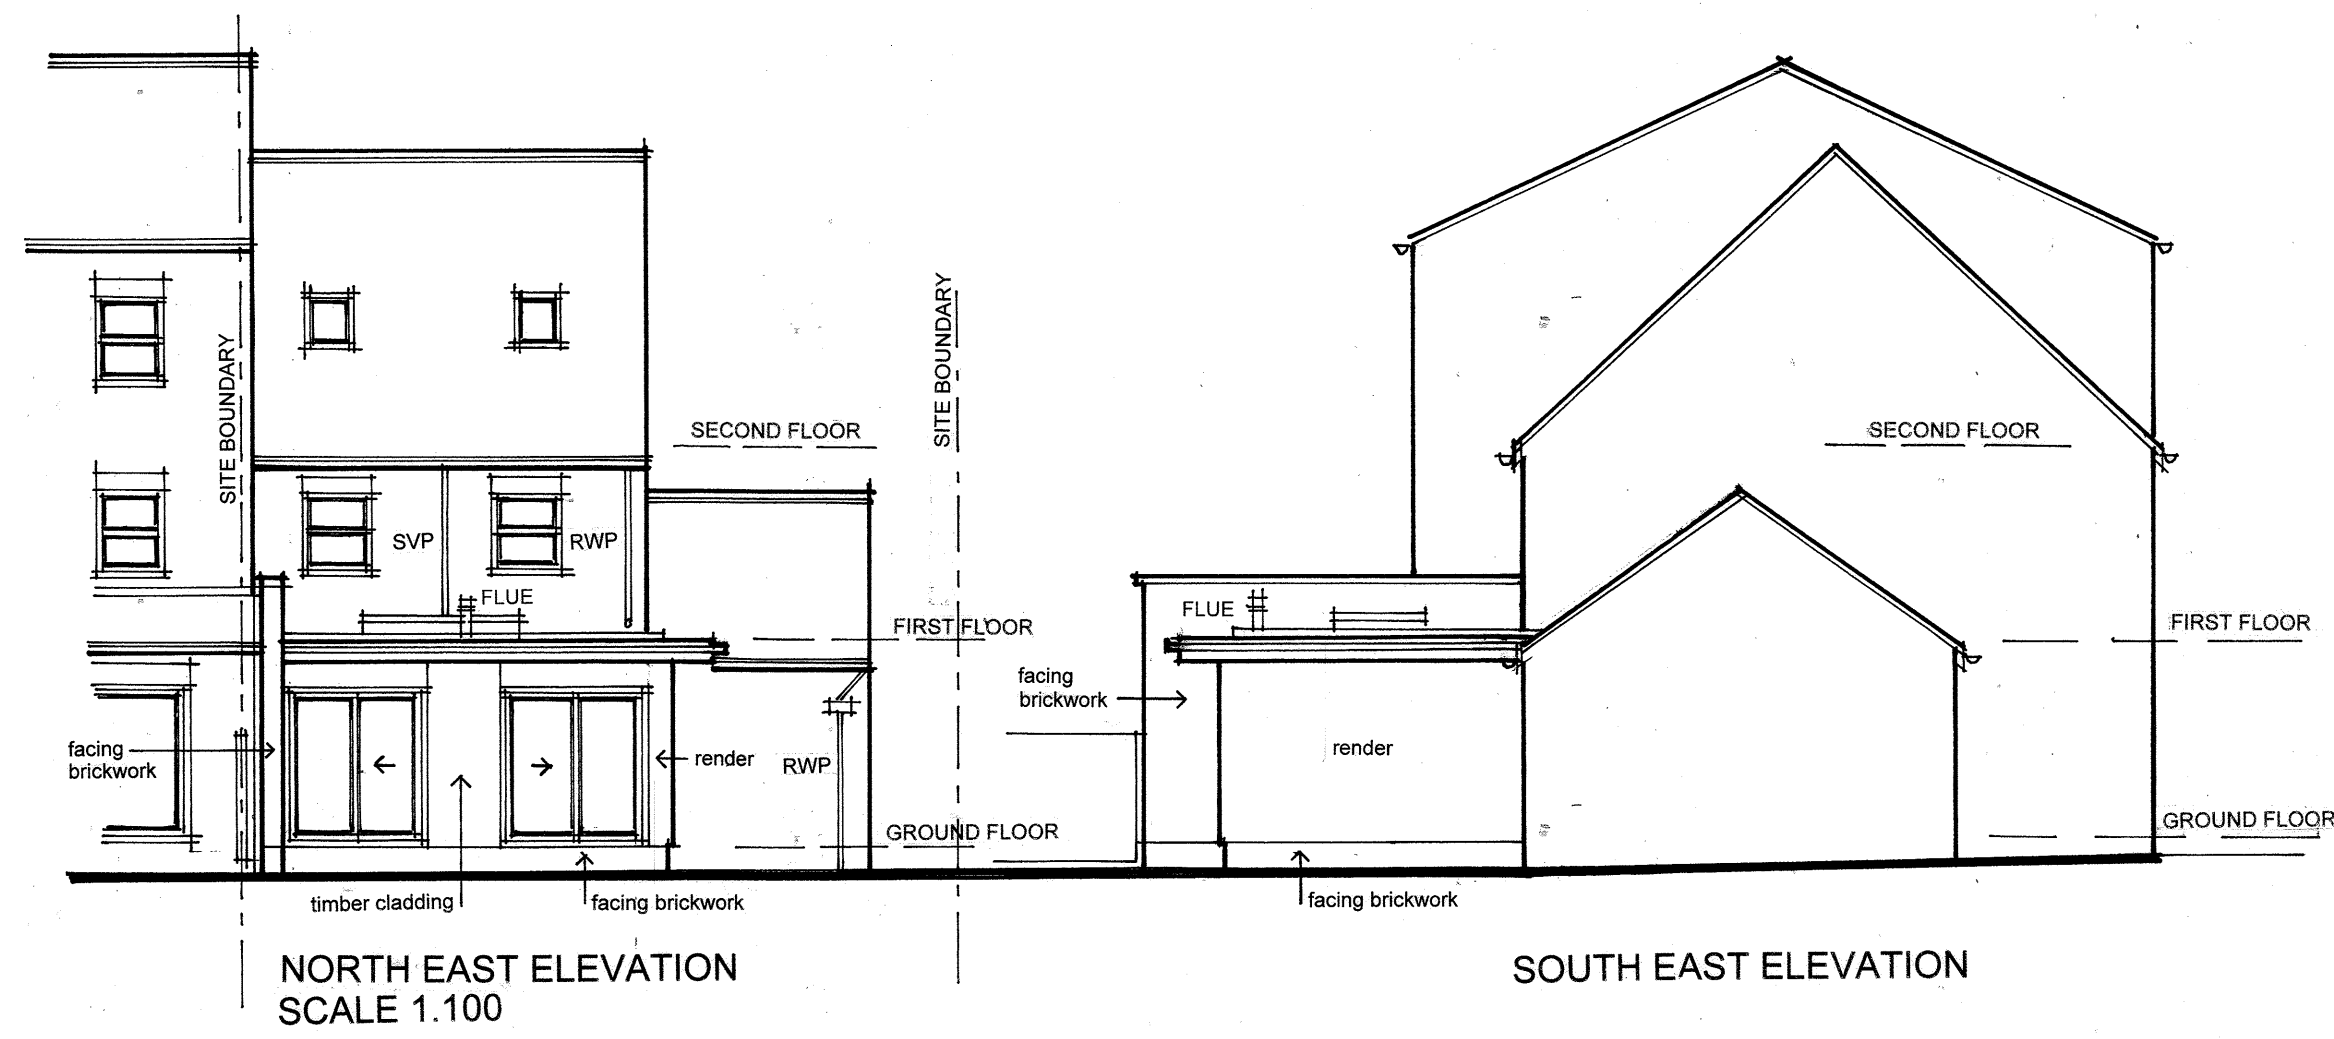

PLANS AS PROPOSED

PROPOSED REAR EXTENSION AT 15 MONUMENT DRIVE,
BRIERLEY, BARNSELY, FOR MR R MOSS
Drawing No 02
November 2021