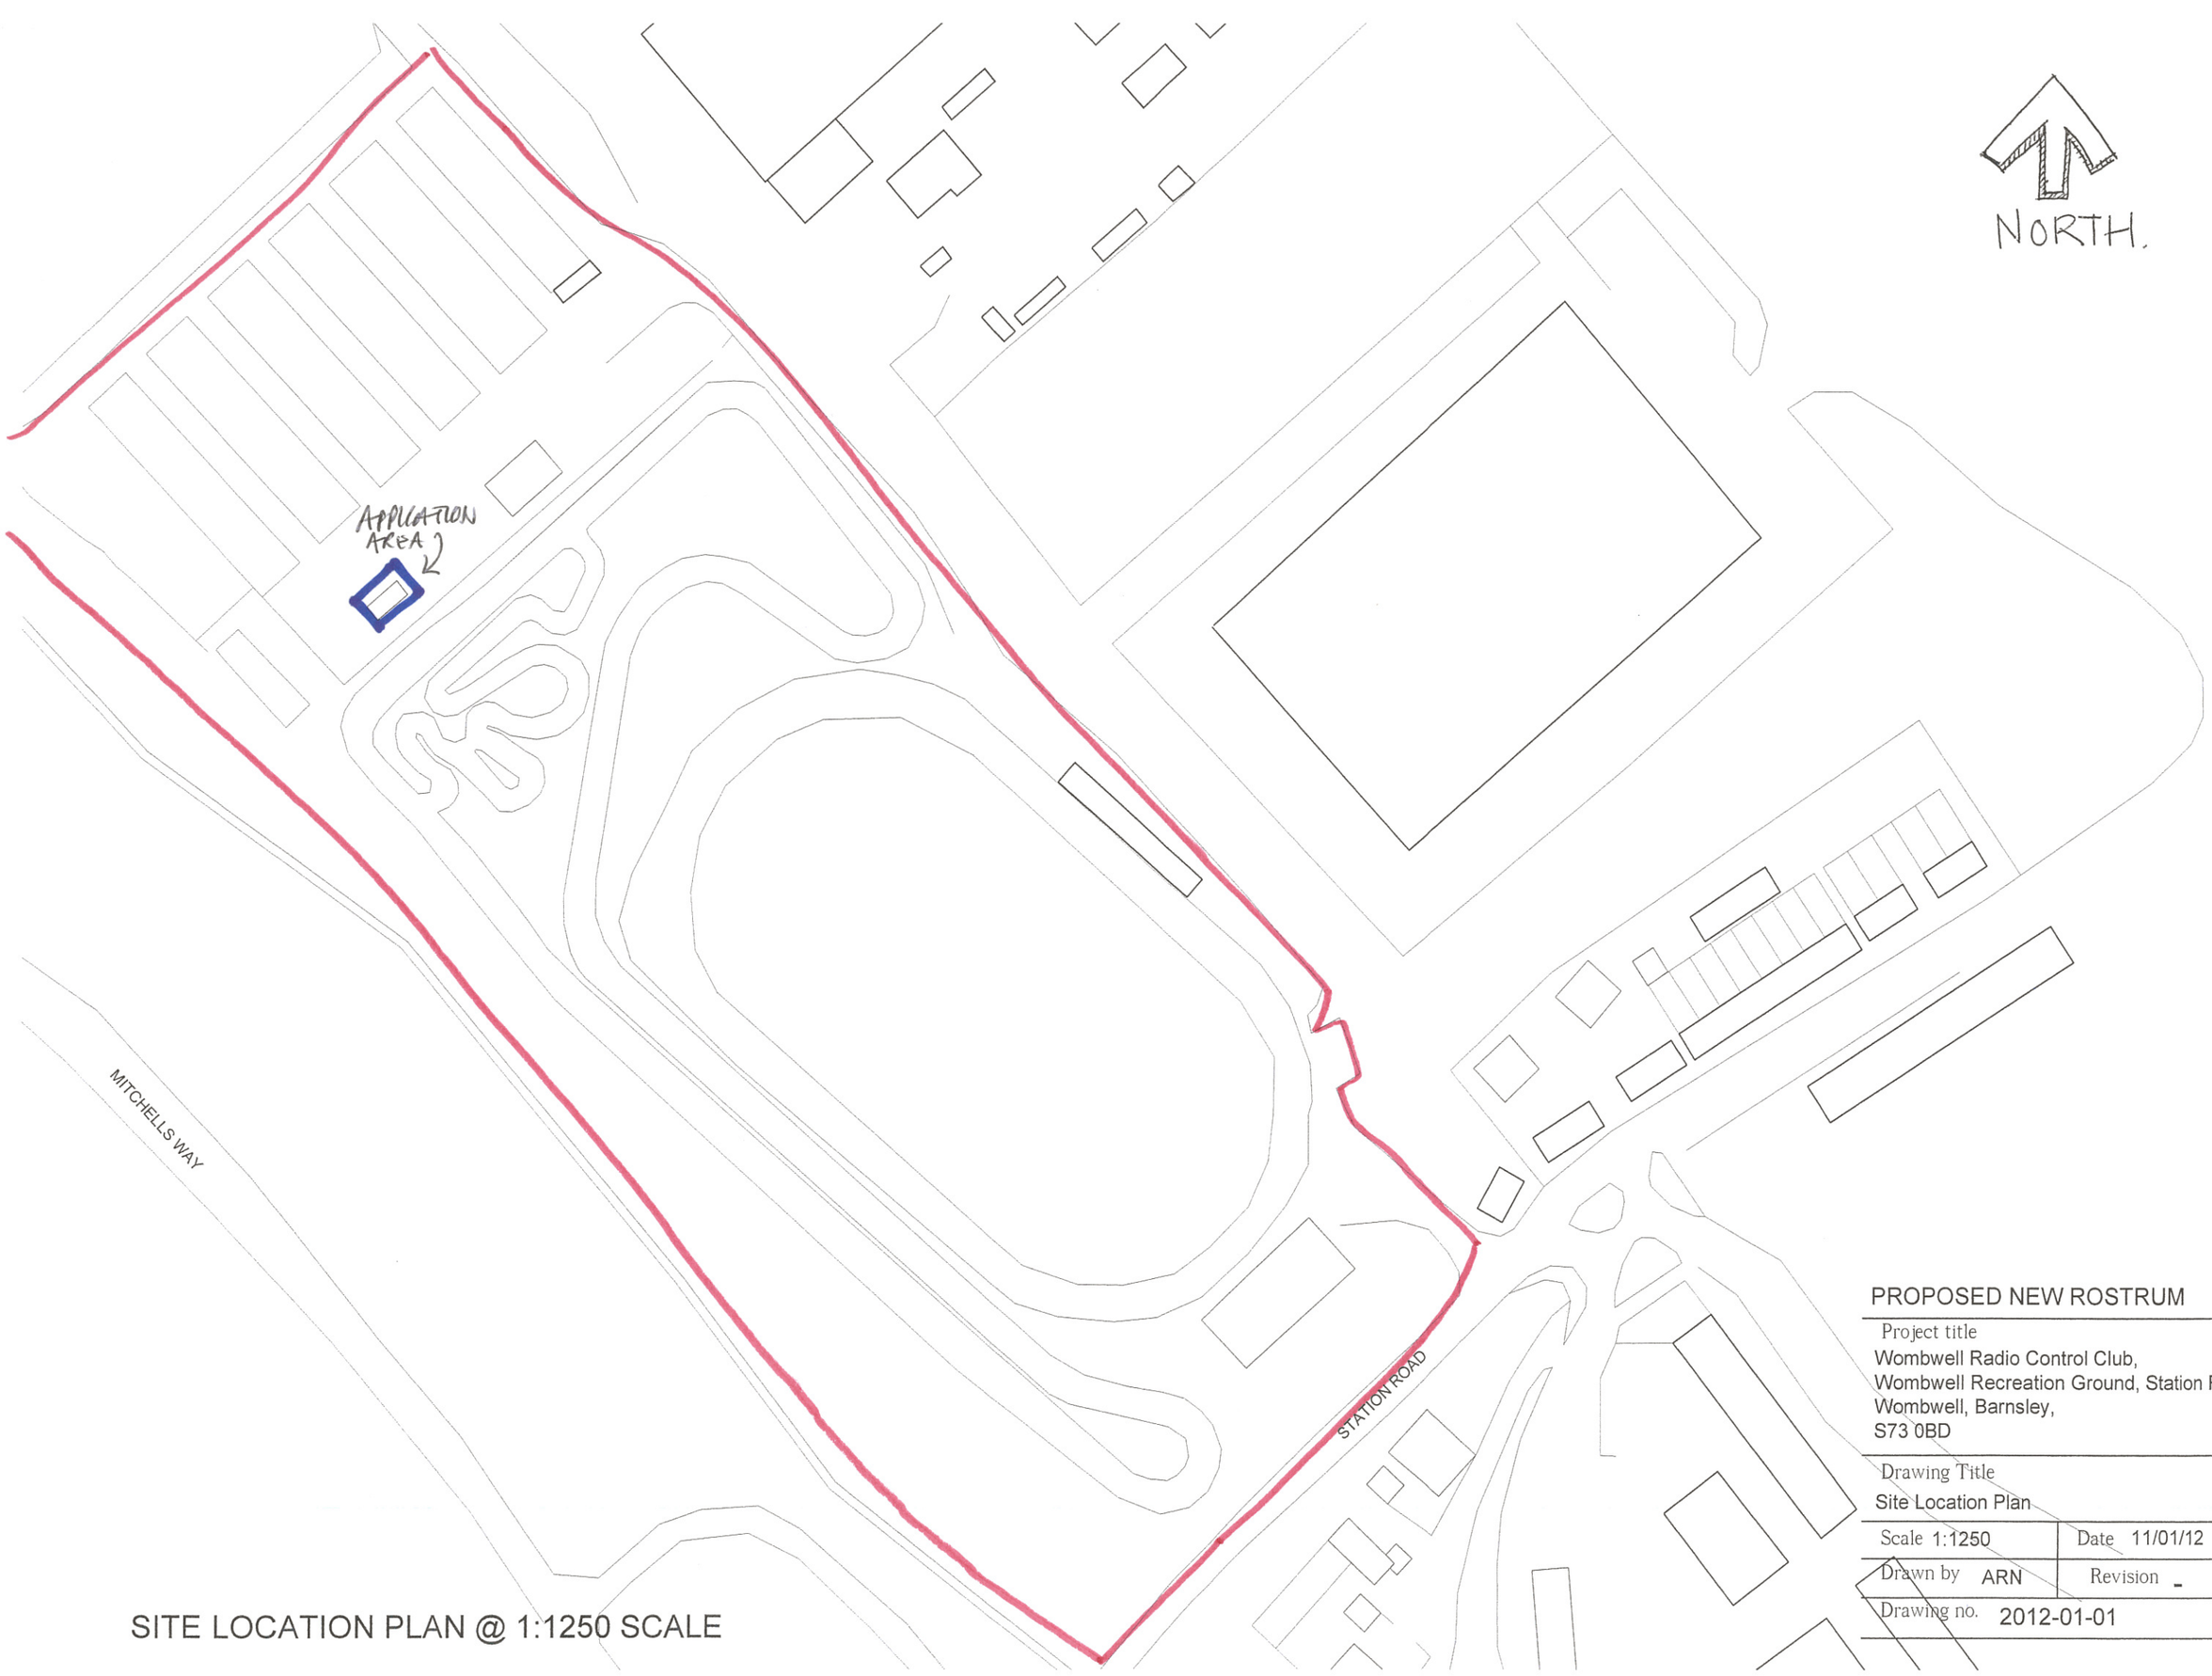


SITE LOCATION PLAN @ 1:1250 SCALE

PROPOSED NEW ROSTRUM

Project title
Wombwell Radio Control Club,
Wombwell Recreation Ground, Station Road,
Wombwell, Barnsley,
S73 0BD

Drawing Title
Site Location Plan

Scale 1:1250	Date 11/01/12
Drawn by ARN	Revision -

Drawing no. 2012-01-01