




Existing Site Levels

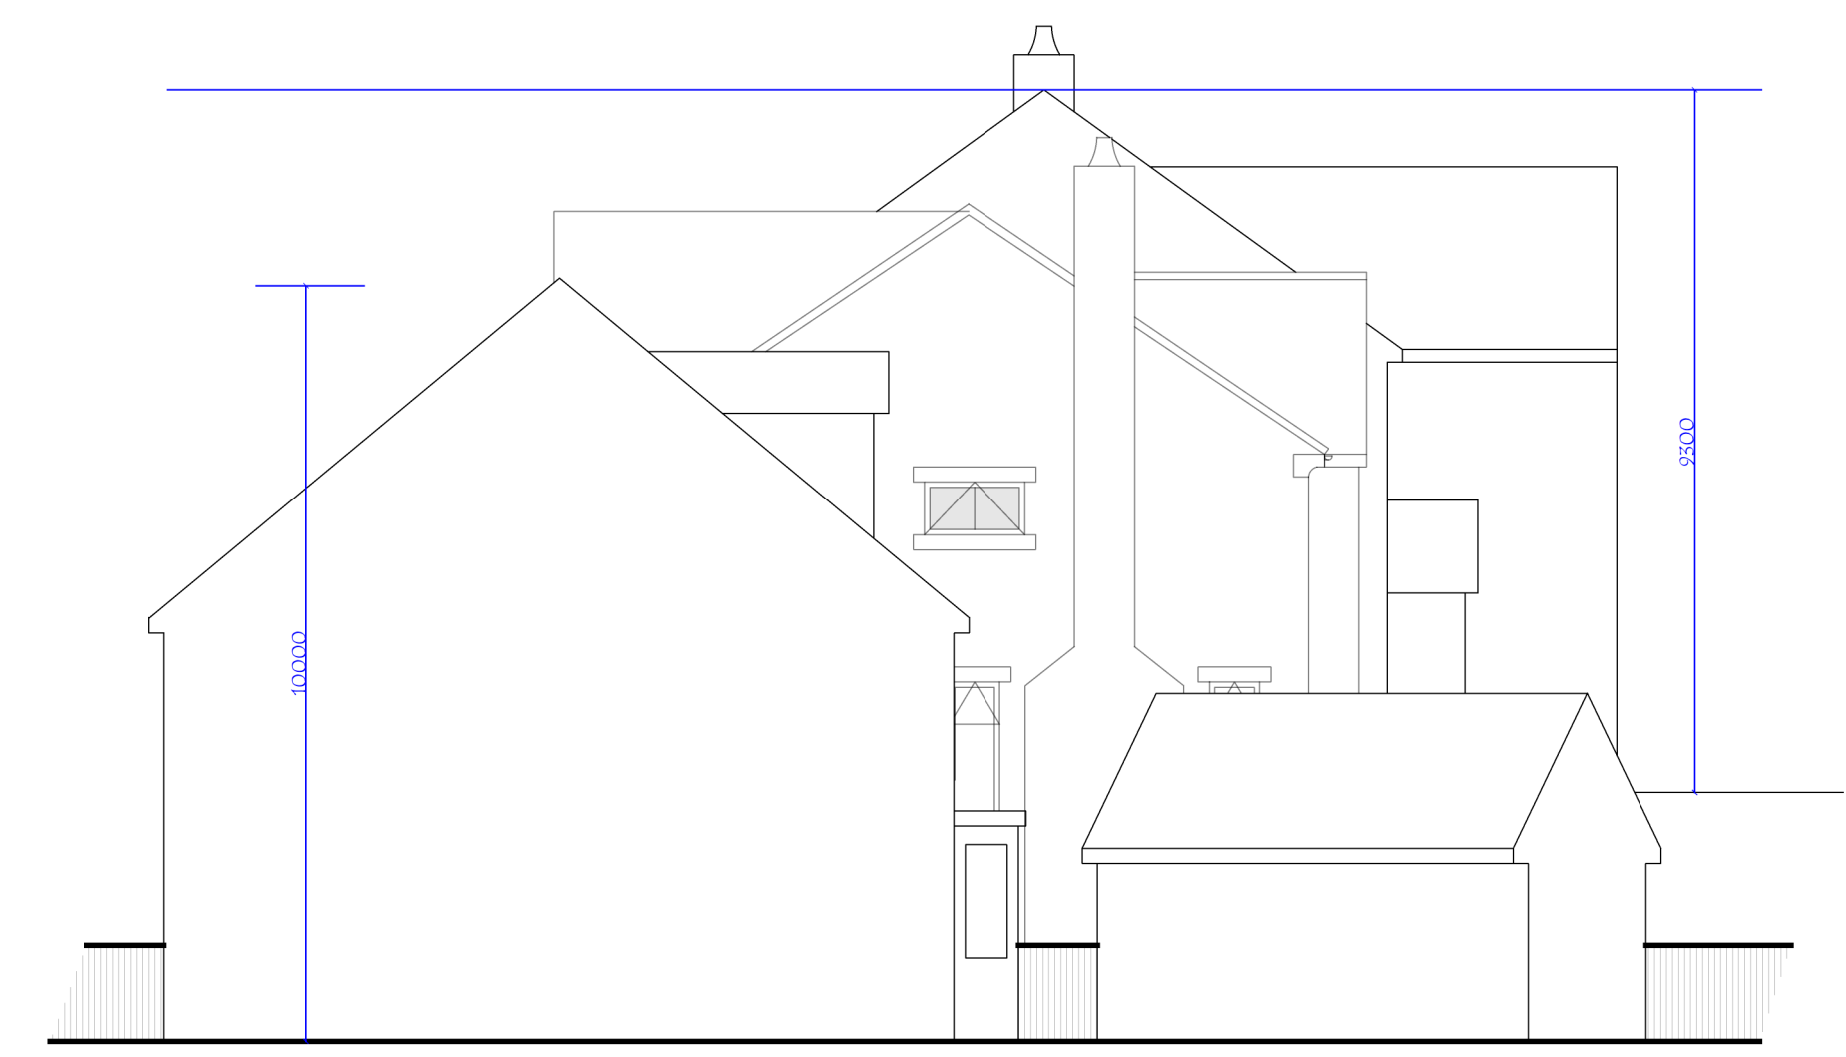

Basic Street Scene - Southern Boundary



Undercroft parking Feature taken from 45 Pilley Green.


Basic Street Scene - Pilley Green




Foliage to be retained



Foliage to be replaced with new Laurel Hedging off Pilley Green

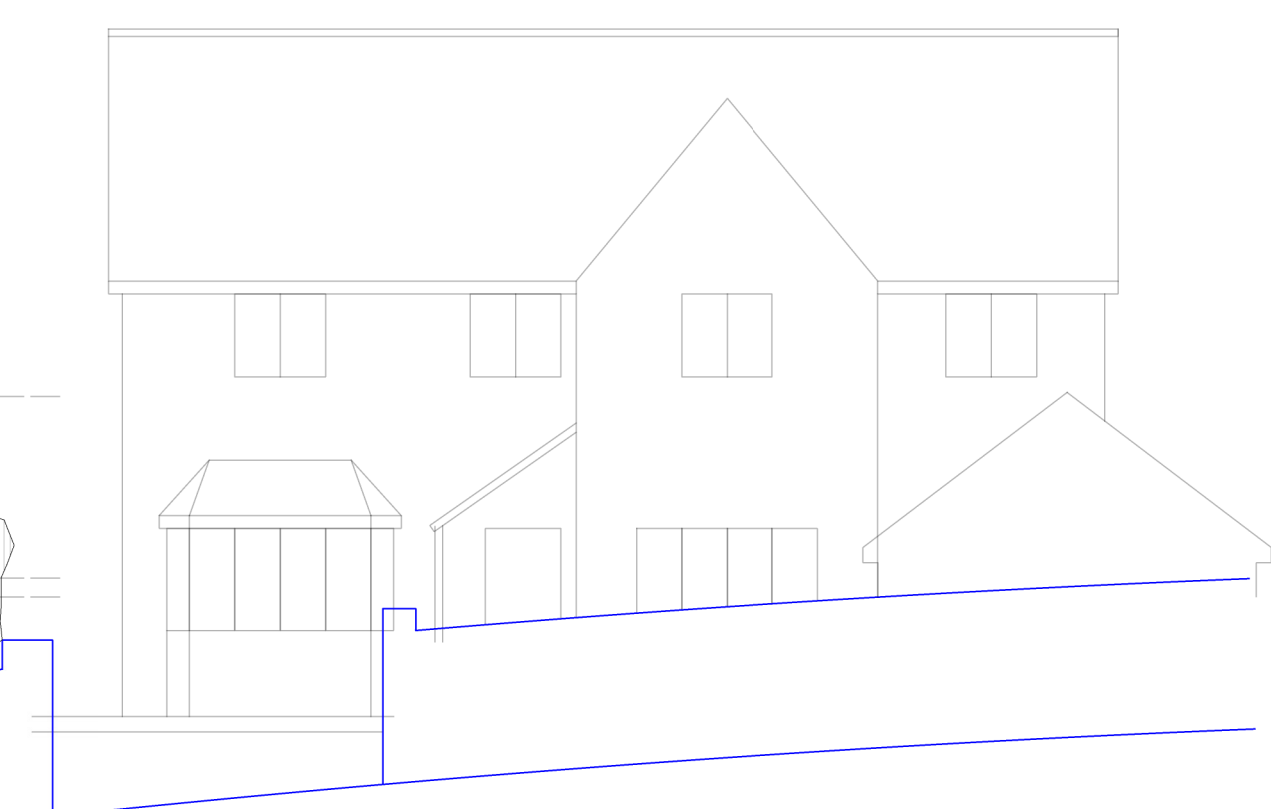

Foliage and protected trees to be retained Southern Boundary

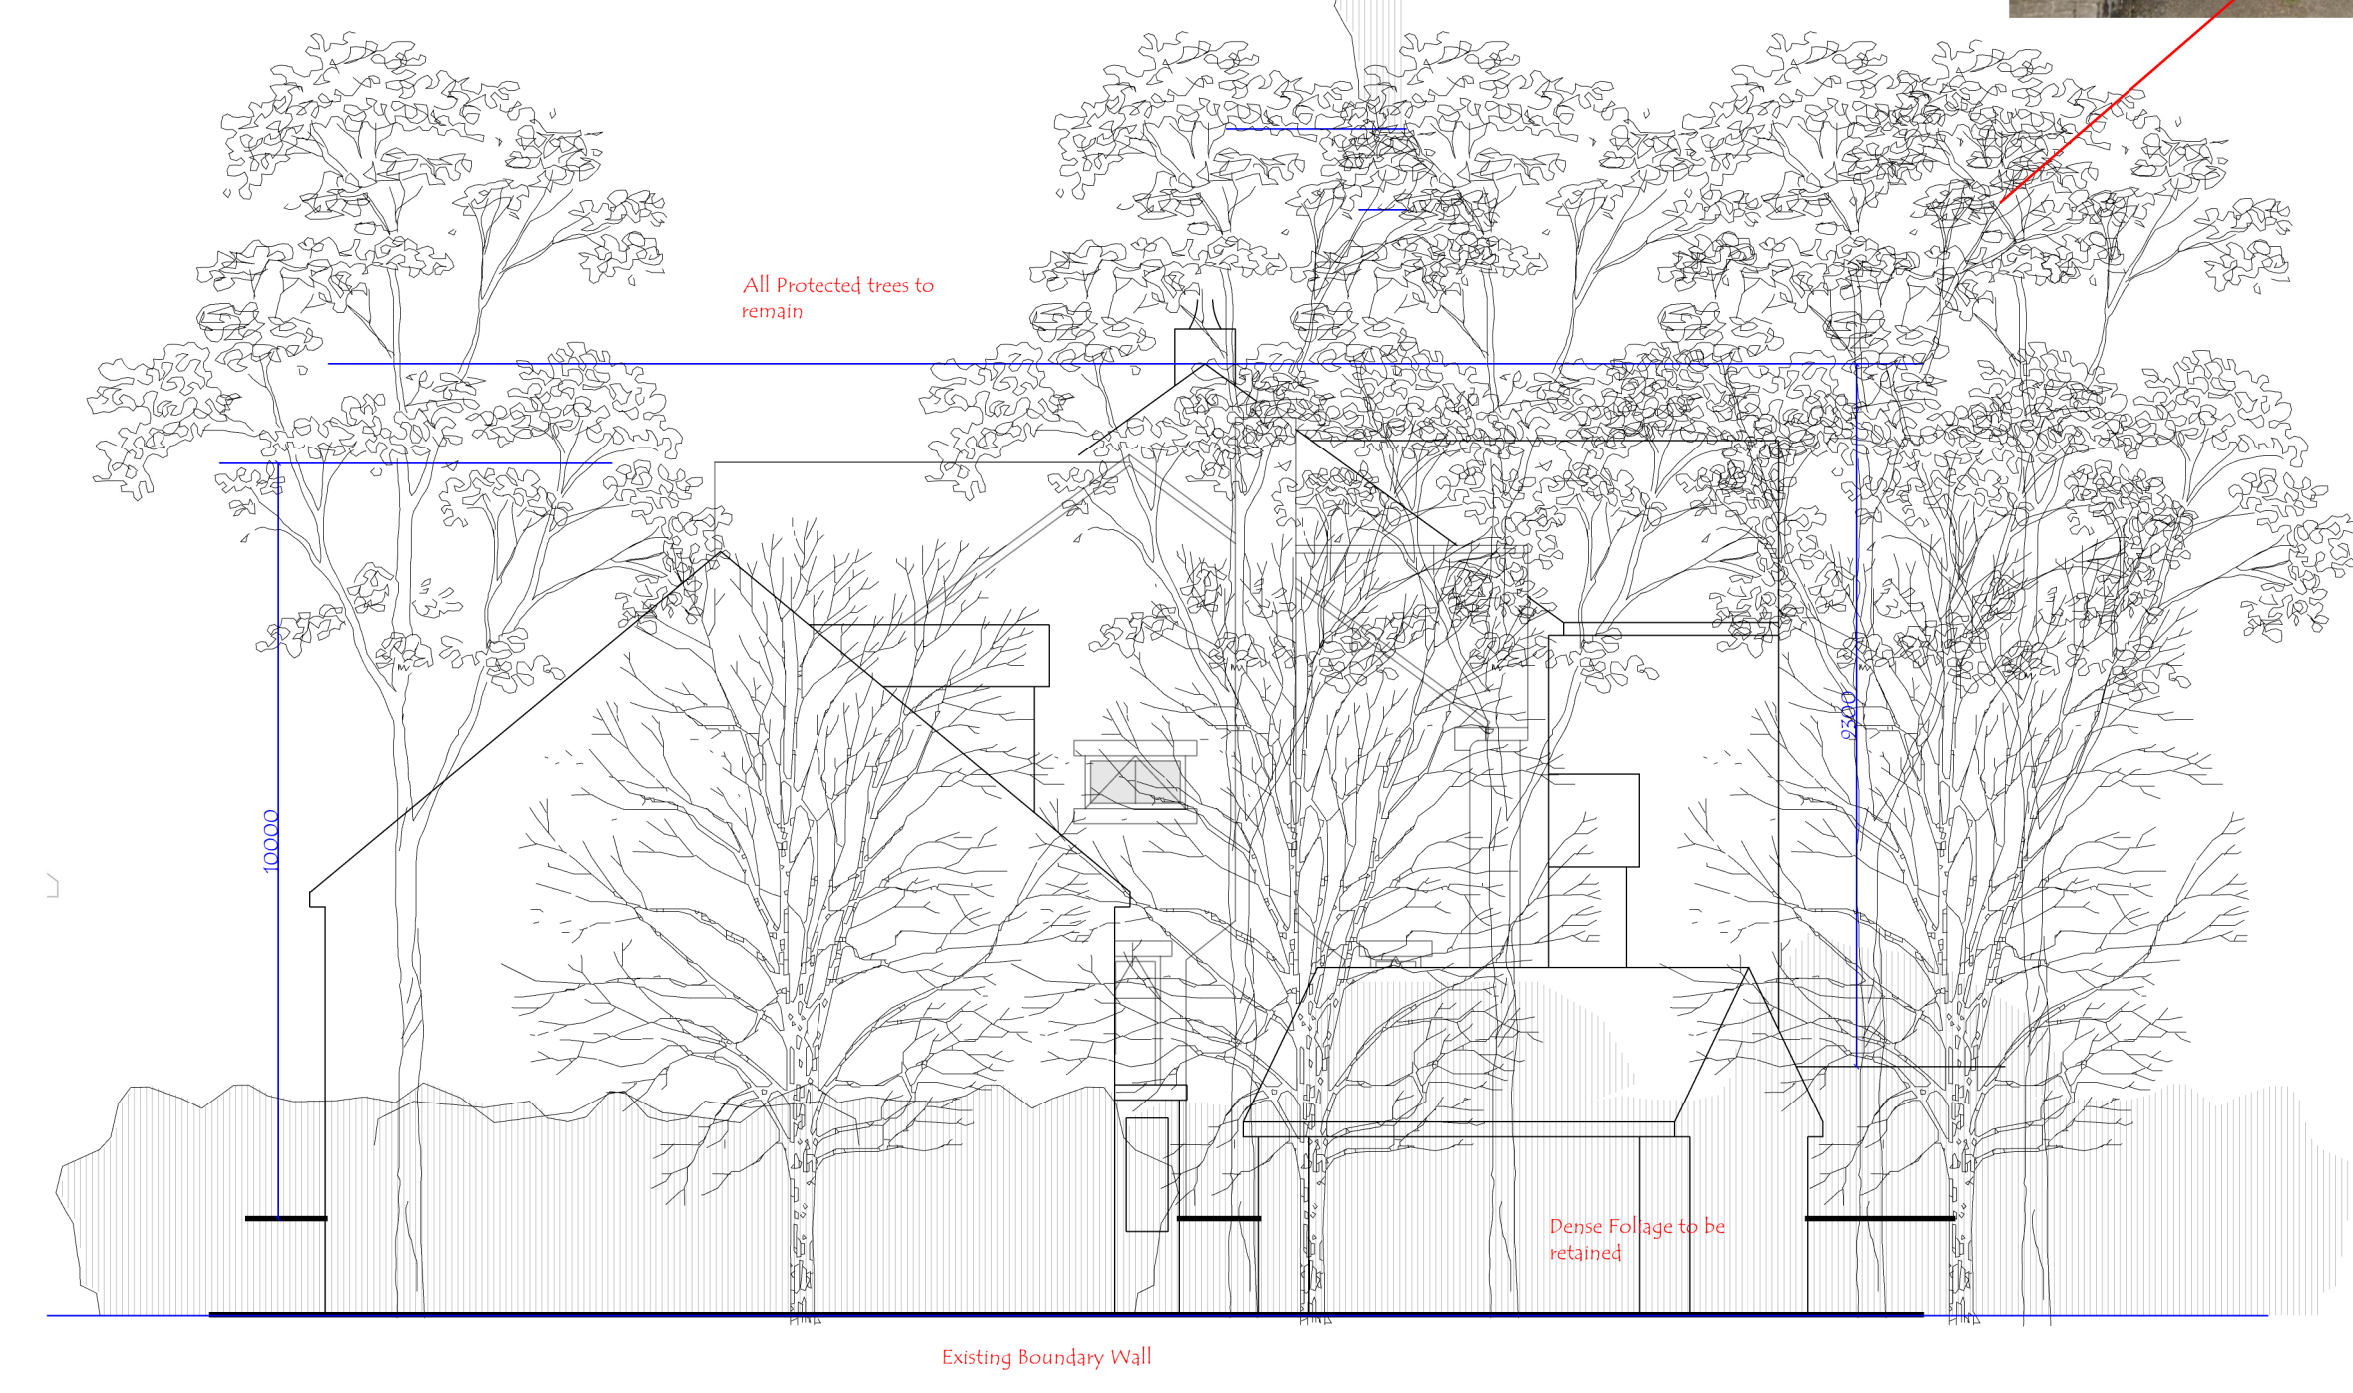

Street Scene - Southern Boundary

Basic Street Scene - Pilley Green

A	REDUCED RIDGE	13.9.23	DS
REV	DESCRIPTION	DATE	DRWN
JDS DESIGNS LTD PLANNING DESIGN & DRAWING LTD TEL - 07924437287 EMAIL - JDS.DESIGNS@GMAIL.COM			
PROJECT TITLE New Dwelling to Replace an Existing Permission (Plot 2 Old Parsonage) at 71 Pilley Green Tankersley Barnsley			
DRAWING TITLE Street Scene			
PROJECT NO. 2020.00800.000		DWG NO. P.003	
SCALE 1:50 / 100		REV. A	