




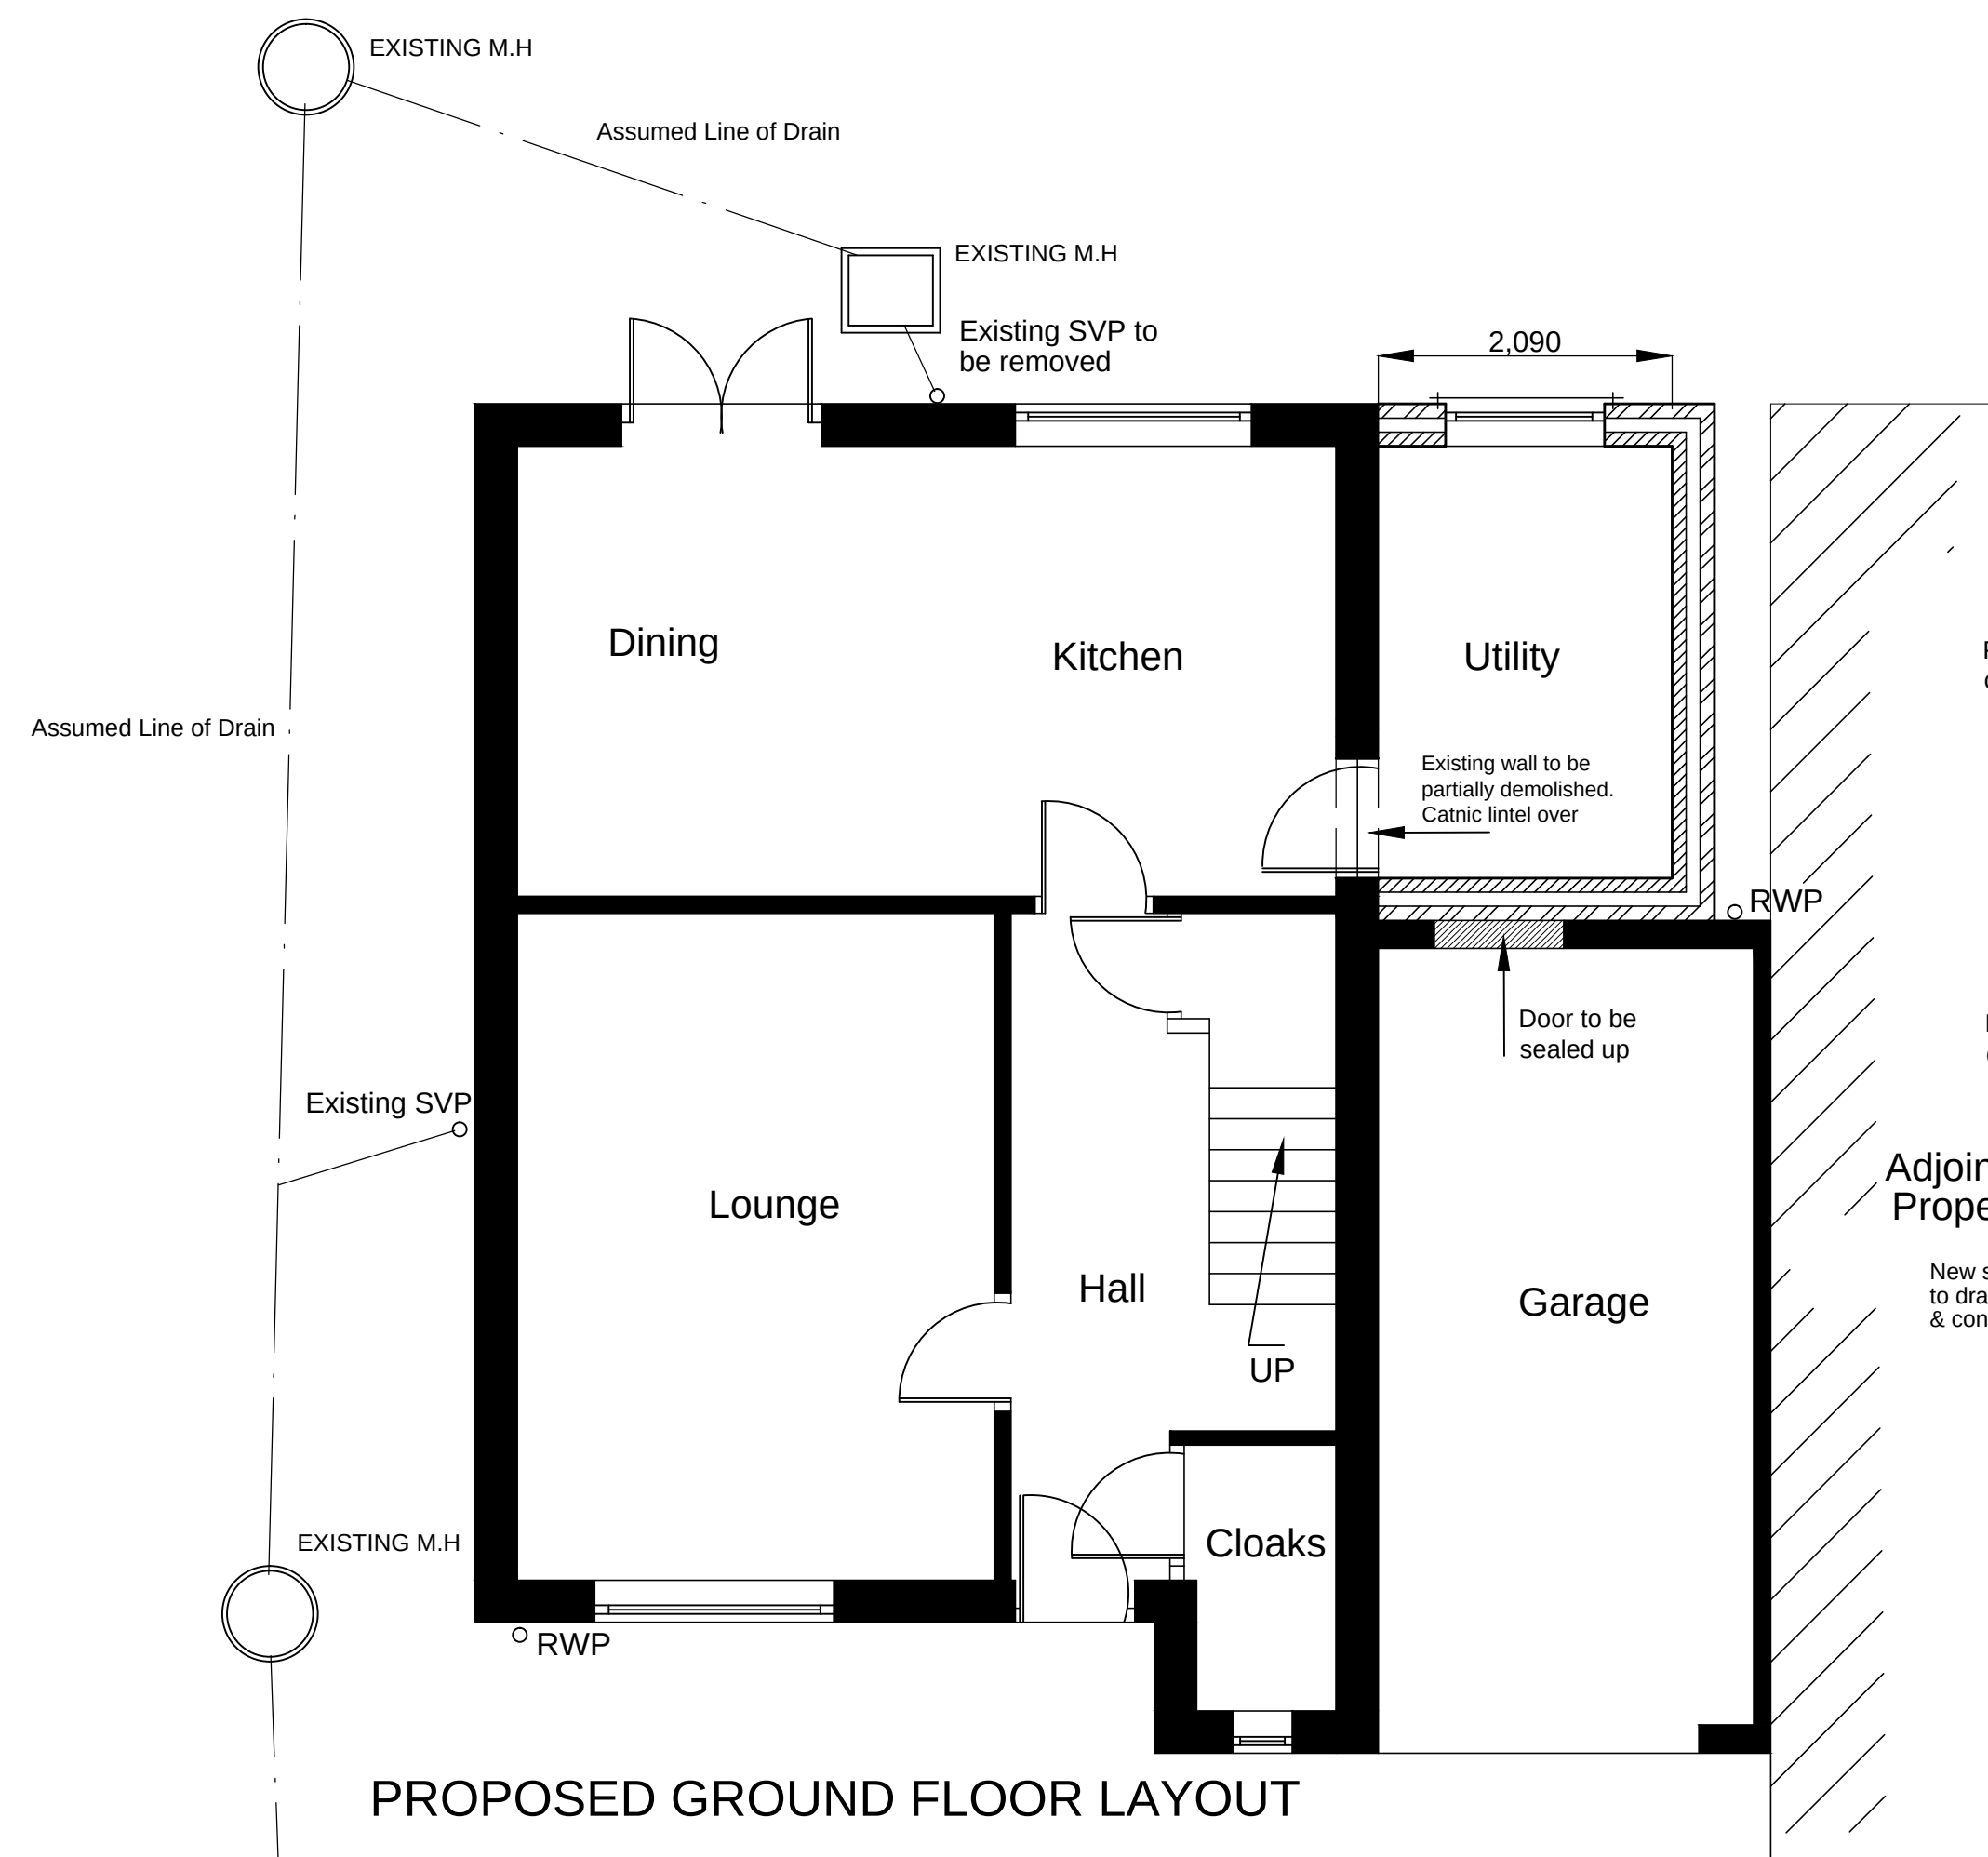


PROPOSED GROUND FLOOR LAYOUT

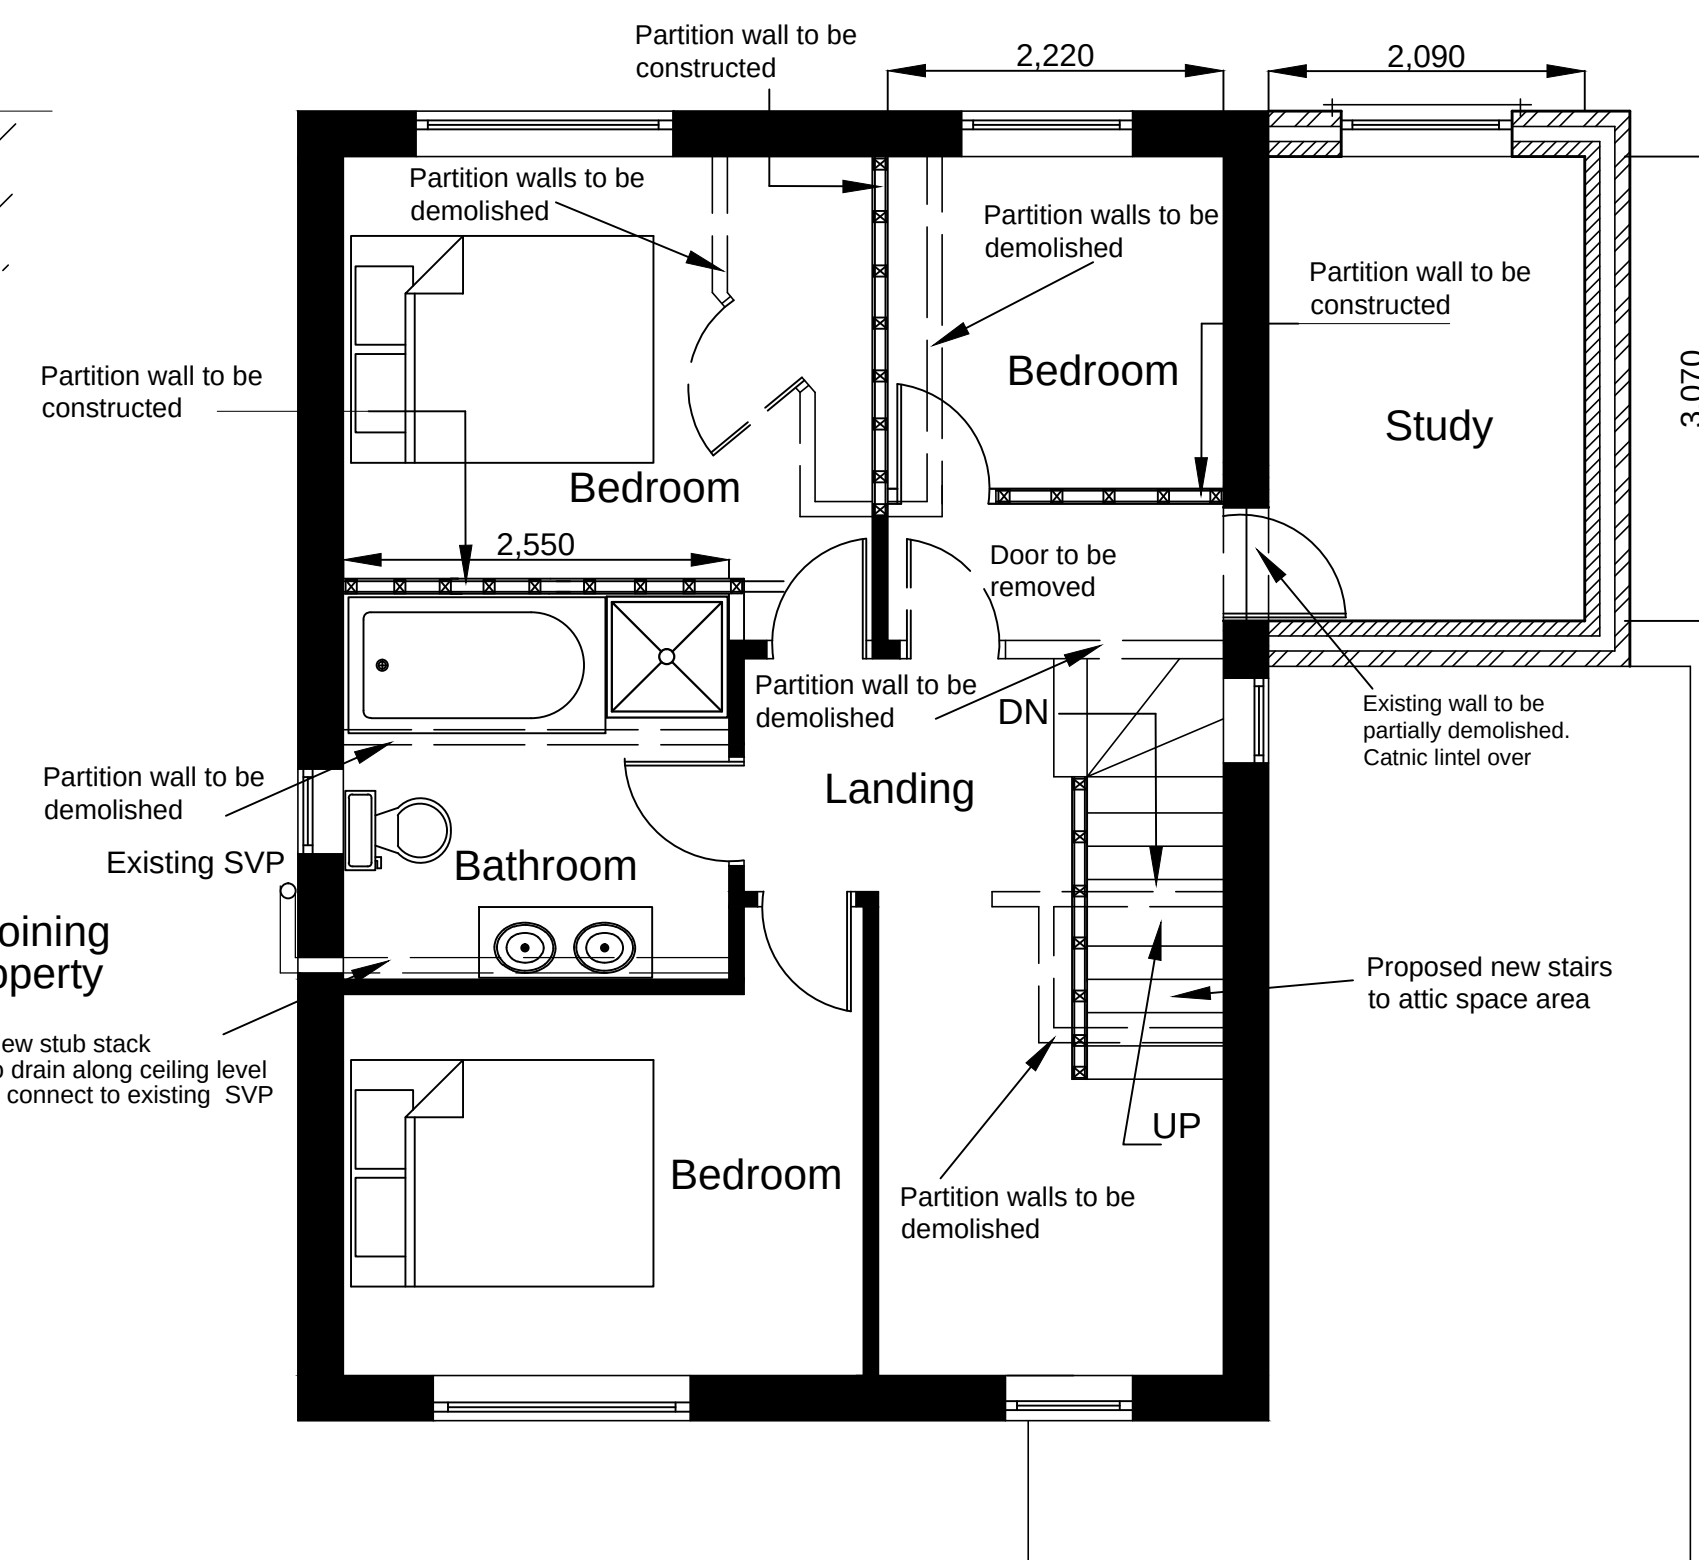


PROPOSED FIRST FLOOR LAYOUT

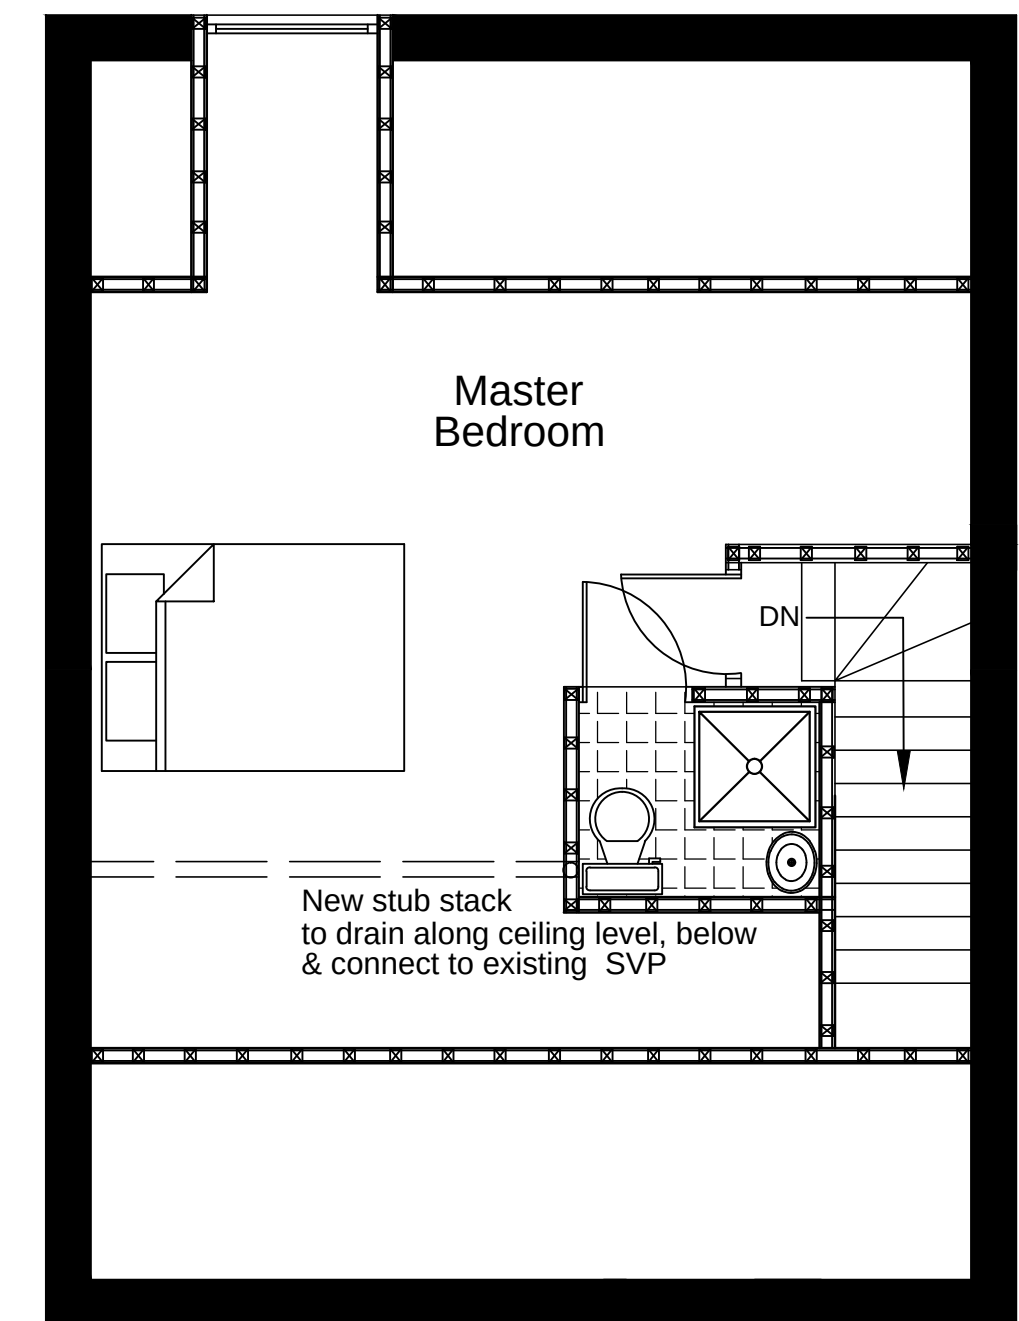

PROPOSED ATTIC FLOOR LAYOUT

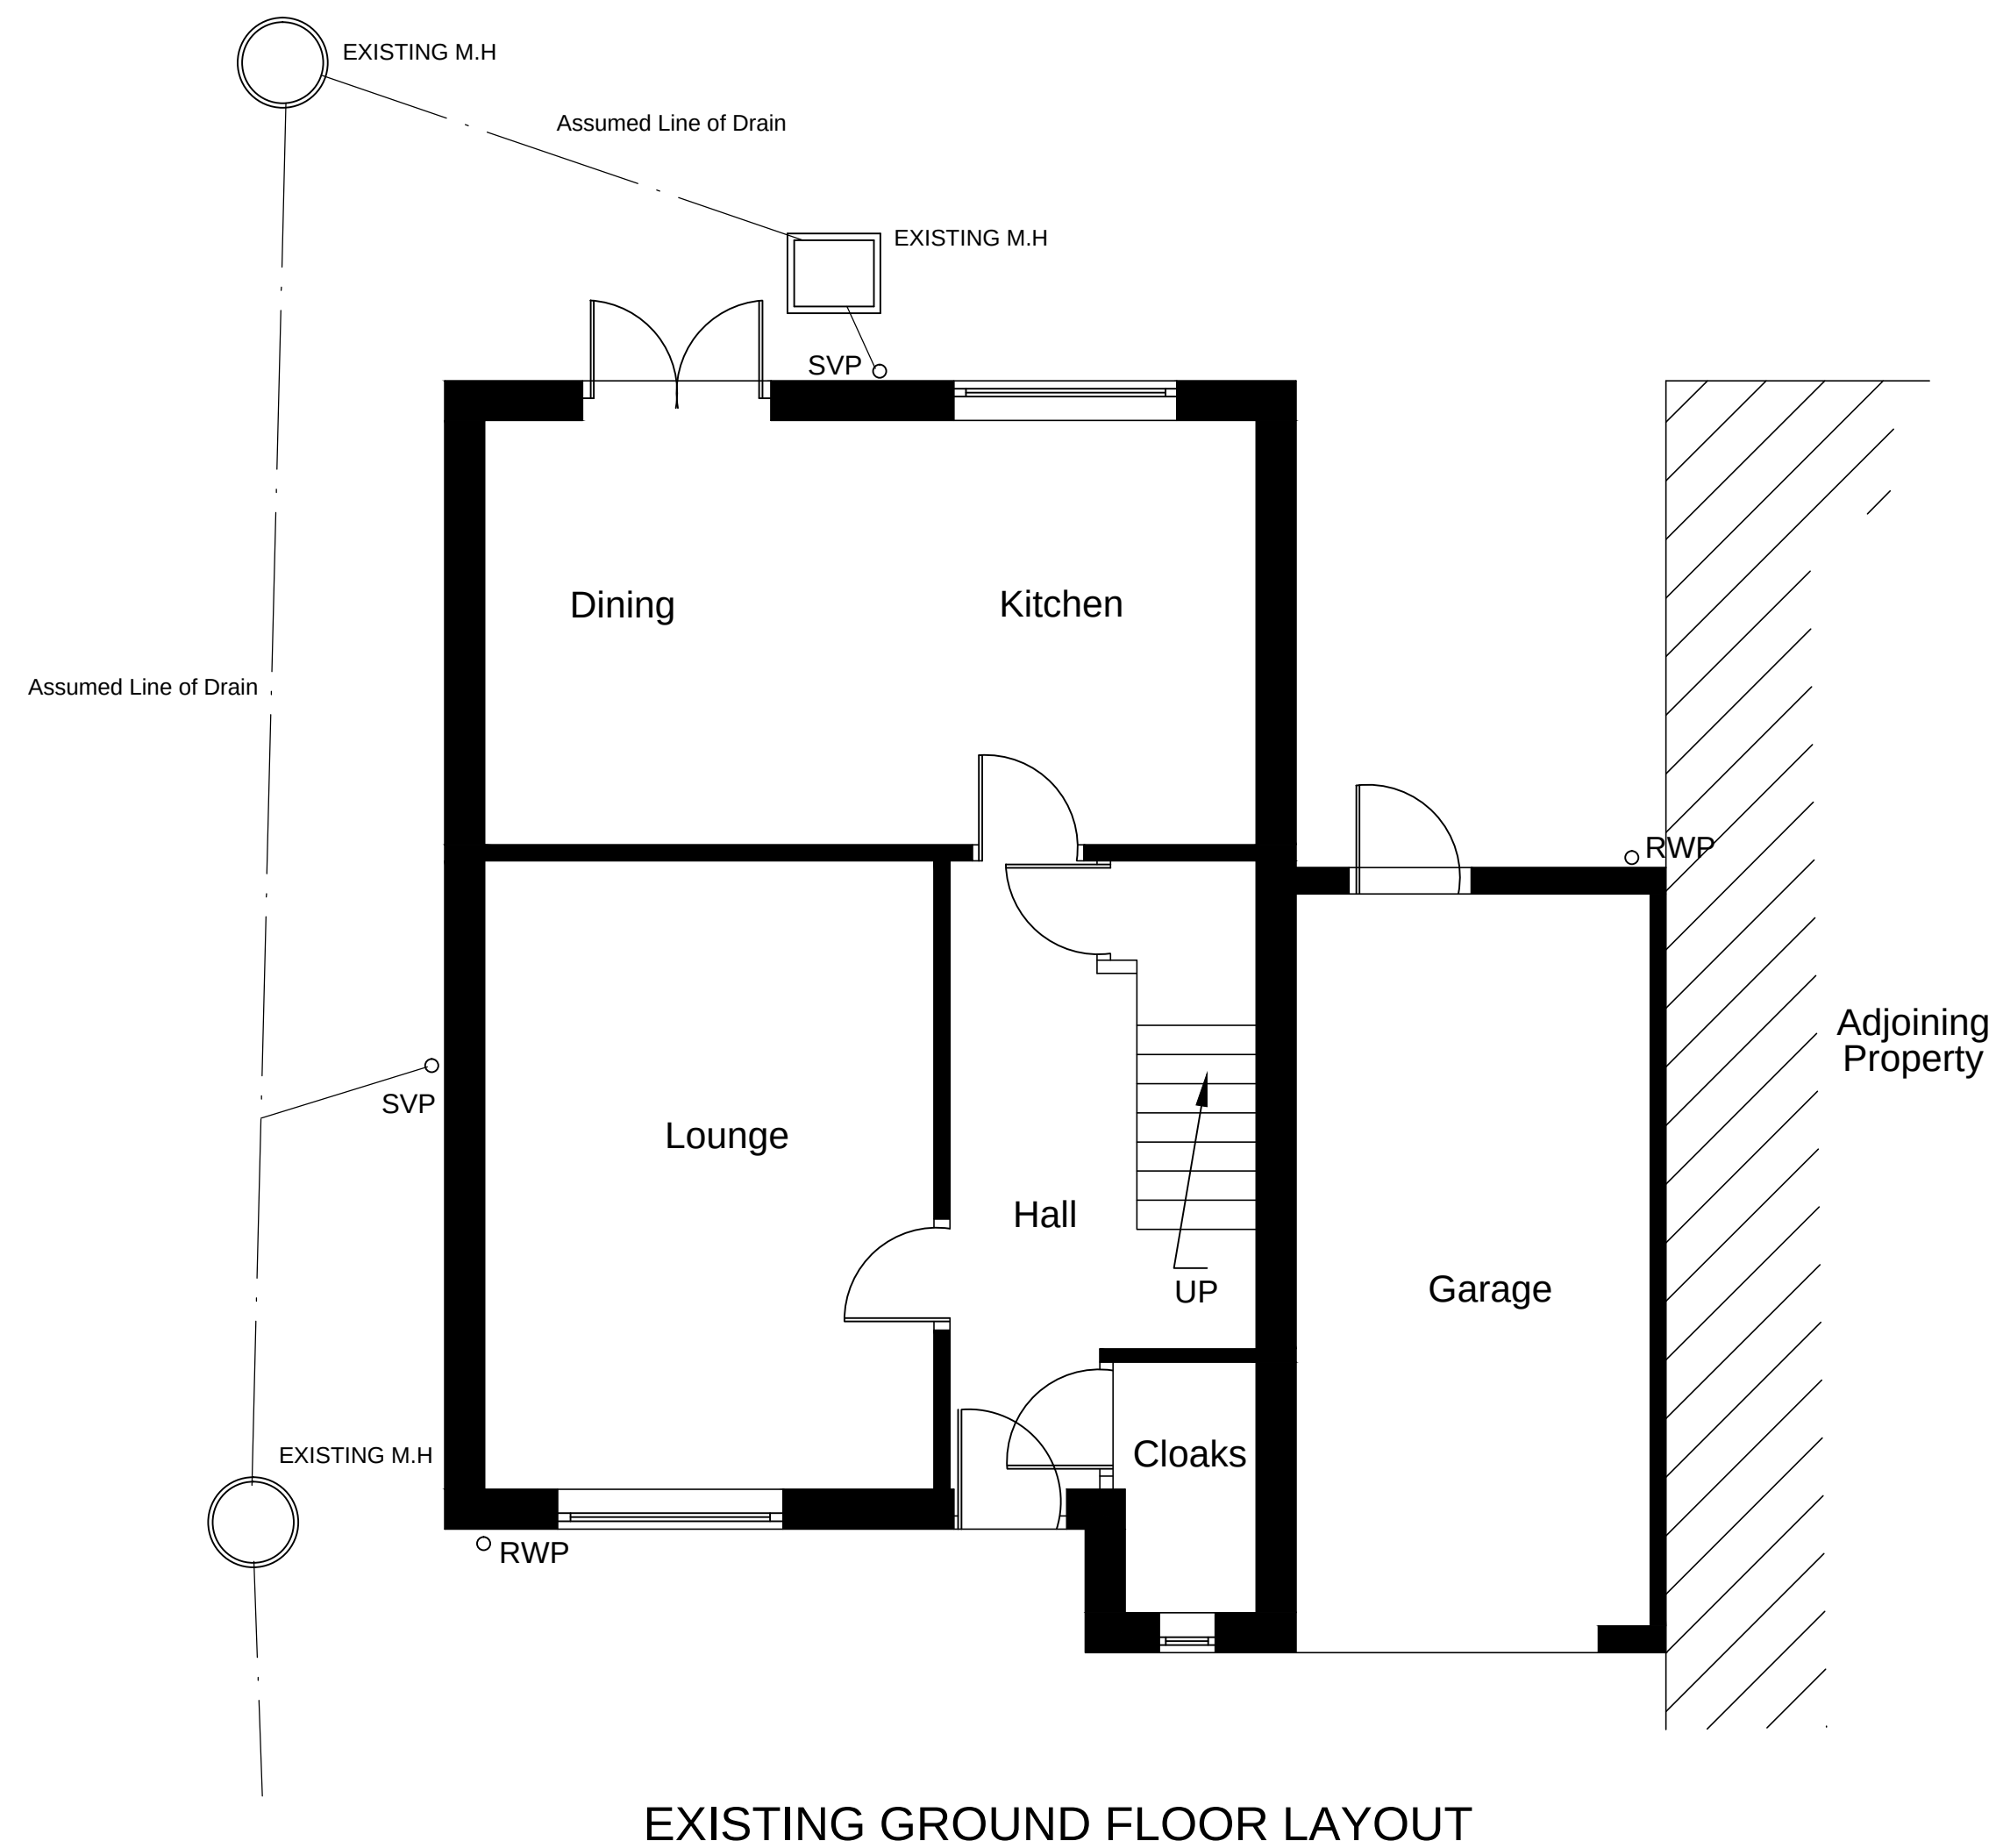

EXISTING GROUND FLOOR LAYOUT

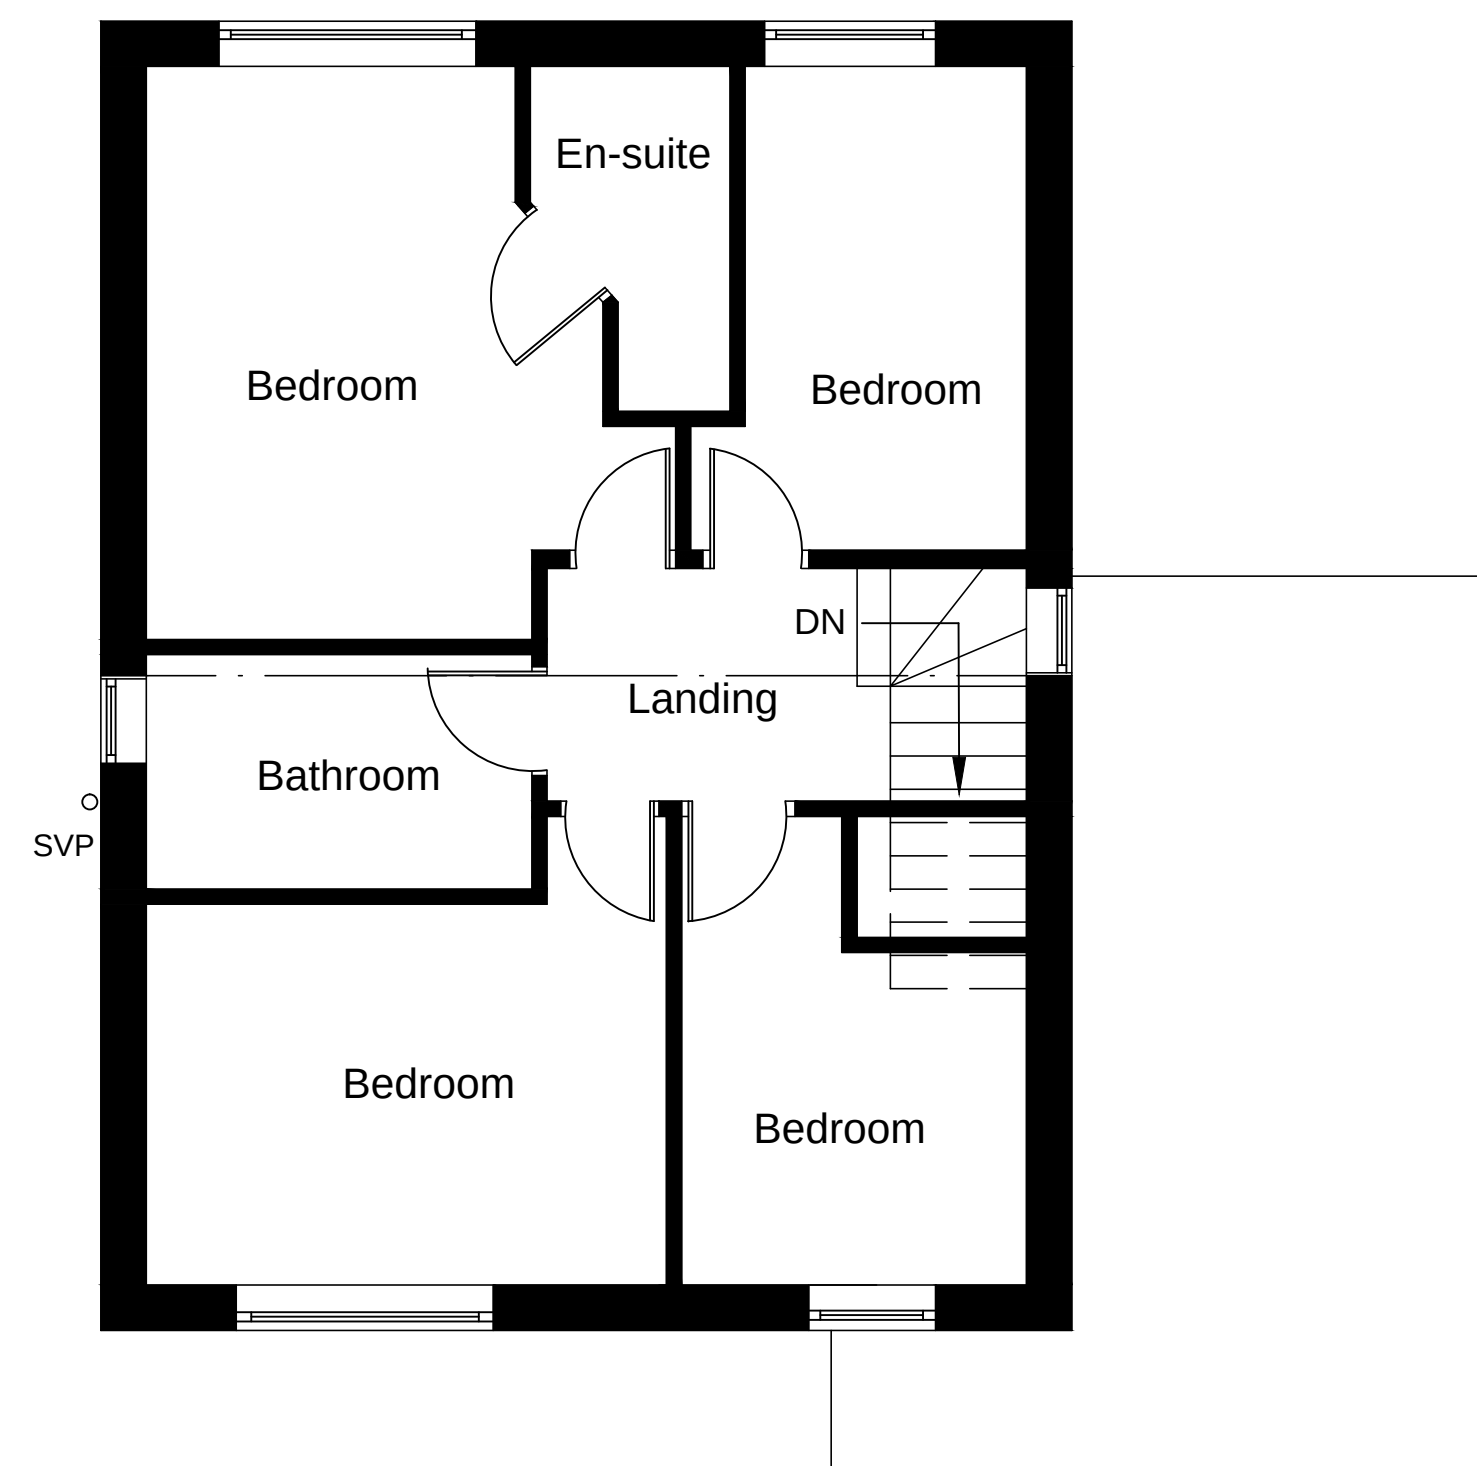

EXISTING FIRST FLOOR LAYOUT

Scope Consulting (Yorkshire) Ltd -
Architectural & Surveying Services

Unit 7, Dinnington Business Centre
Outgang Lane
Dinnington
SHEFFIELD
S25 3QX

Tel: - 01909 231639

Project :-
Proposed Extension to rear of
23 Hollin Moor View
Thurgoland
SHEFFIELD
S35 7EE

Client - Mr & Mrs Mullett

Date:-
August 2015

Scale:-
1:50

Drawing No.:-
Mullett - 01

Revision:-

Layouts - Existing & Proposed

Revisions :-