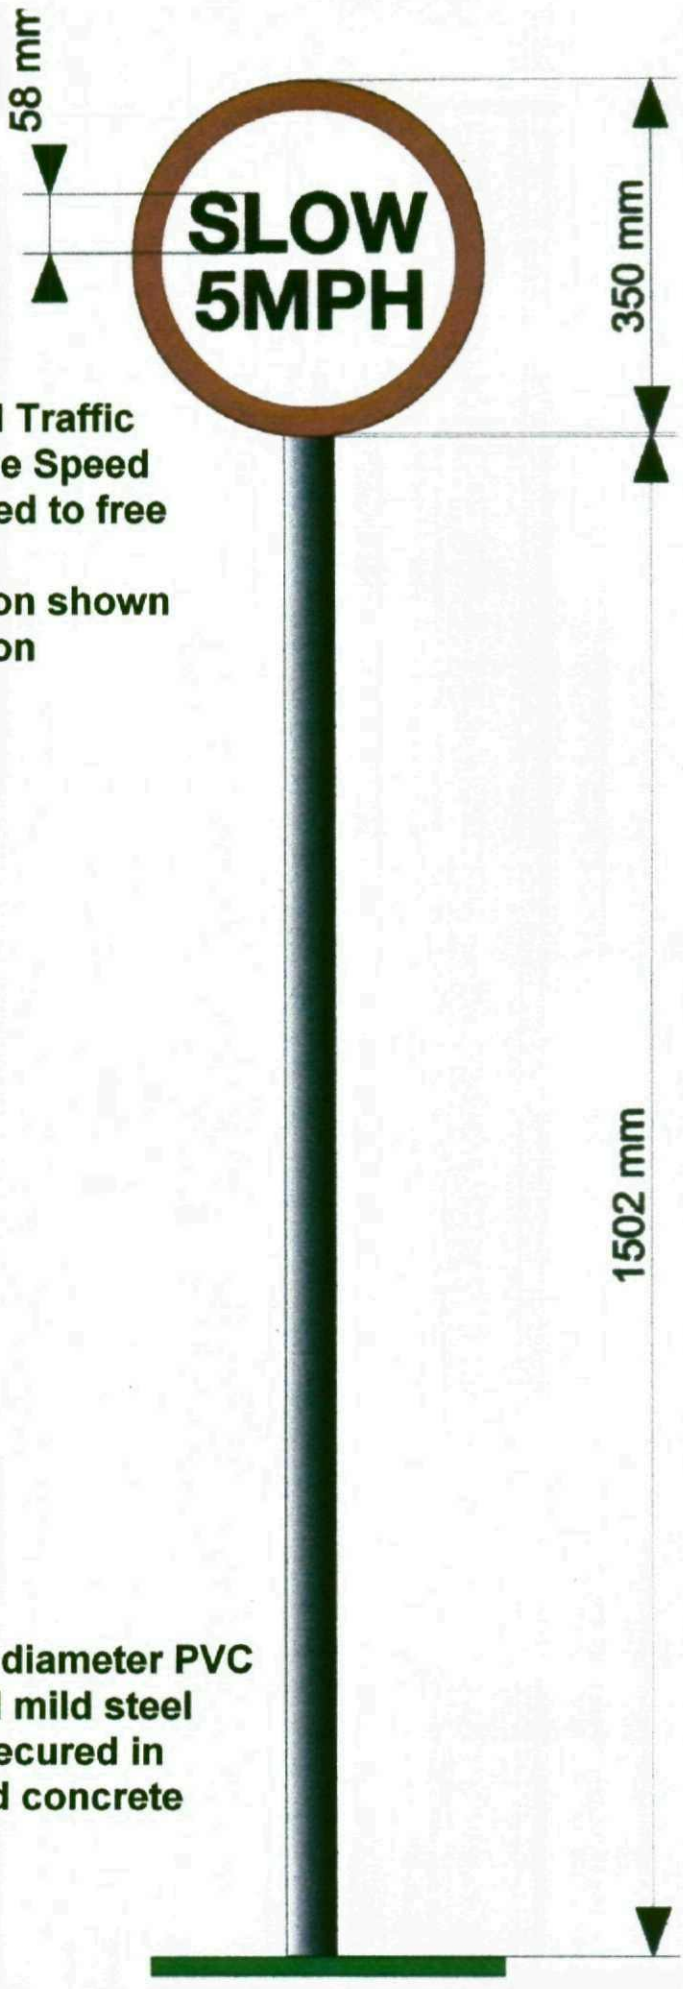


Aluminium Road Traffic Quality Reflective Speed Limit Sign Affixed to free standing pole
Proposed location shown coloured green on attached plan

50mm diameter PVC coated mild steel post secured in ground concrete base