


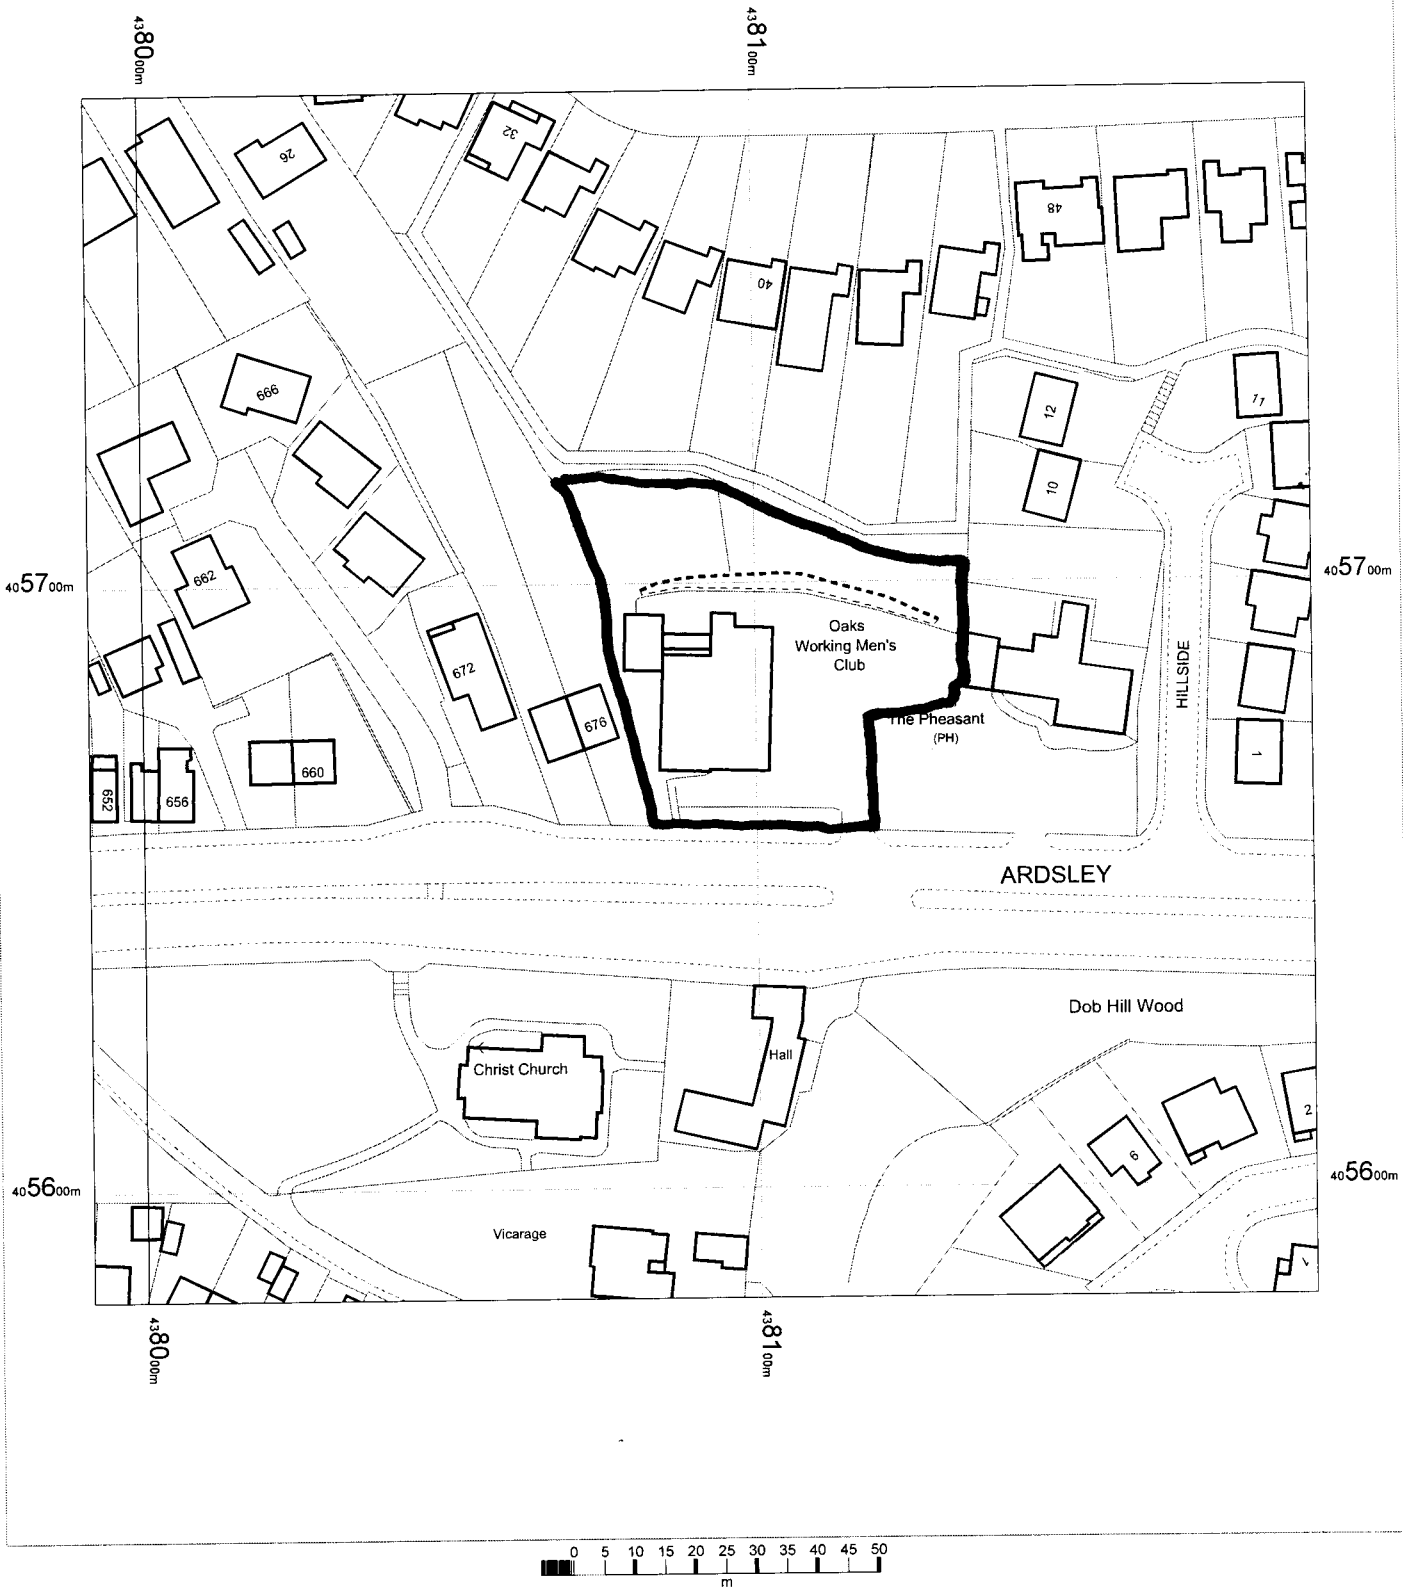


OAKS WMC
DONCASTER RD
ARDSLEY
BARNSEY
S71 5EF

OS Mastermap
22 August 2011, ID: BW1-00090314
maps.blackwell.co.uk

1:1250 scale print at A4, Centre: 438091 E, 405682 N

©Crown Copyright. Licence no. 100041040

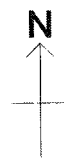

Mapping
sourced from

OS Ordnance
Survey

BLACKWELL'S
www.blackwellmapping.co.uk

TEL: 0114 268 7658
maps.sheffield@blackwell.co.uk