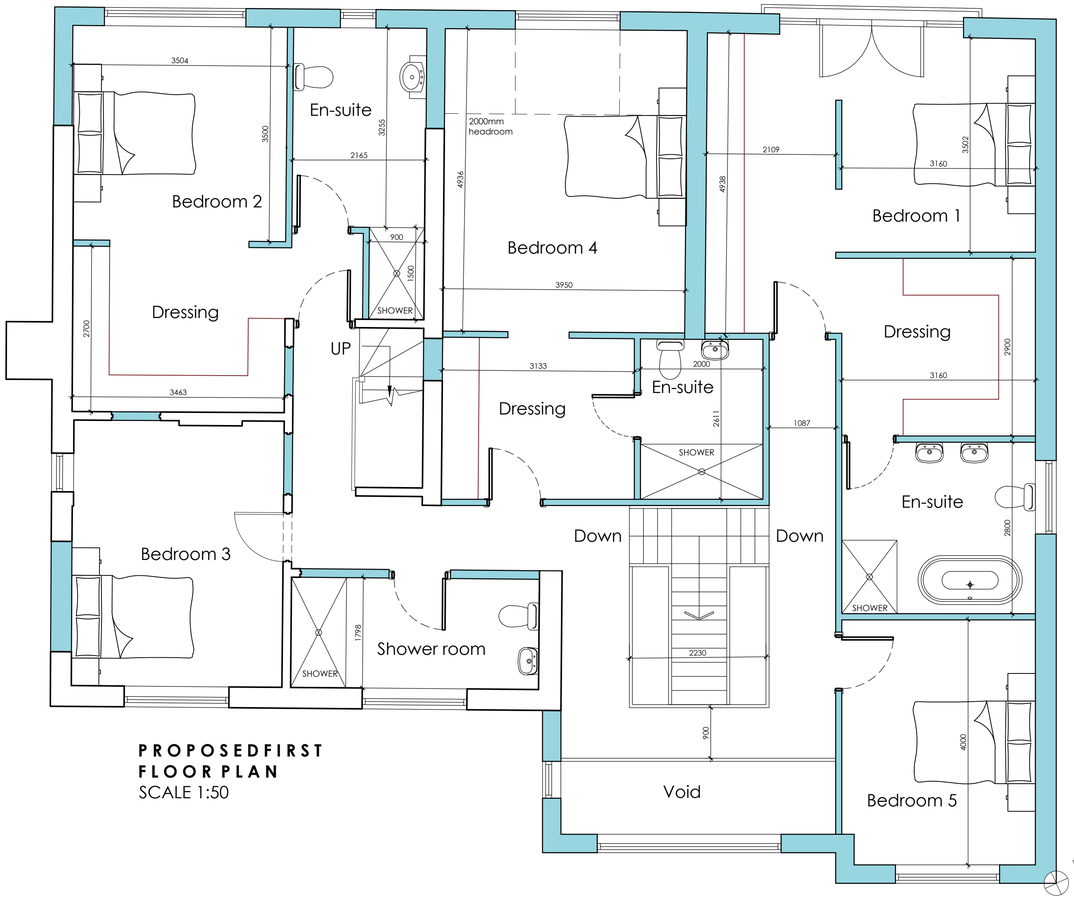

PROPOSEDFIRST FLOOR PLAN
SCALE 1:50

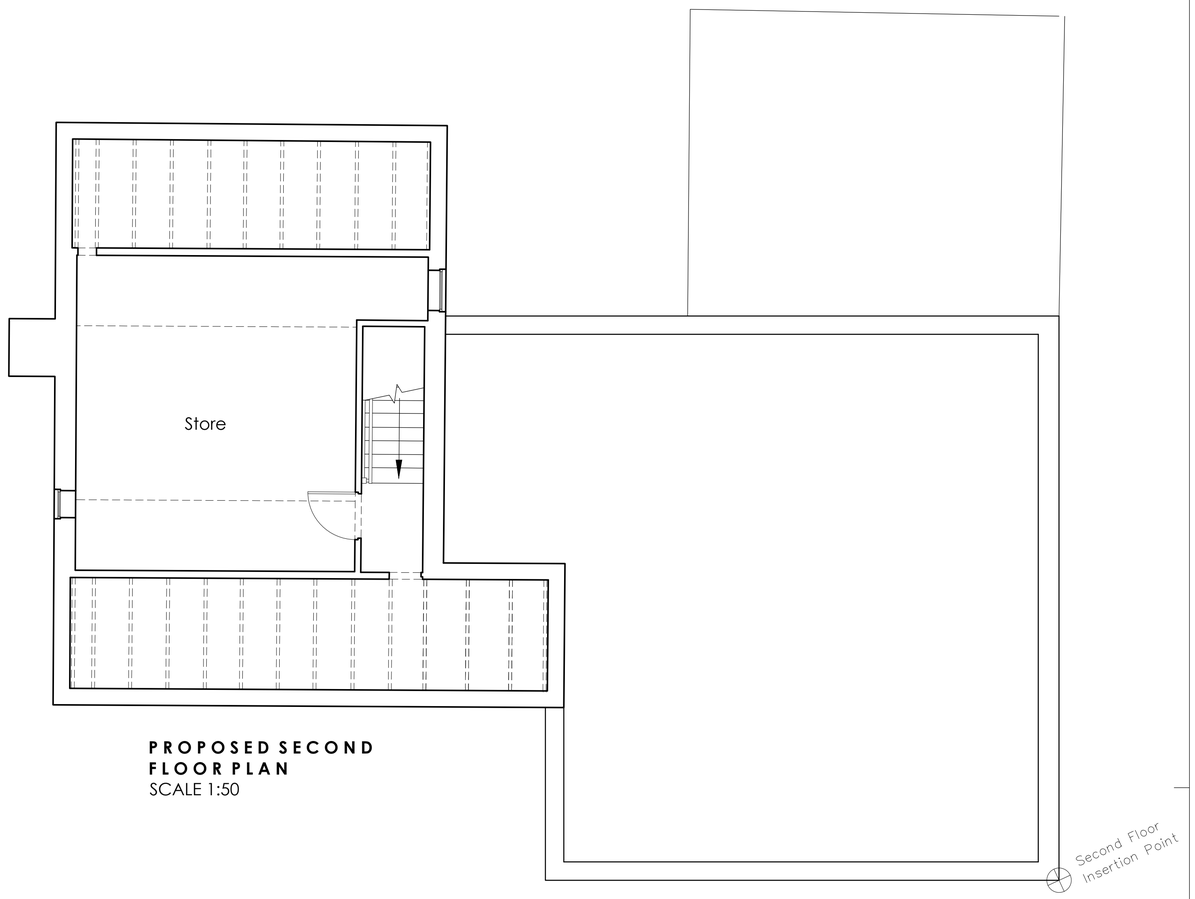

PROPOSED SECOND FLOOR PLAN
SCALE 1:50

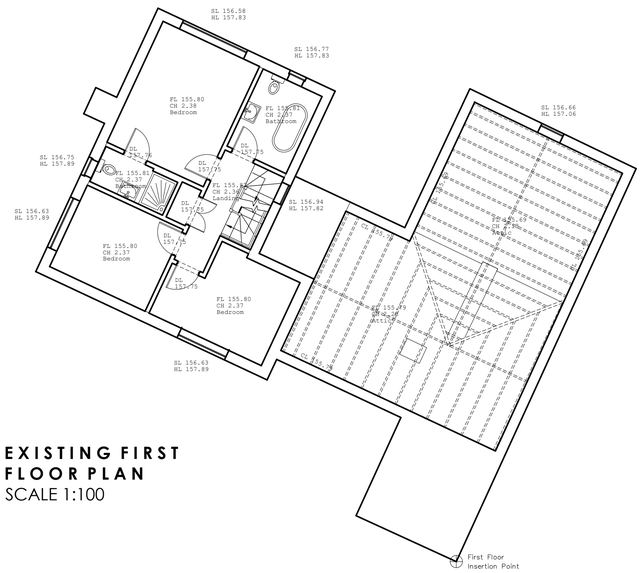

EXISTING FIRST FLOOR PLAN
SCALE 1:100

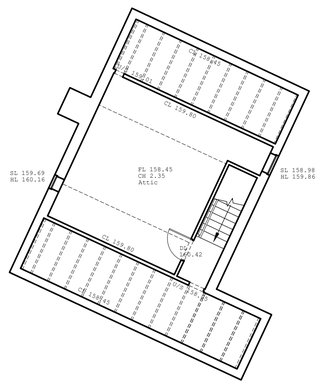

EXISTING SECONG FLOOR PLAN
SCALE 1:100

White Agus
Architectural Services
OFFICE ONE,
DRILL HALL,
11 EASTGATE,
BARNSLEY,
S70 2EU
Phone: 01226 208482
Email: info@whiteagus.co.uk
Web: www.whiteagus.co.uk

Project.	PROPOSED EXTENSIONS AT ANCHOR FARM, ELMHIRST LANE SILKSTONE, S75 4LD
Client.	MR & MRS LUMB
Drawing Title.	FIRST FLOOR & SECOND FLOOR PLANS AND ELEVATIONS
Date.	APRIL 2026
Scale.	1:50 & 1:100 @ A1
Ref.	25–172
Dwg. No.	02
Rev.	B

Date	Suffix	Description
28/04/2026	A	REVISED TO CLIENTS REQUIREMENTS
01/05/2026	B	REVISED TO CLIENTS REQUIREMENTS