


AGRICULTURAL STORAGE BUILDING - ST. JOHN'S FIELD, FOLLY LANE, THURLSTONE S36 7QF FOR MR ROBERT COE.


SCALE 1-100

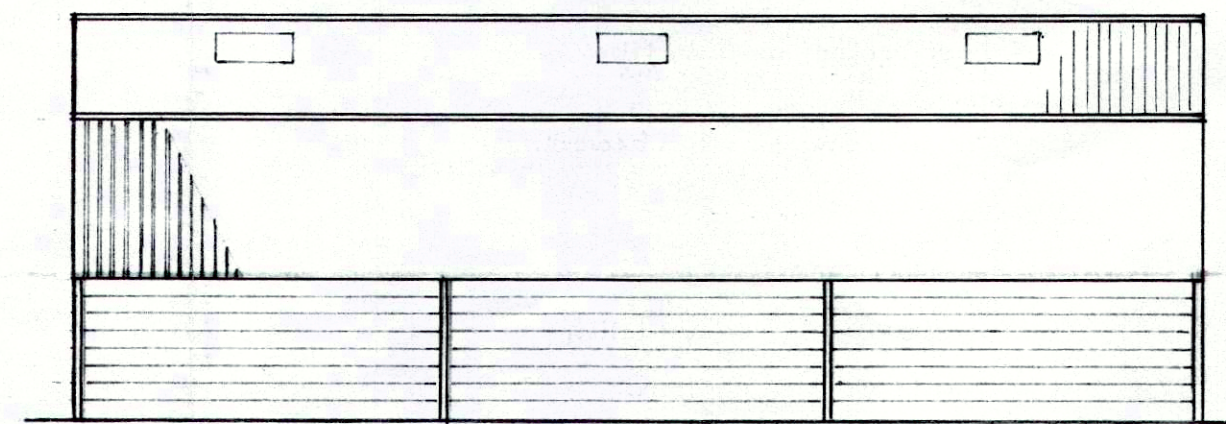


SIDE ELEVATION

Green corrugated cement/fibre
roof sheets on timber purlins
1.2m c/s.
Yorkshire boarding on wood bearers.

1.800 m high concrete walls
on 600 x 250 conc strip foundation
150m concrete floor on hardcore.

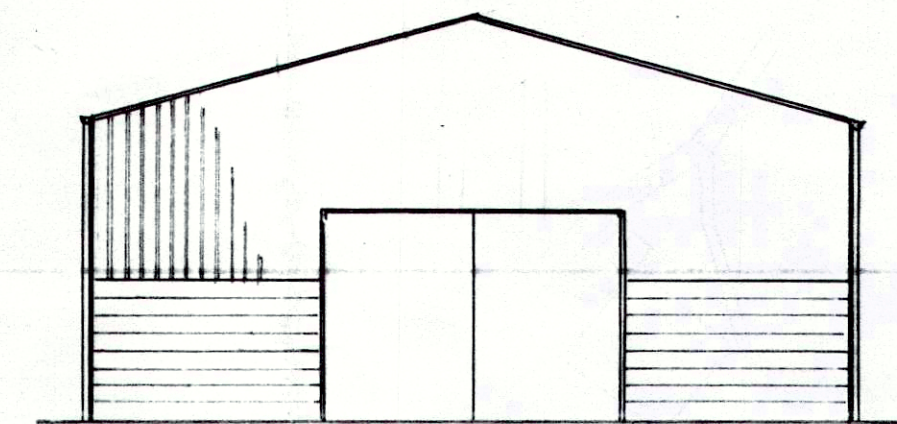

FRONT ELEVATION


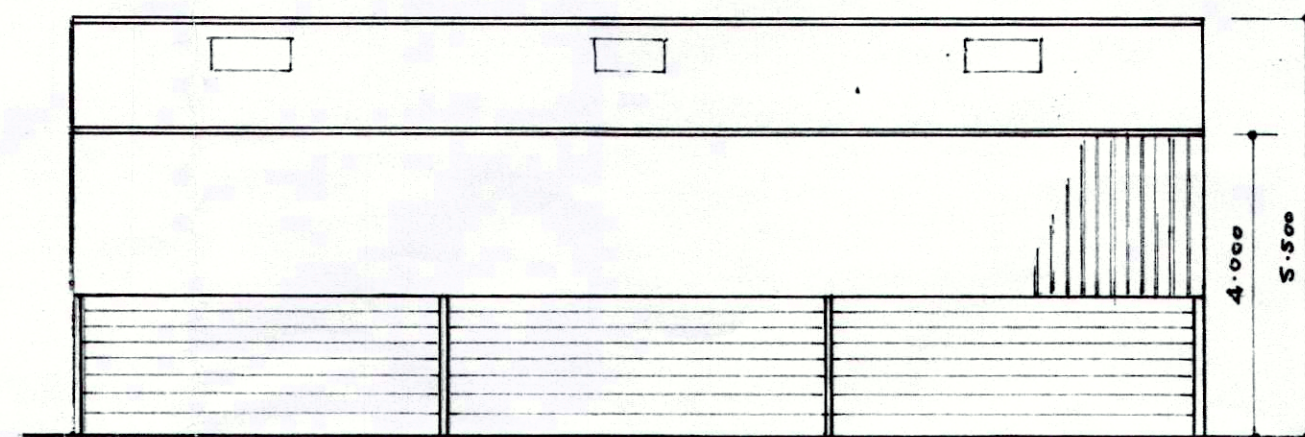


SIDE ELEVATION

150 mm half round p.v.c. gutters
and 100mm dia down pipes.



REAR ELEVATION

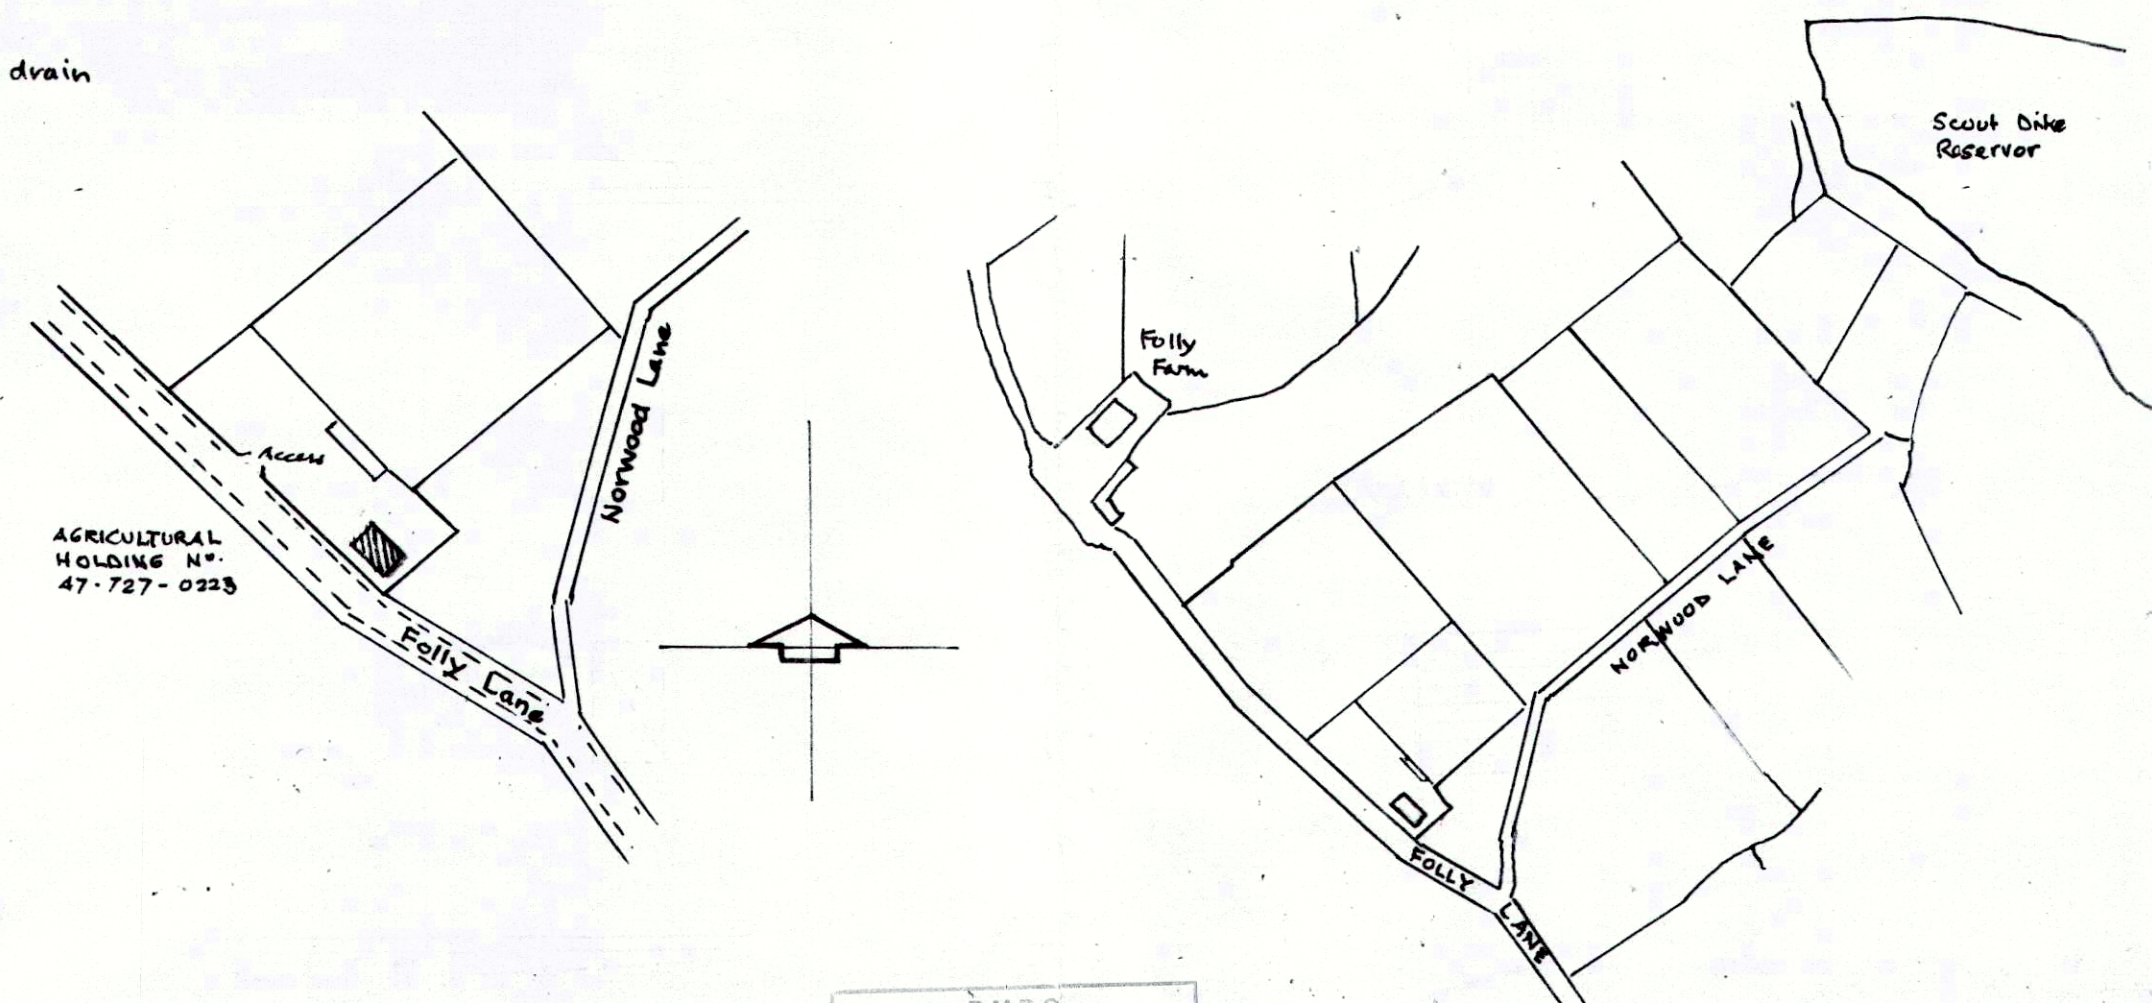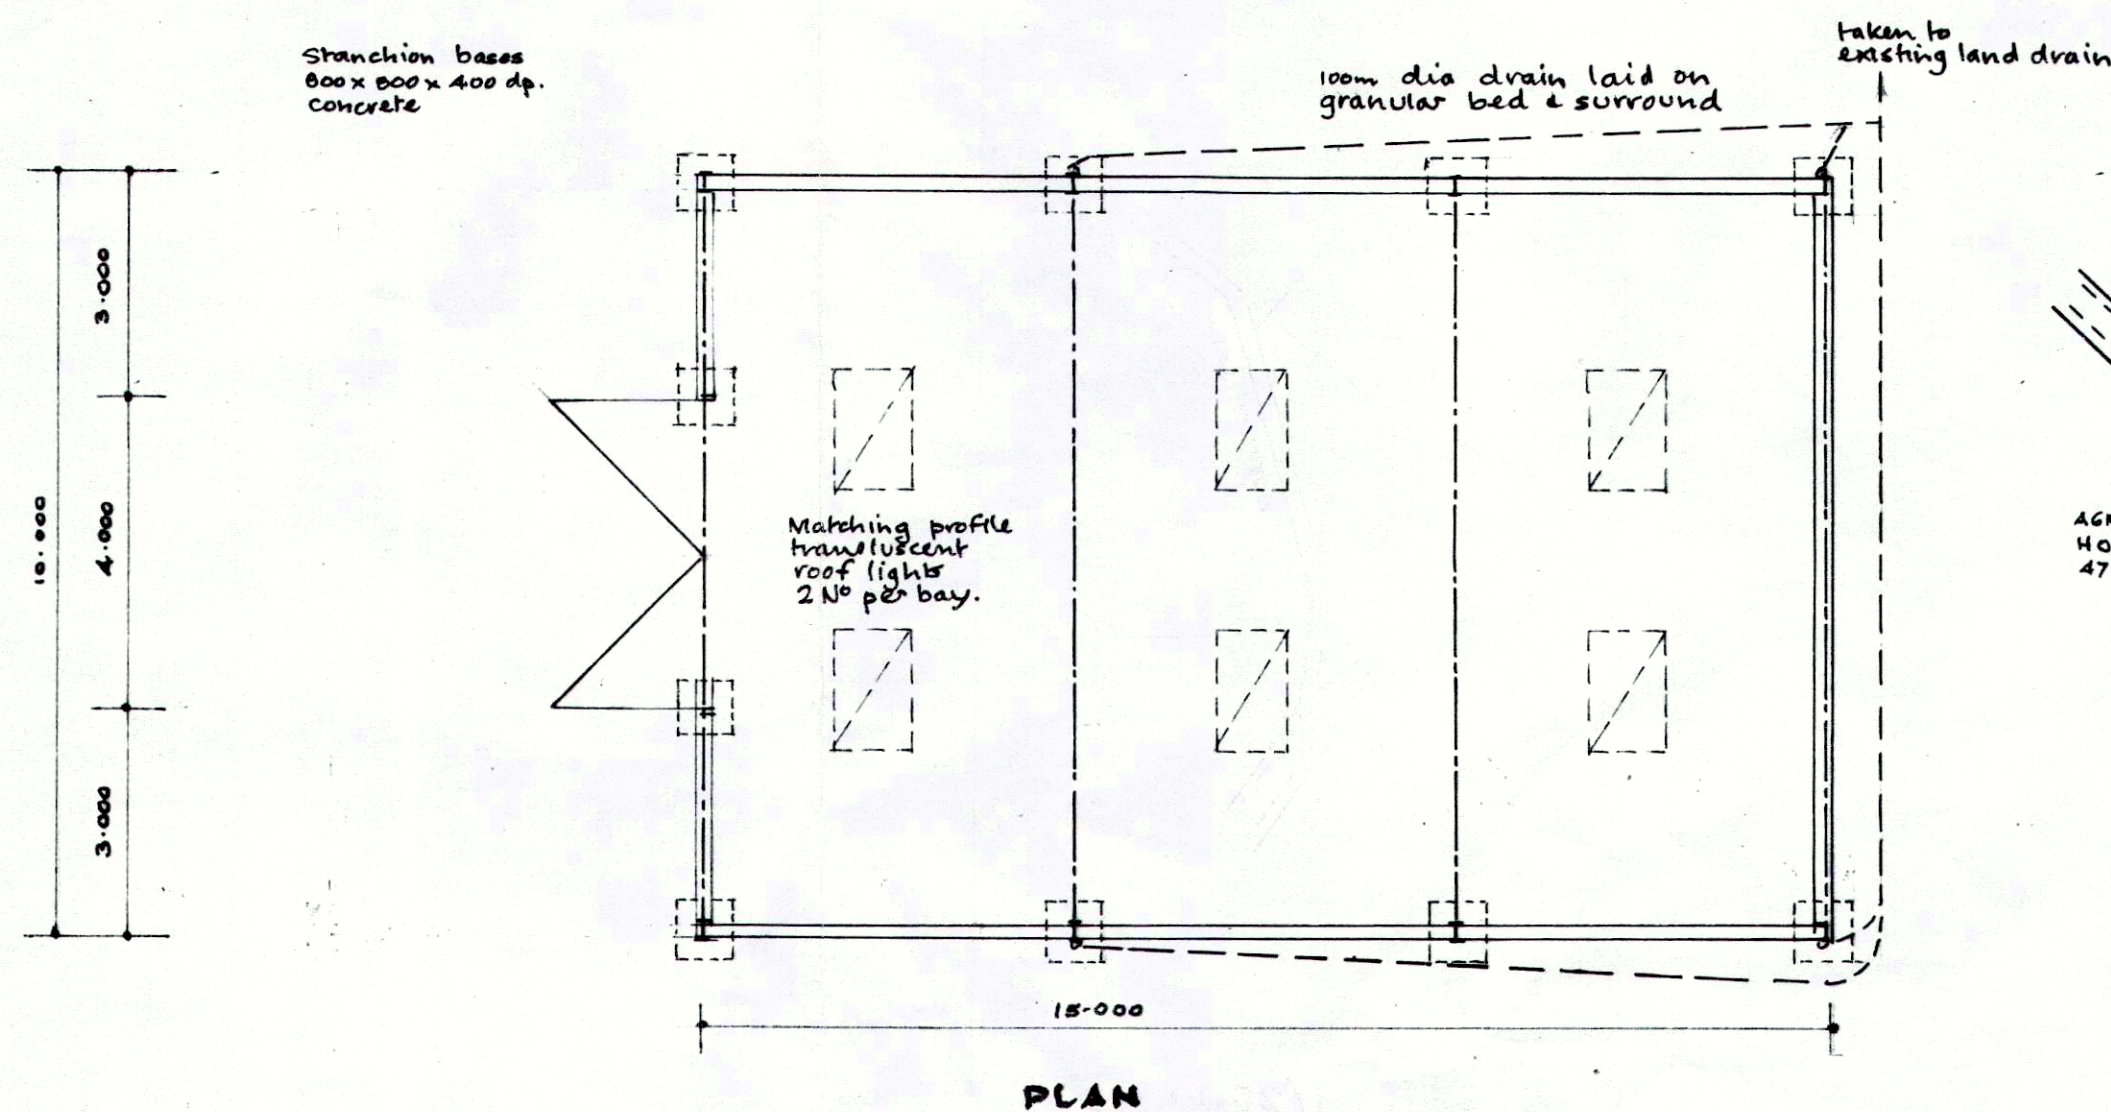

BLOCK PLAN 1/2500



LOCATION PLAN 1/5000.

Re'vd 04-10-16.