


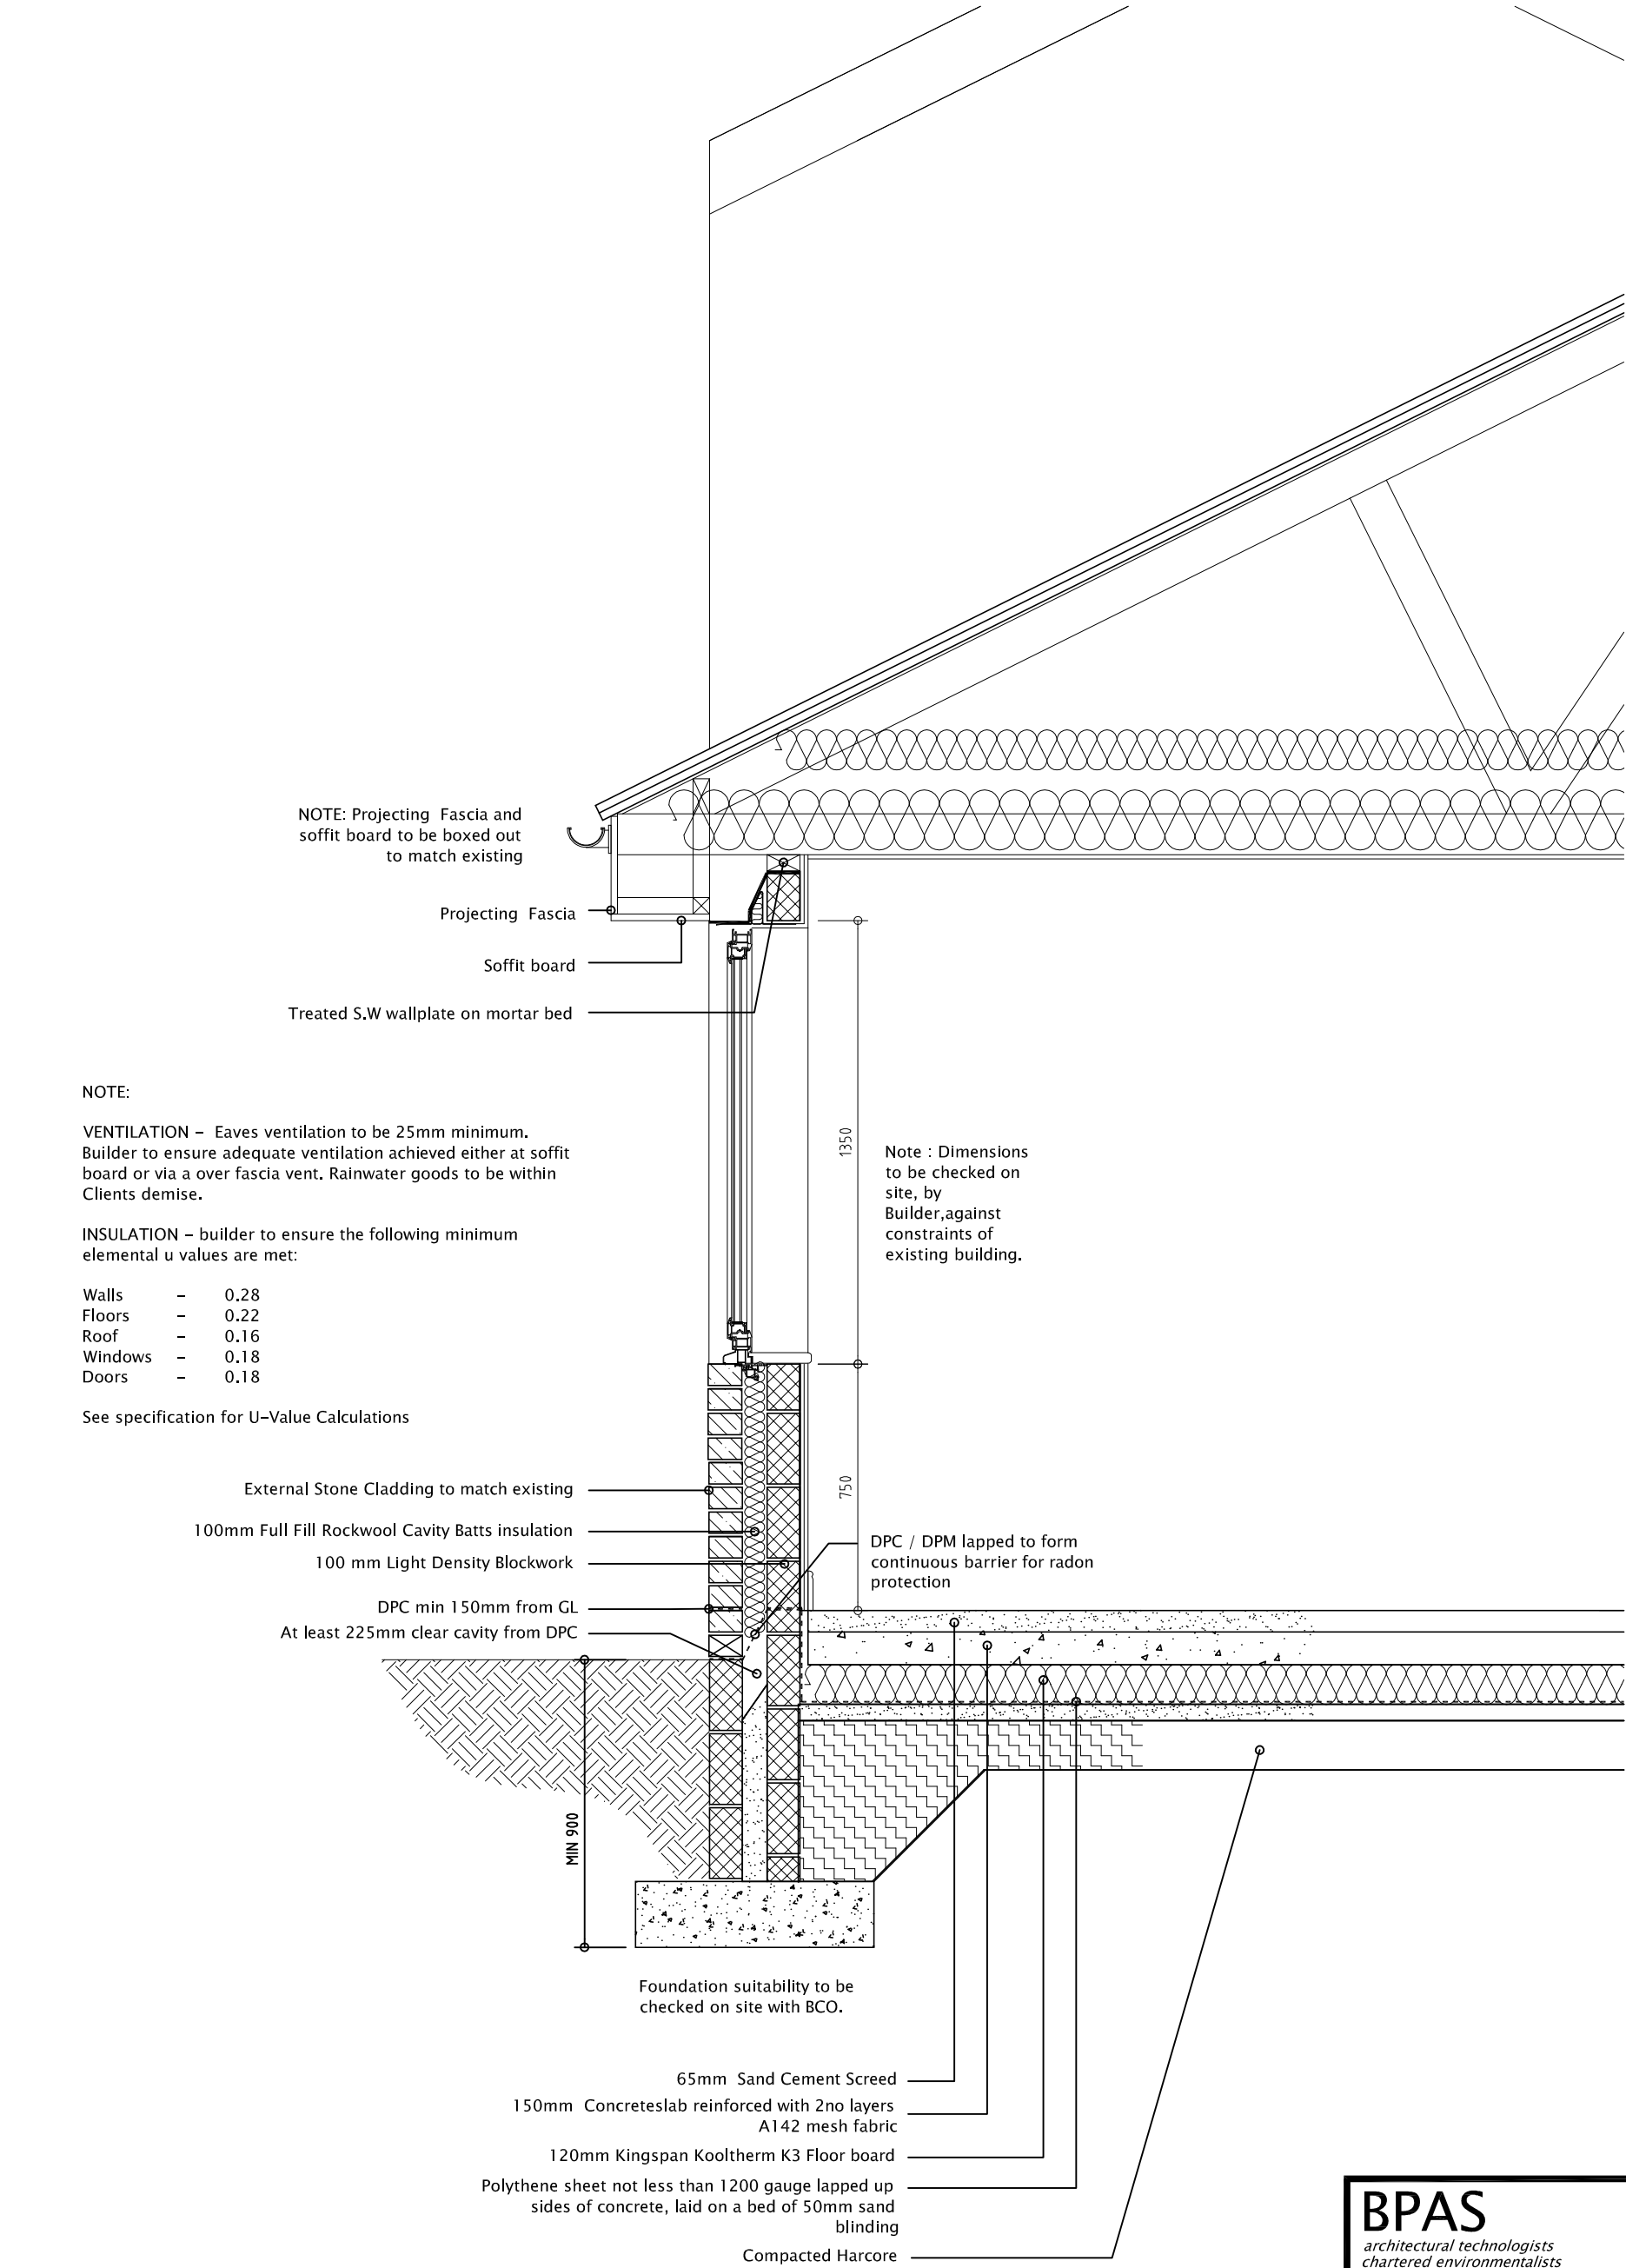

BPAS

architectural technologists

chartered environmentalists

code for sustainable homes assessors

domestic energy assessors

non domestic energy assessors

sap assessors

14 nether avenue

grenoside, sheffield

Tel: 0114 2570044

carbon efficient solutions in the built environment

CLIENT Mr Baxter	DRAWING OF PARTIAL SECTION A-A		drawing no C10:302:05		rev -	date sept 11
	PROJECT Houghton Main Miners Welfare Barnsley		scale 1:20	drawn mrh	checked by	checked date
MARKETING NAME		bpas is a trading name of mbas ltd				