
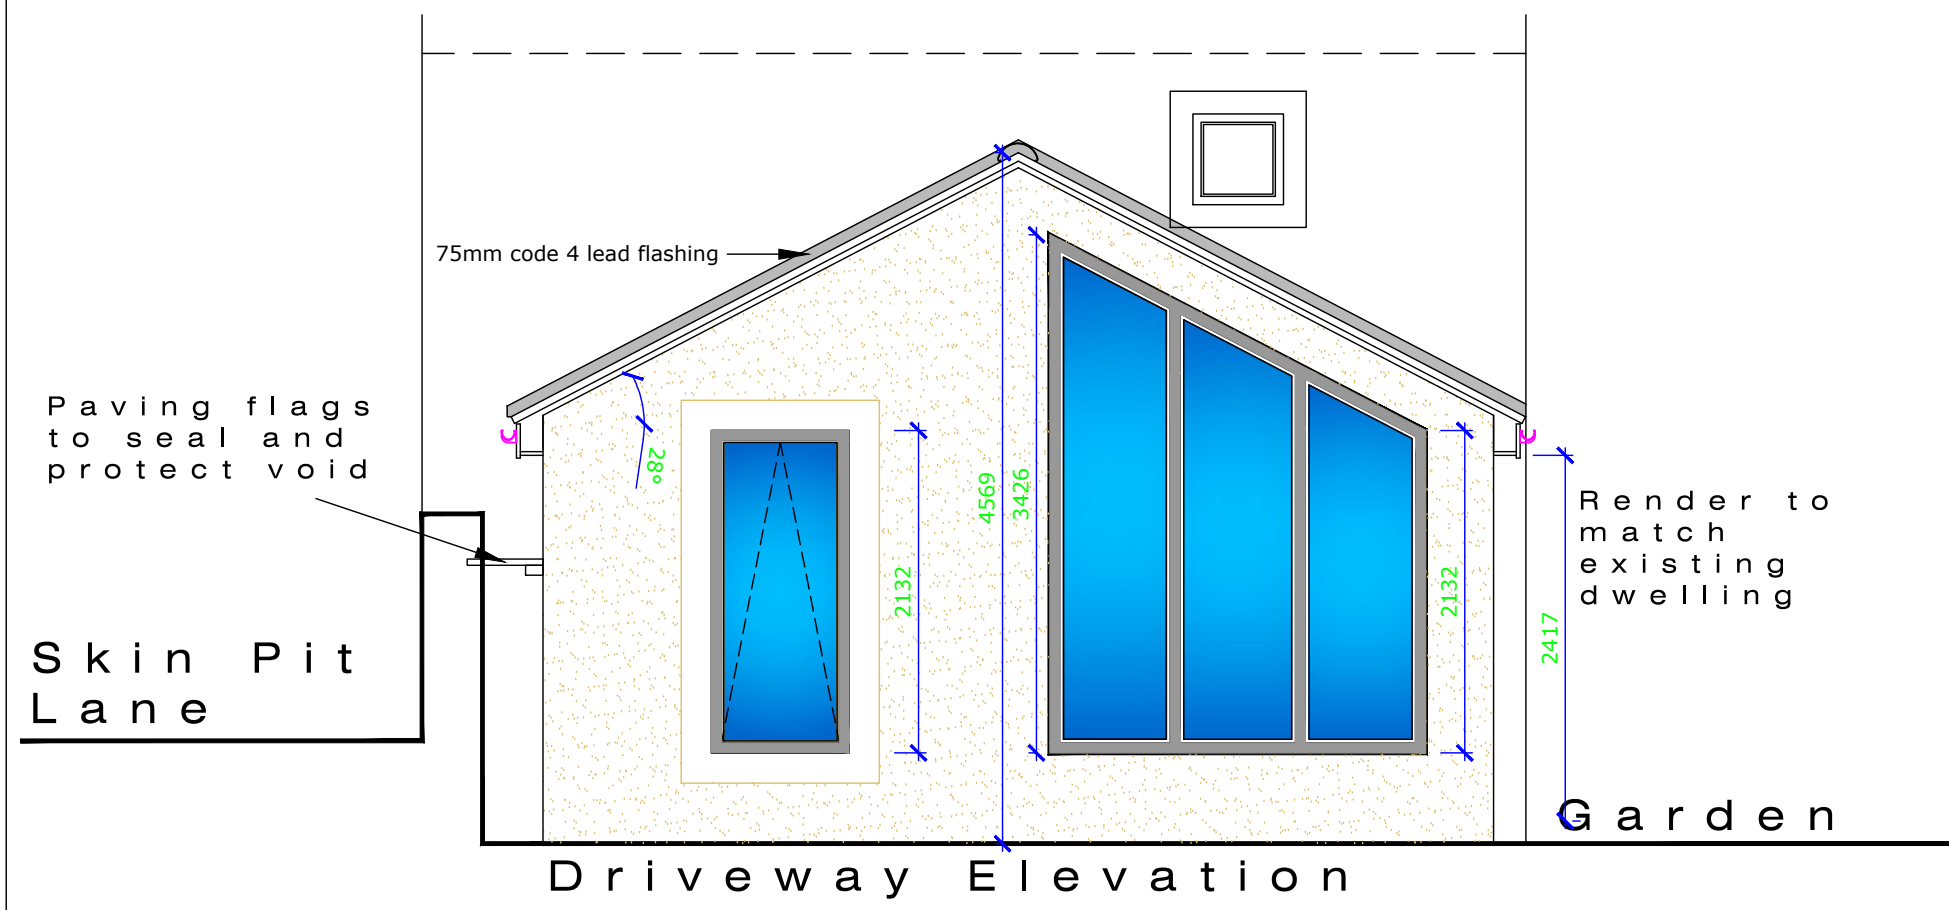


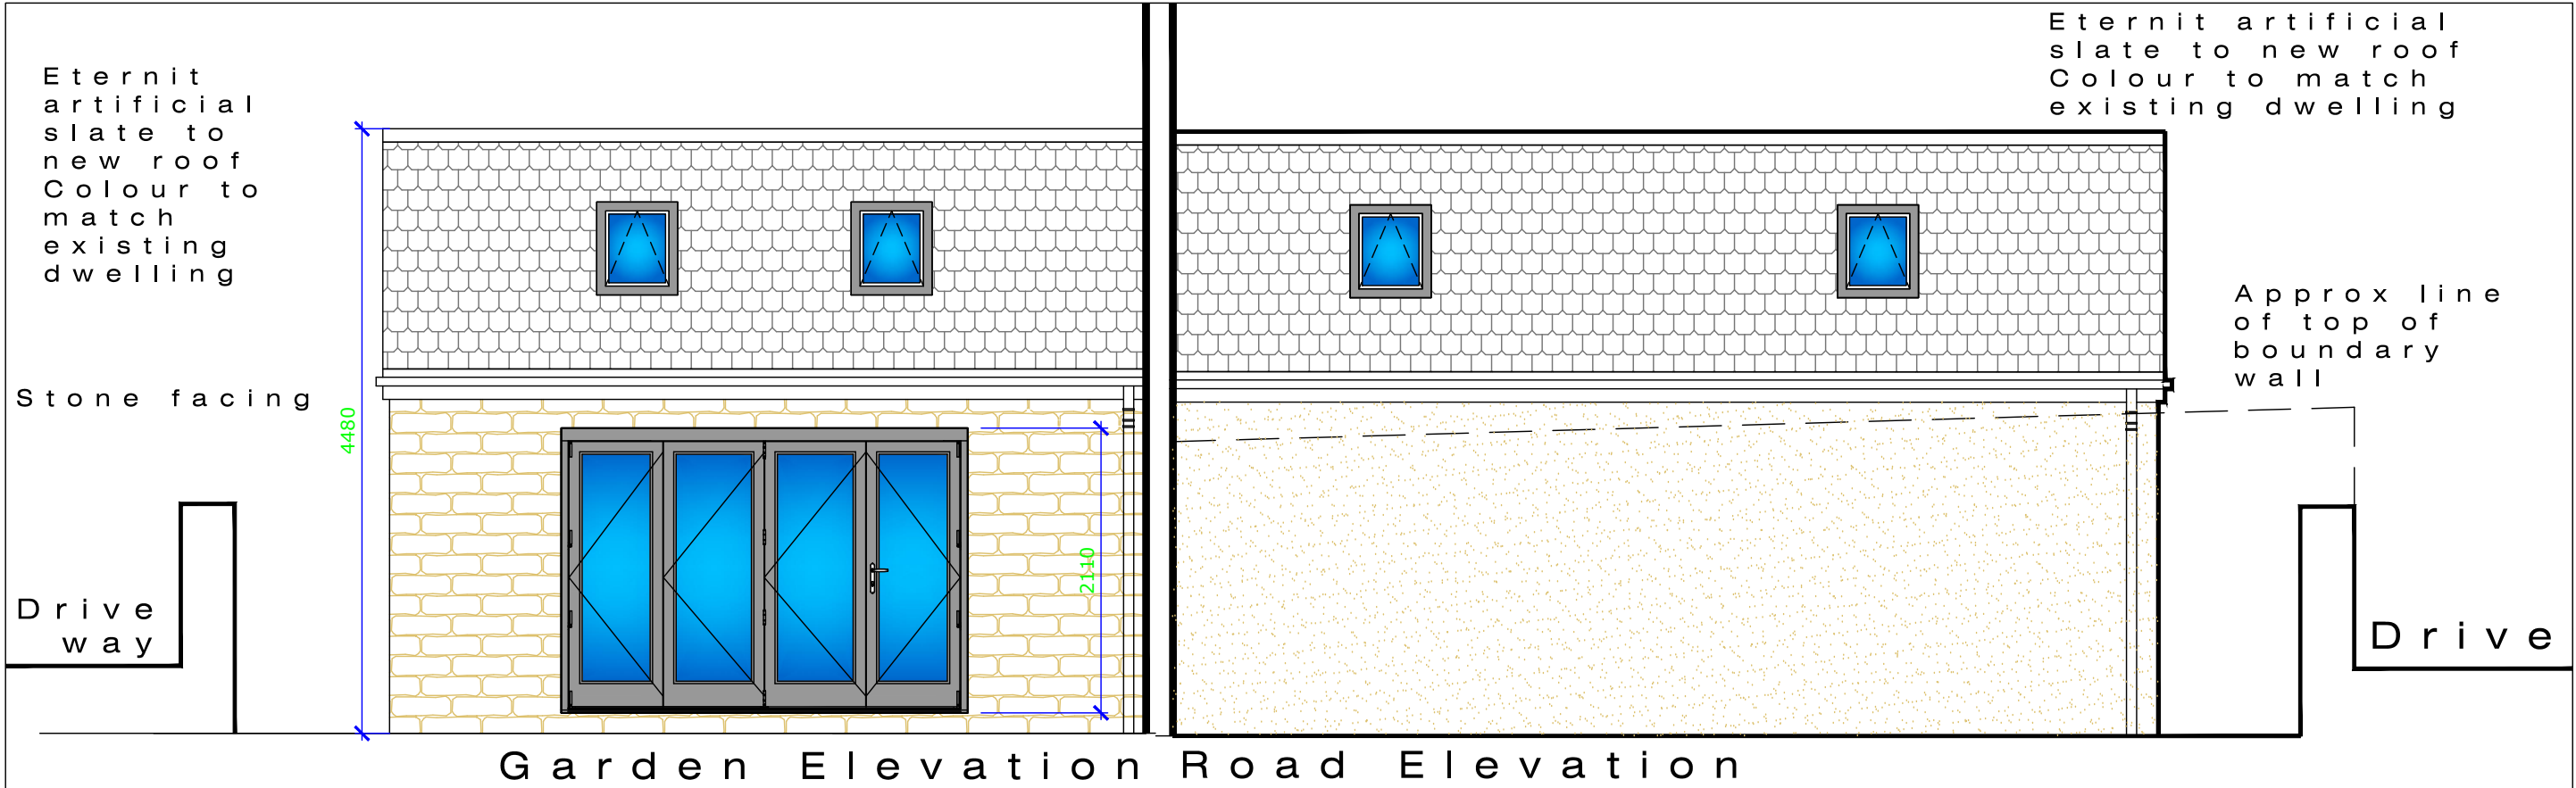

Proposed Materials
Roof: Eternit artificial slate to new roof
Colour to match existing dwelling
Walls - 'Garden side' walls coursed stone
Street side and gable wall: - render to match existing dwelling
Windows - Grey as existing dwelling

CLIENT DETAILS		PROJECT DETAILS		TITLE		REV	DESCRIPTION	DATE	Residential S72 Ltd, 9 Malham Close, Shafton Barnsley, S72 8PE T 01226 717079 M 07920 724305	
Mr & Mrs Nixon		Proposed Ground Floor Extension and internal re-arrangements		Proposed Elevations with Materials		A	Gable and rear wall amended to render to match existing dwelling	19.04.19		
1 Skinpit Lane Hoylandswaine S36 7JY		REFERENCE: 19-001-04		SCALE- 1:50(A3)	DRAWN- ikc	B	Kitchen window amended; length increased by 1m	28/06/19		
				DATE- 05.02.19	CHECKED-					