


PLOT 1

PLOT 2


PLOT 3

PLOT 3

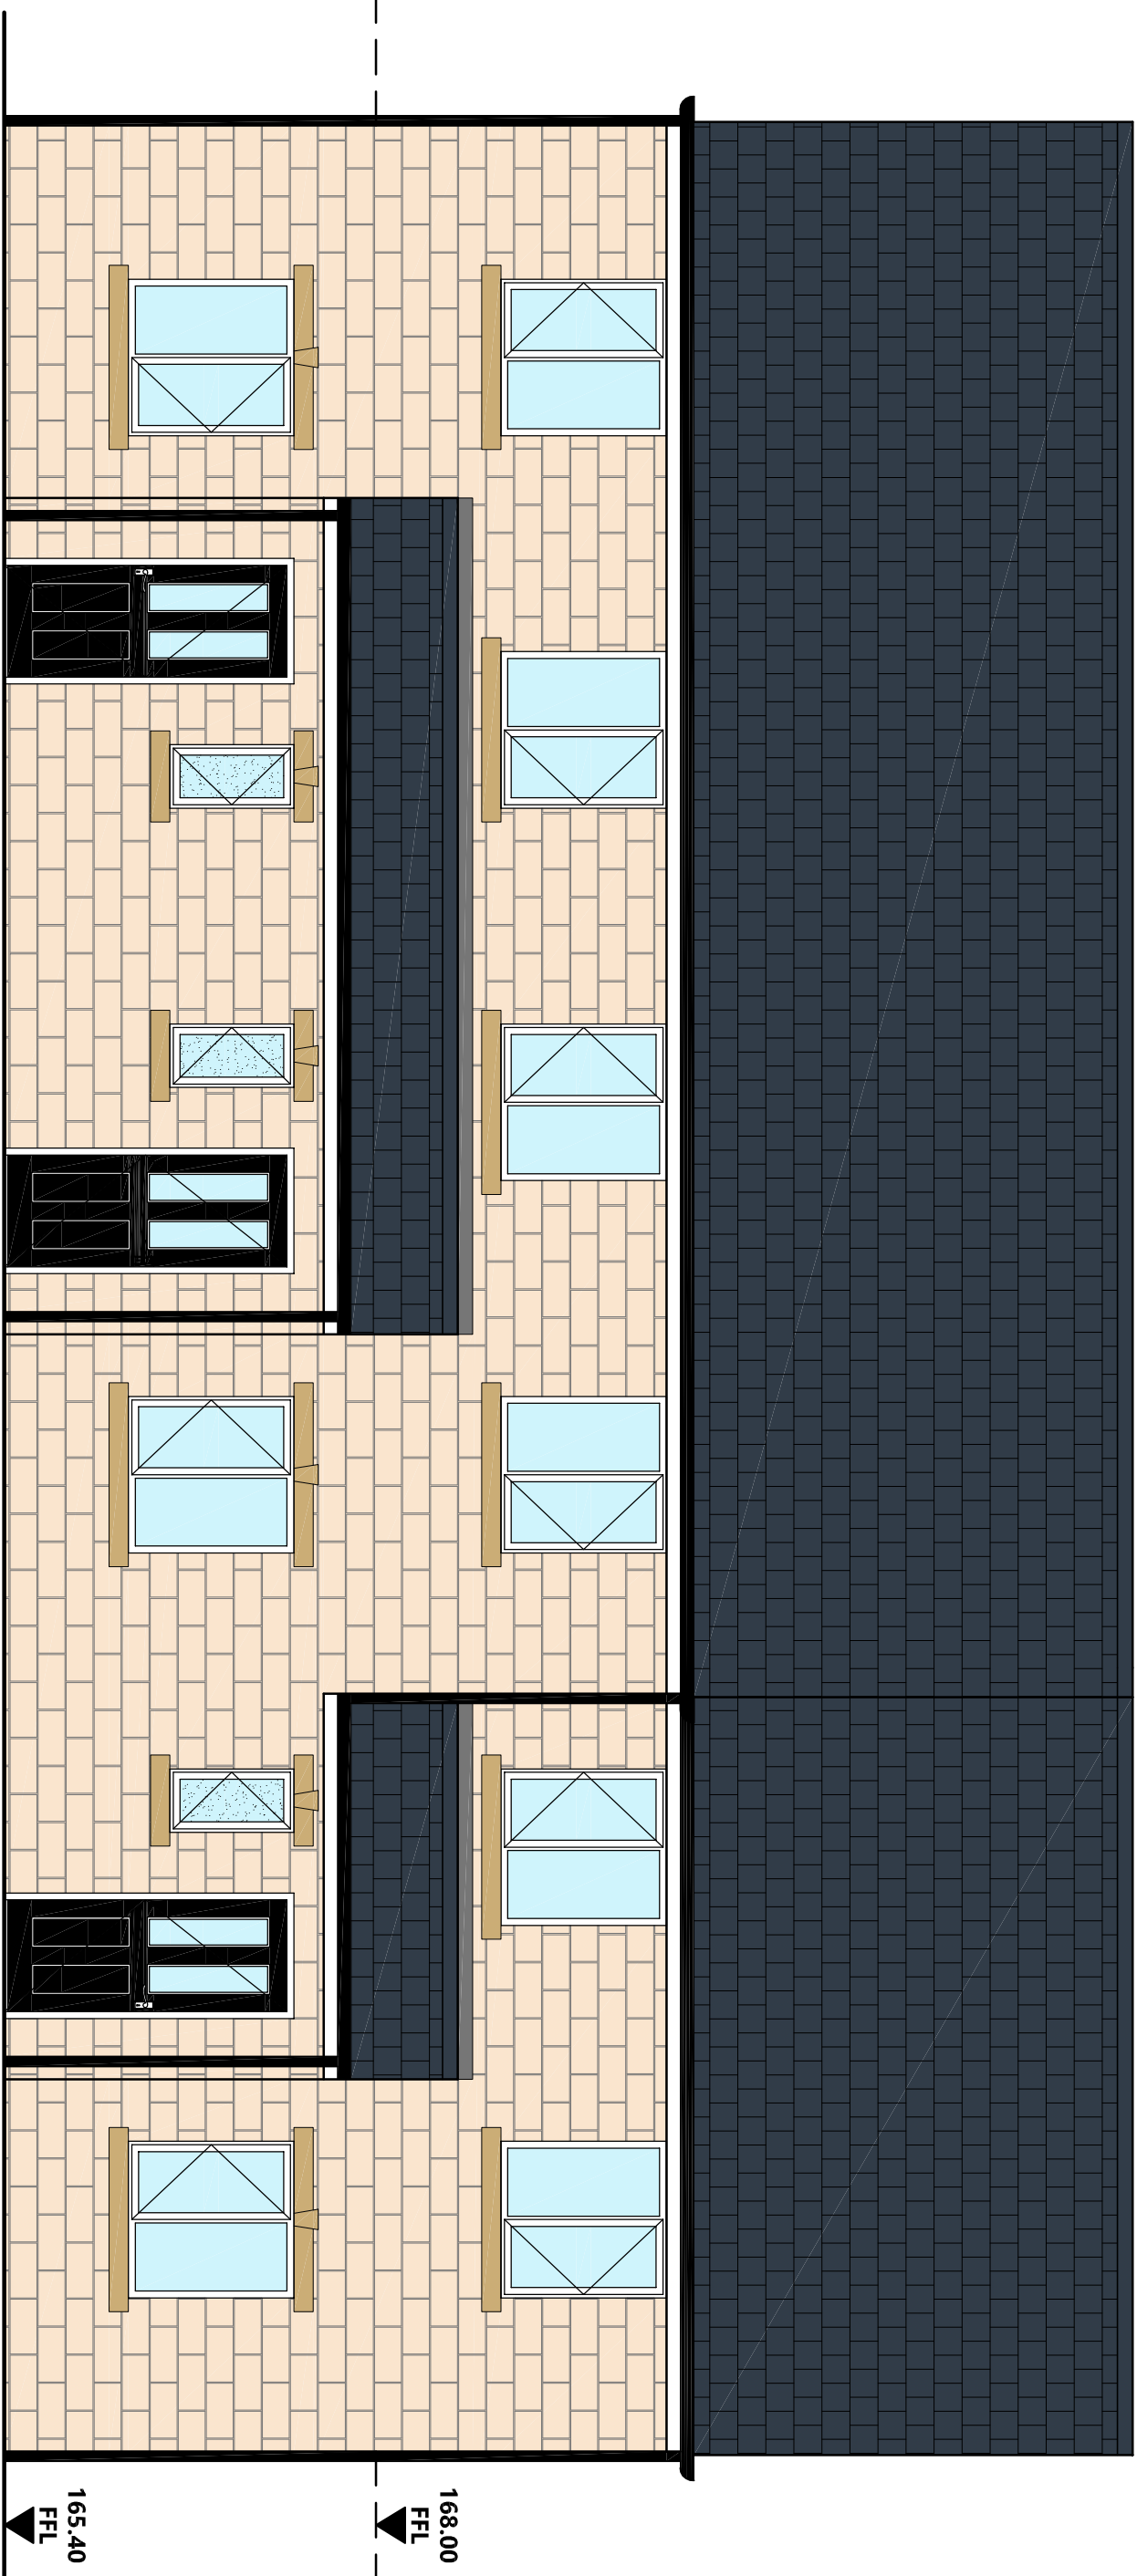

ELEVATION A

PLOT 1

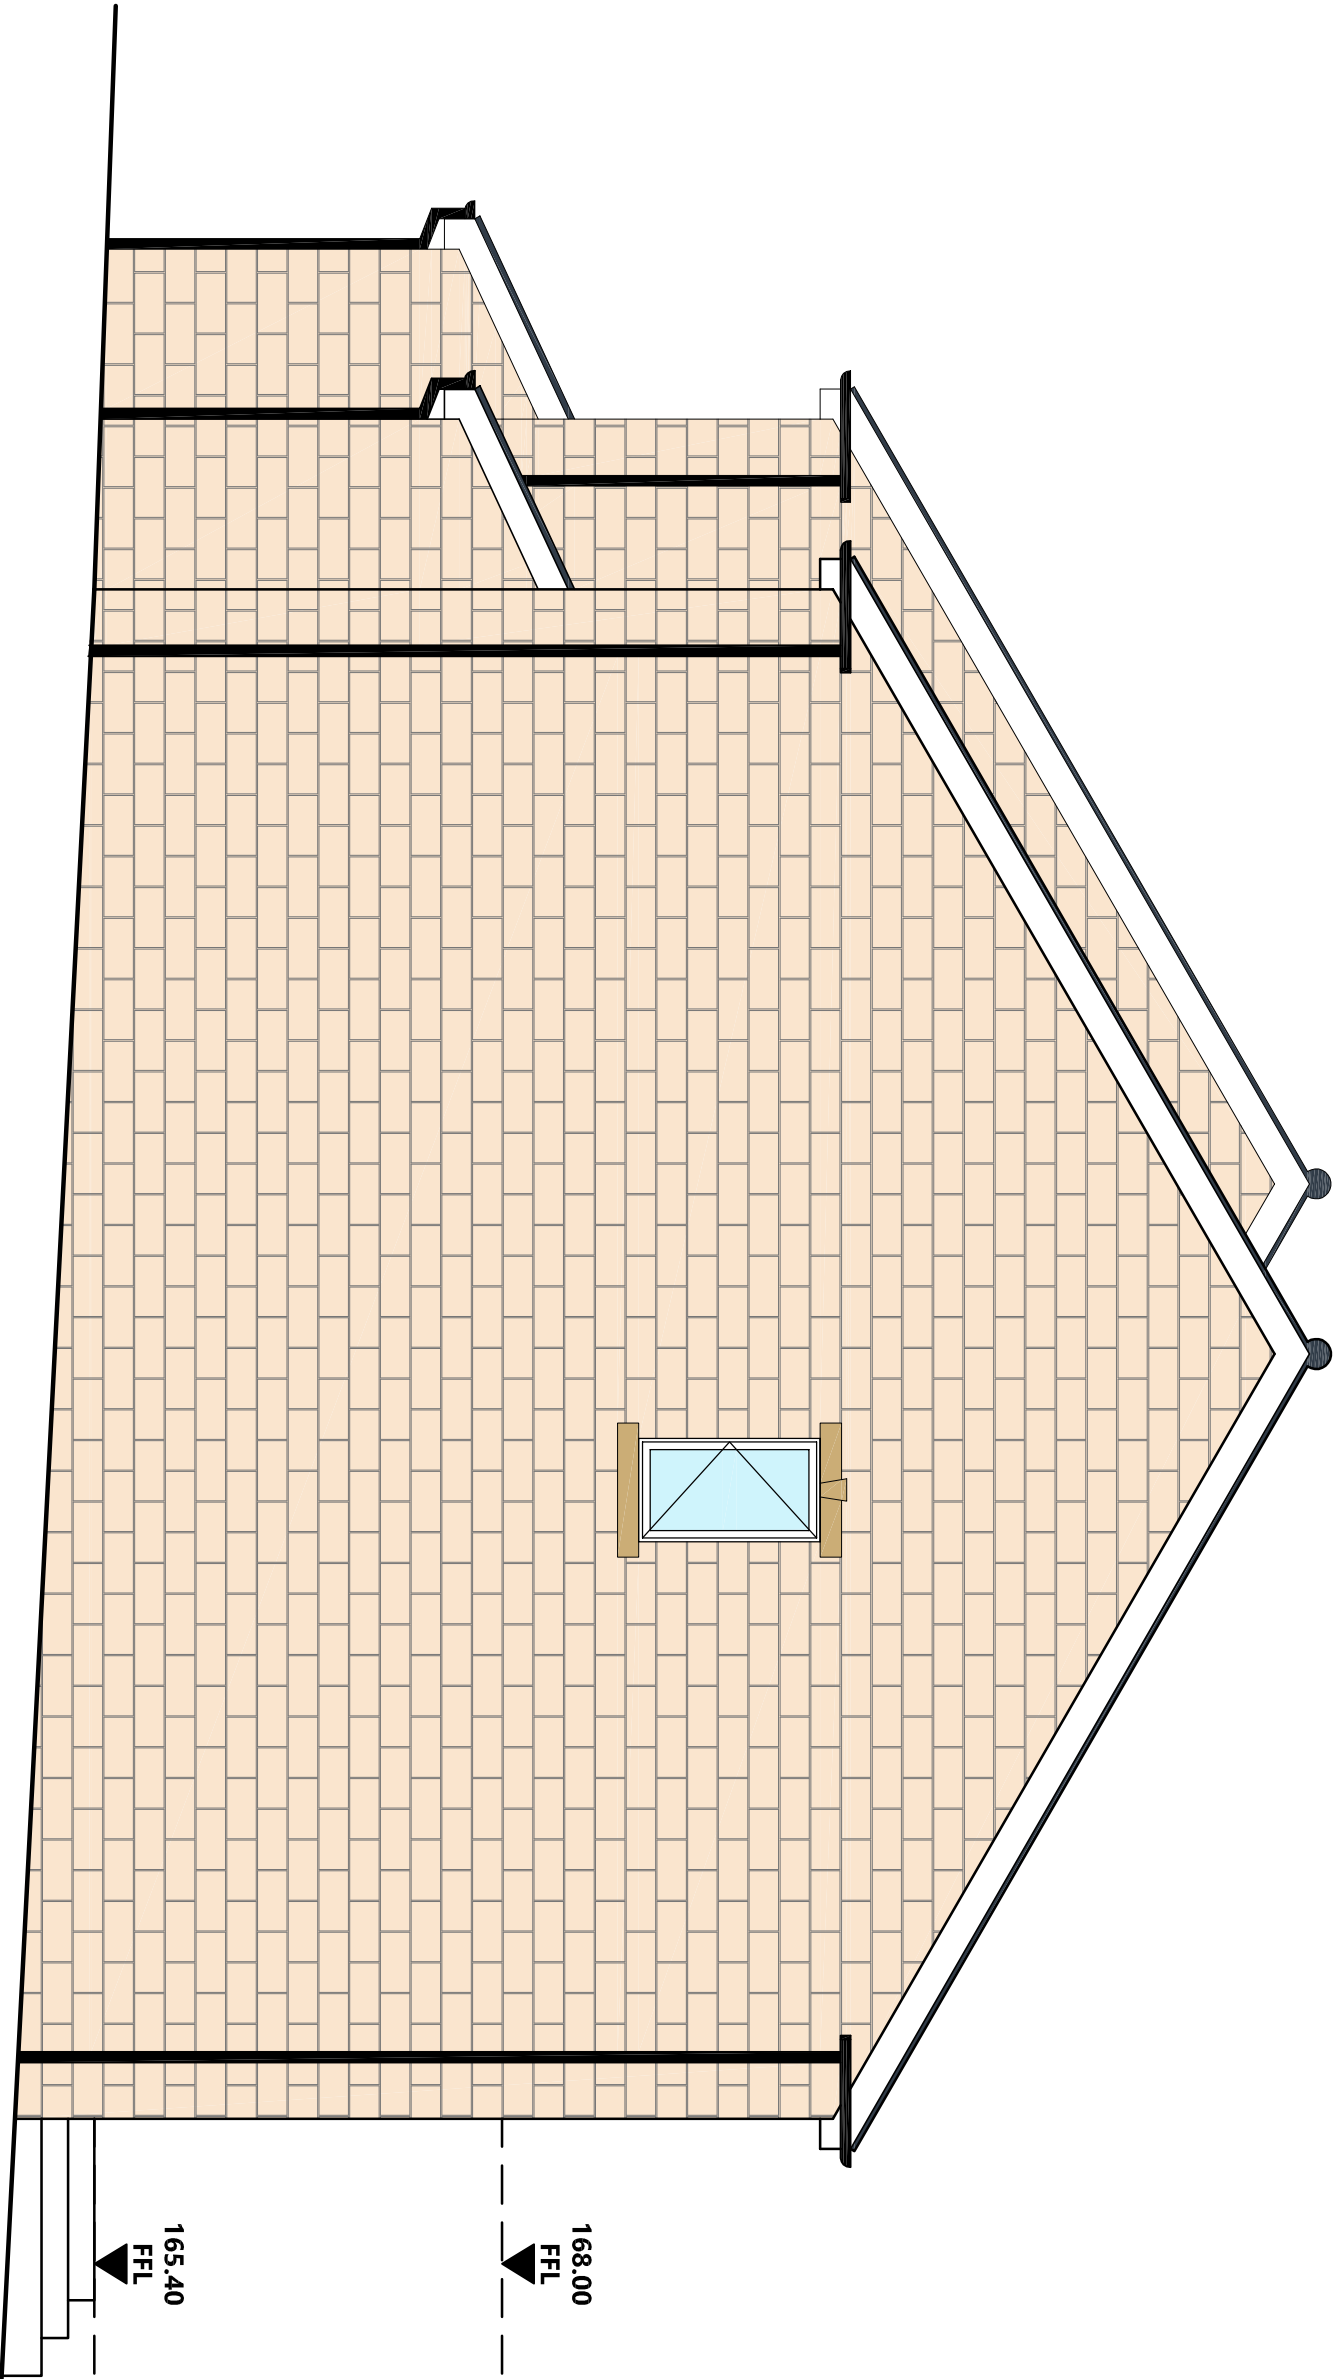


ELEVATION B


PLOT 3

PLOT 2

PLOT 1

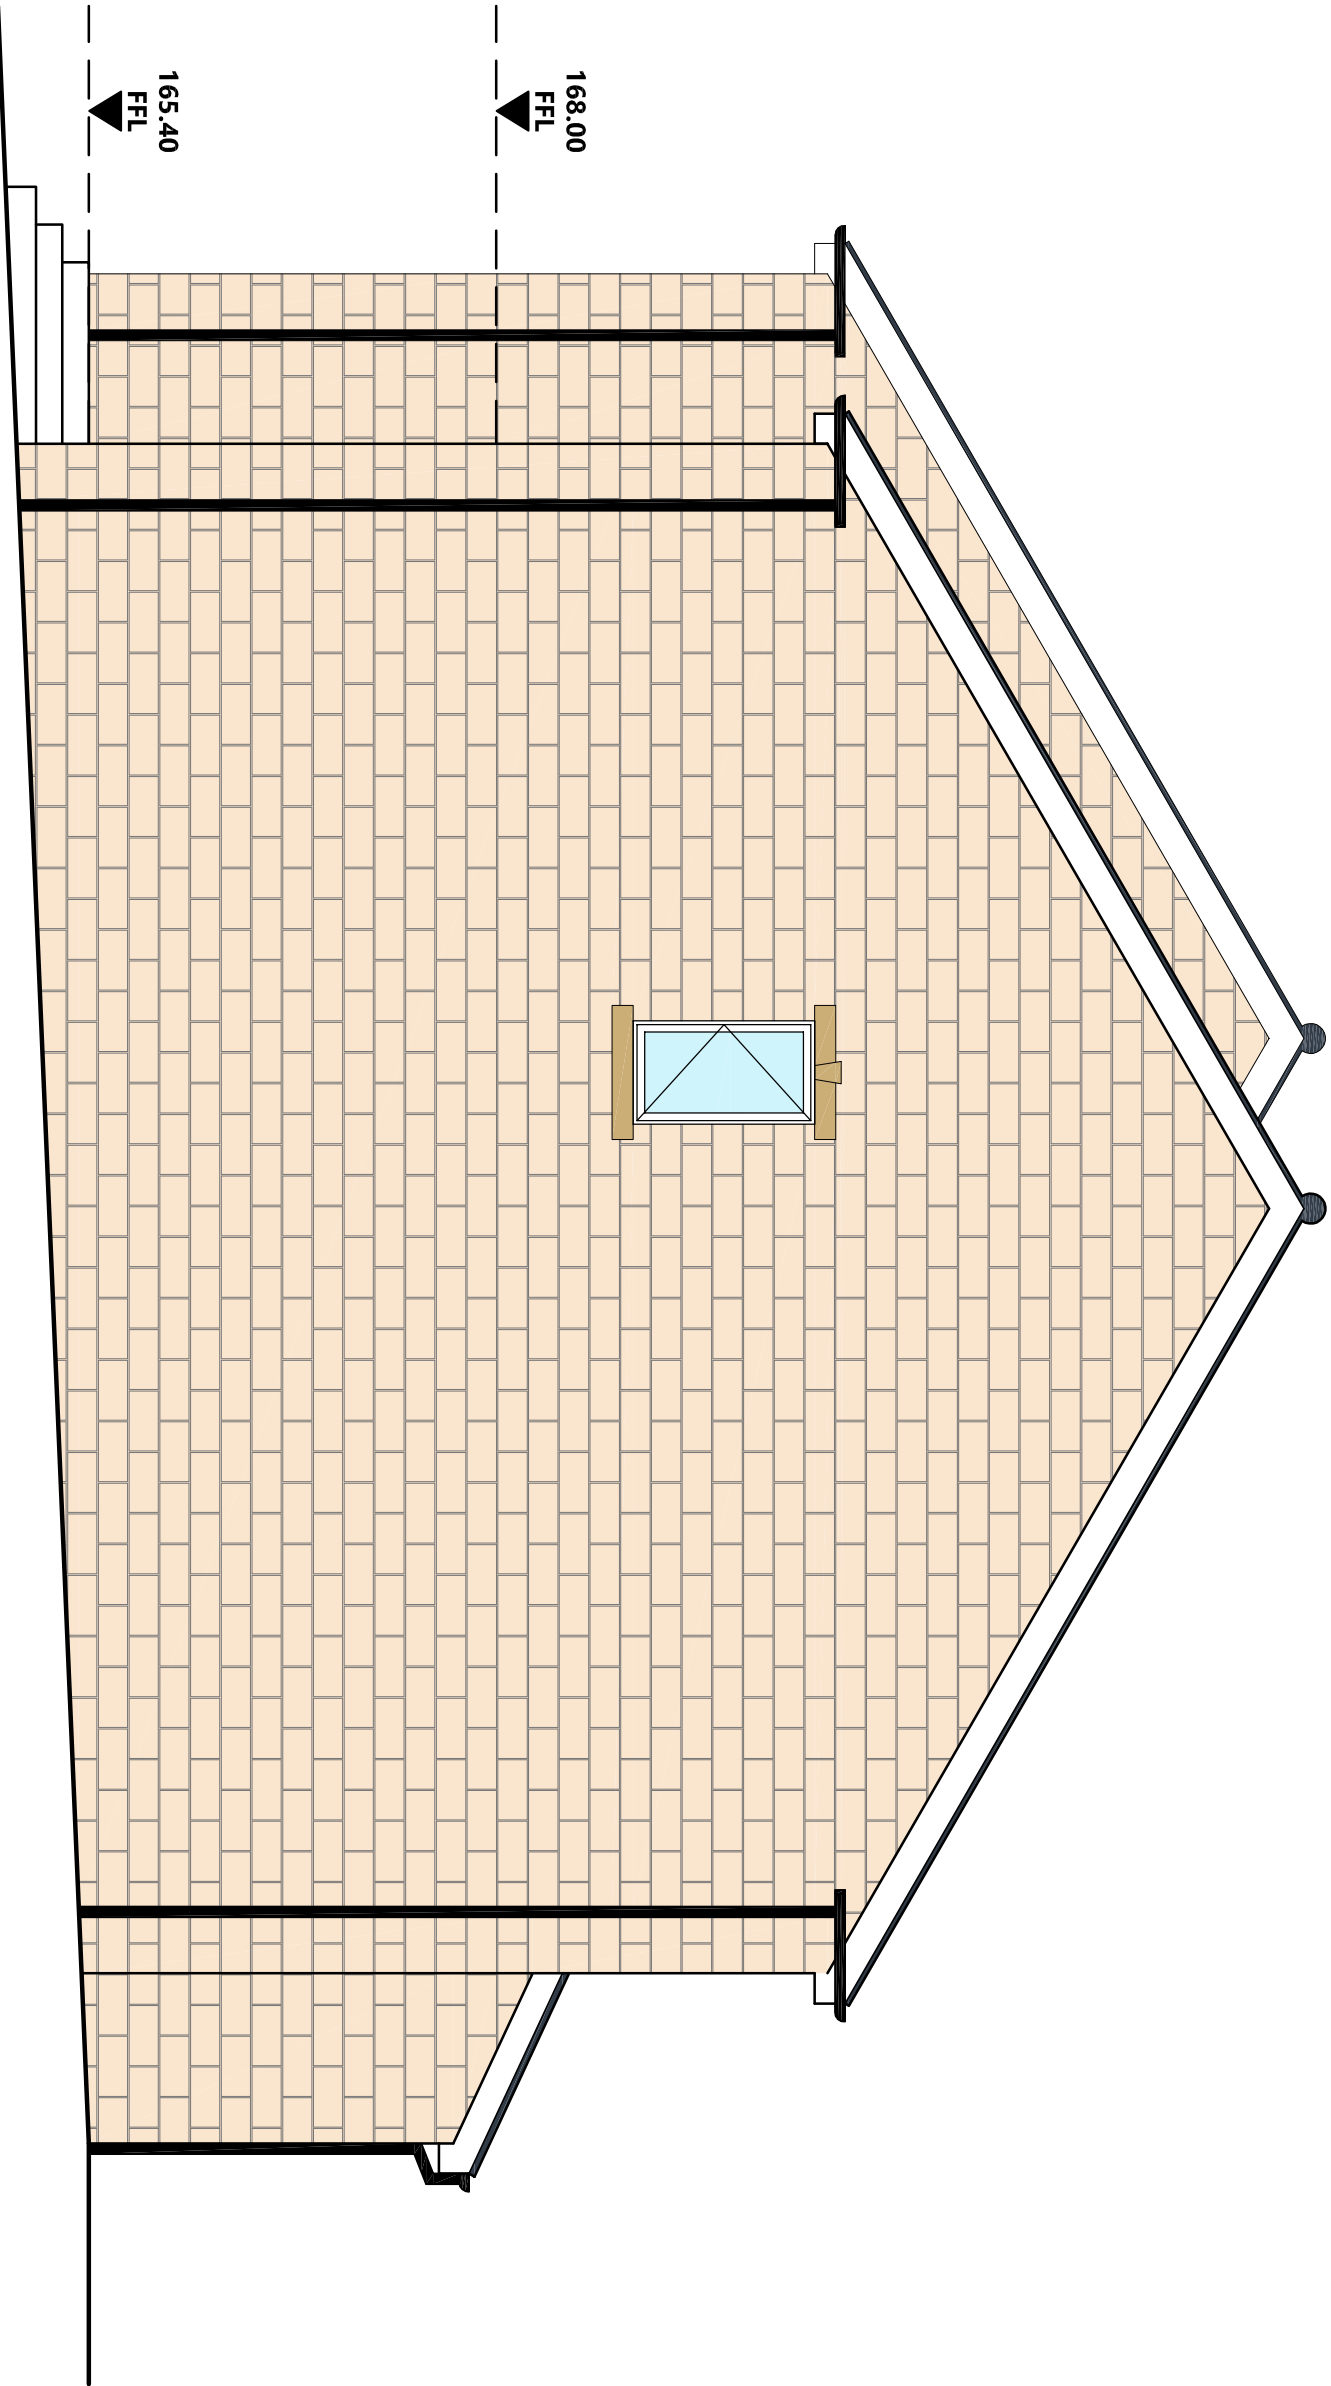

ELEVATION C

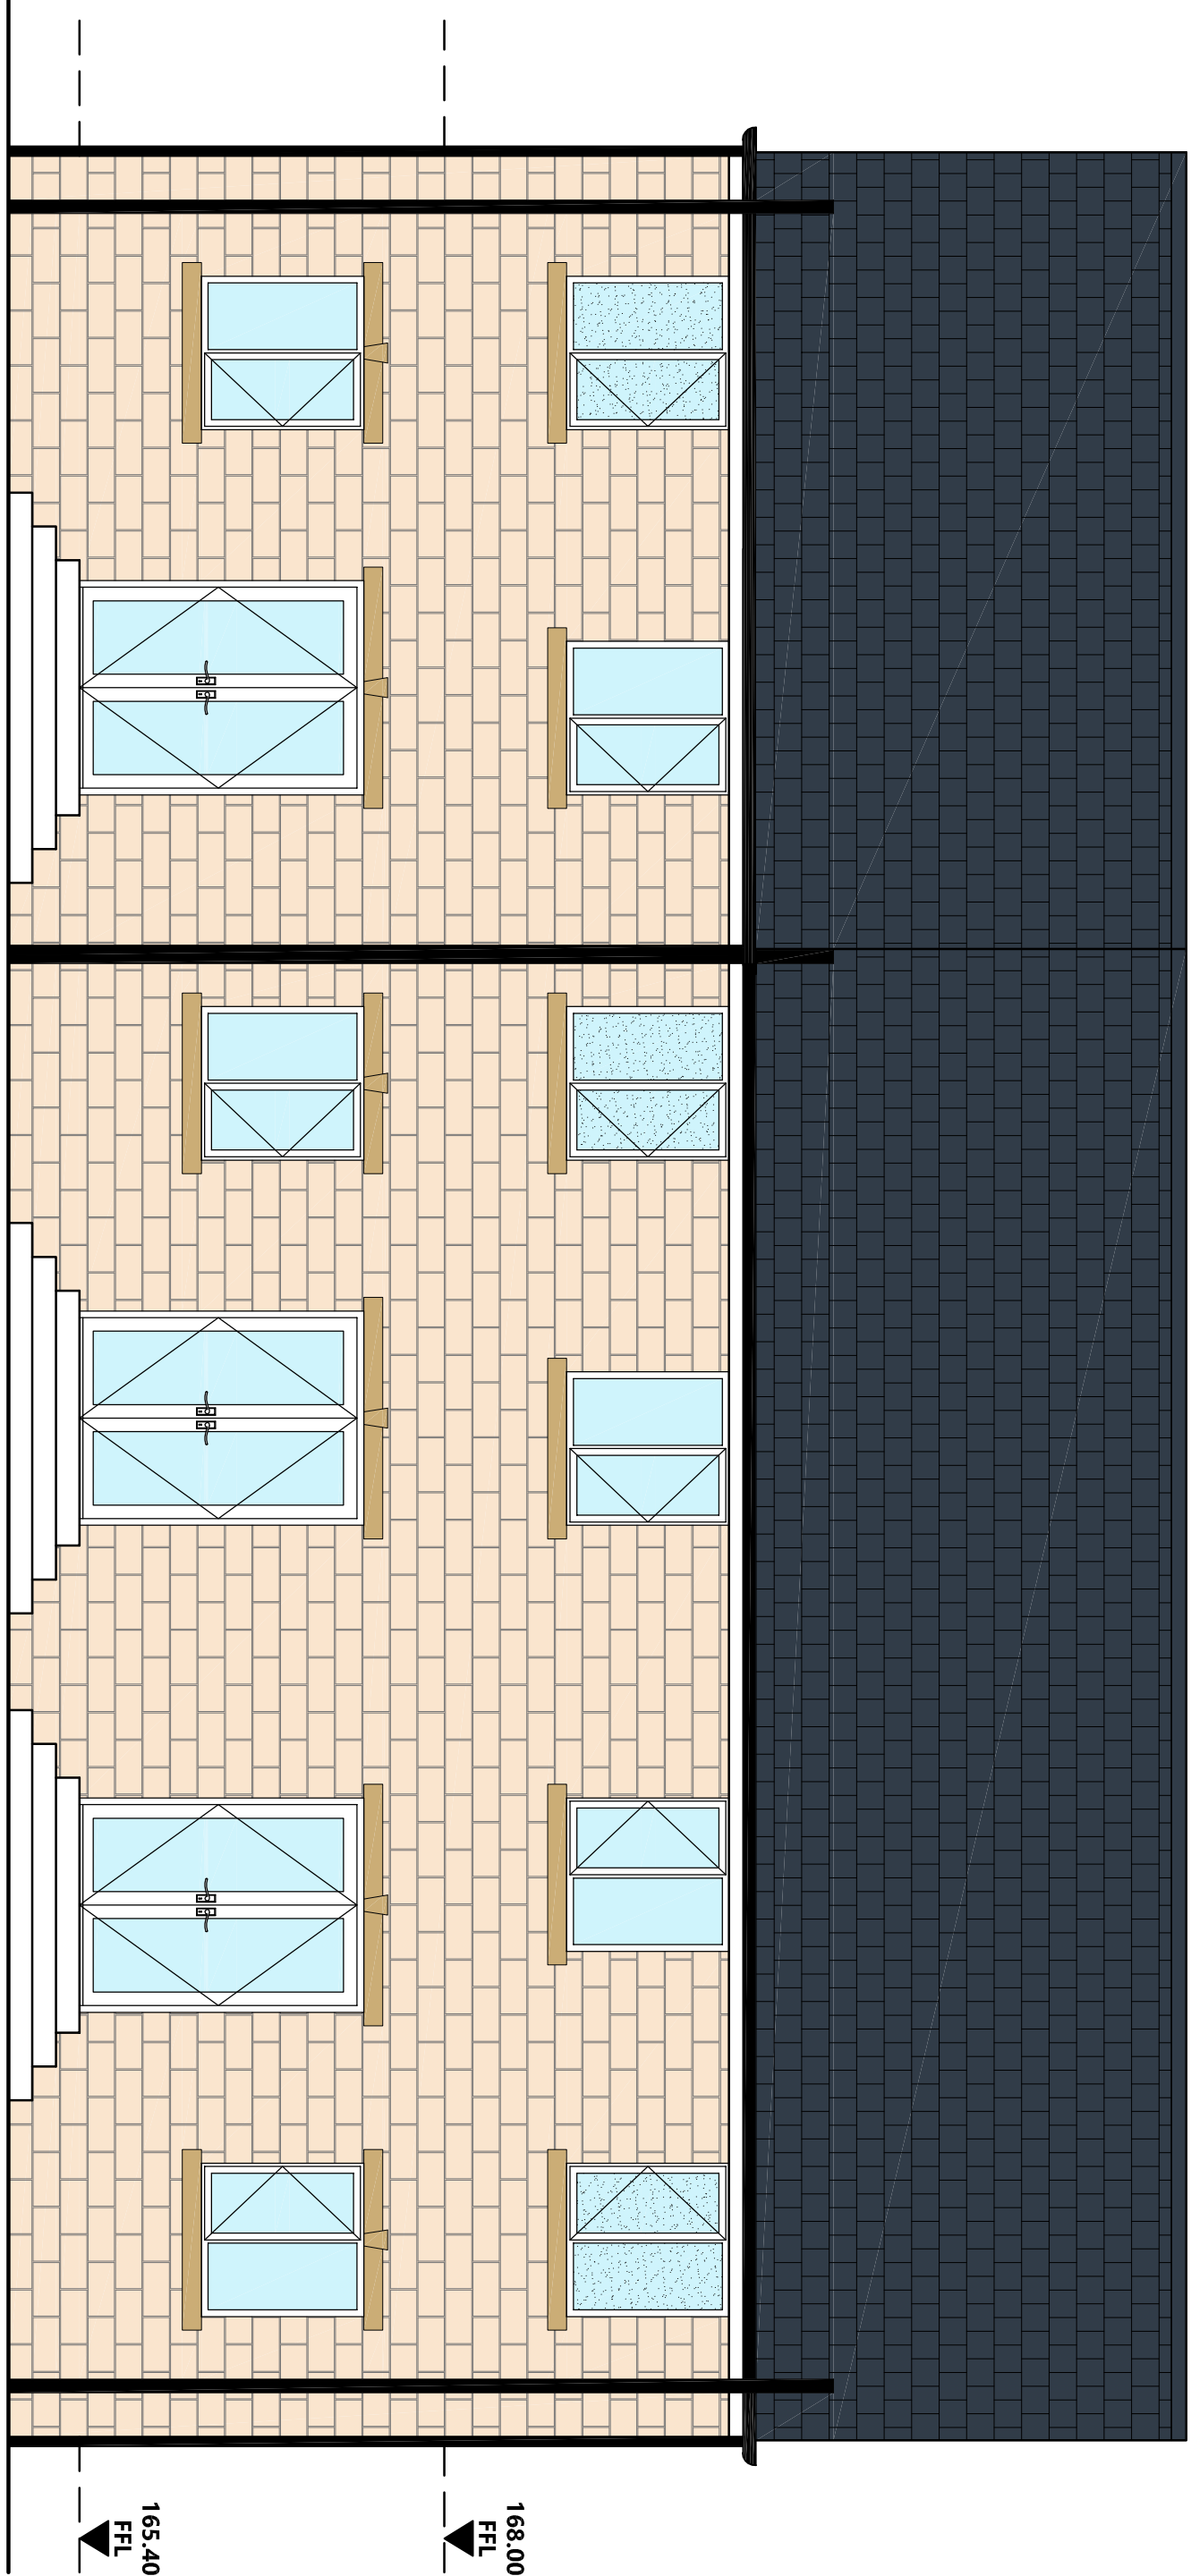

ELEVATION D

Notes:				Project / Client		Scale:		Date:	
				RESIDENTIAL DEVELOPMENT LAND AT WHARNCLIFFE SILKSTONE WMC TANKERSLEY FOR OLIVER DEVELOPMENTS		1:50		JANUARY 2016	
				Drawing Title: PROPOSED ELEVATIONS (PLOTS 1, 2 & 3)		John Hill ASSOCIATES LTD Architectural & Surveying Consultants		Drawn By: DJT	
						6 Shaw Wood Way Shaw Wood Business Park Doncaster DN2 5TB Tel: 01302 364565 Fax: 01302 364568 enquiries@j-h-a.co.uk		Checked By: AH	
						Drawing No: 15/042/09		Sheet Size: A1	
Ref	Date	Revision	Initial						

© This drawing is the copyright of