This drawing is copyright of DART Engineers Ltd and must not be copied or reproduced in any way without written consent.

1. Do not scale off this drawing
2. This Drawing is for planning purposes only and should not be used as a construction drawing

Status	PRELIMINARY		
No.	Revision	Date	Drwn
P1	FIRST REVISION	24/12/25	JS

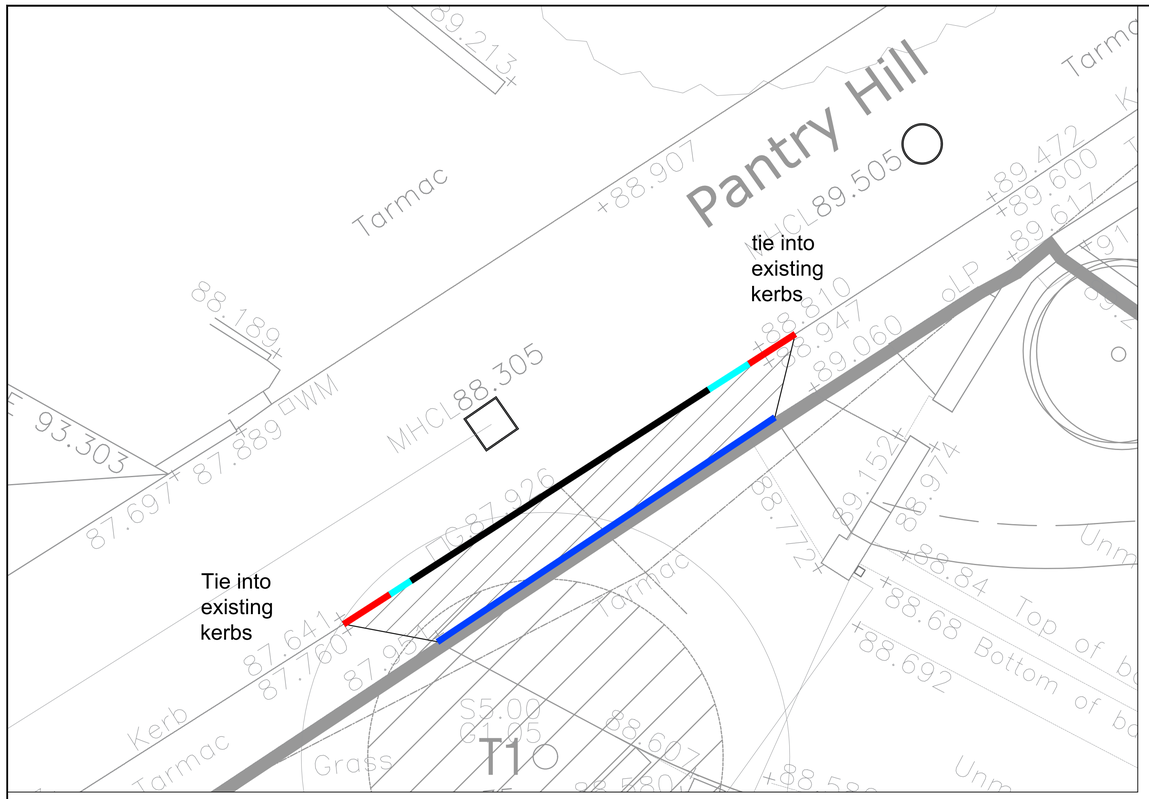

Construction Layout - Scale (1:50)

APPROX

KEY:

Drop Crossing Construction

Edging Kerb (EF)

Bullnose (BN 25)

Transition Kerb (TK)

Existing Kerb

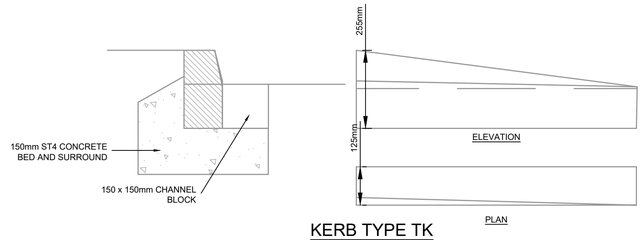

KERB TYPE TK
125mm X 255mm X 150mm HALF BATTERED 1:9 DROP KERB TO BS EN 1340
SCALE: 1:10

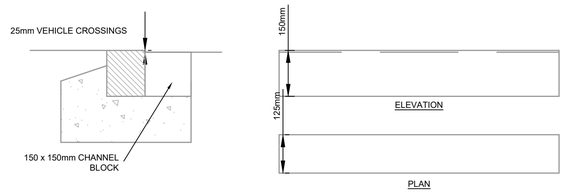

KERB TYPE BN (25)
125mm X 150mm BULLNOSED KERB TO BS EN 1340
SCALE: 1:10

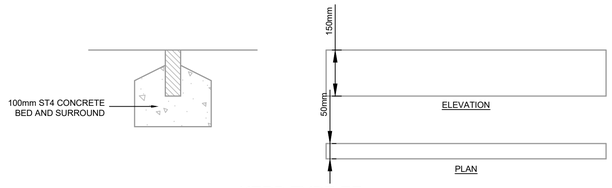

KERB TYPE EF
50mm X 150mm FLAT TOP EDGING TO BS EN 1340
SCALE: 1:10

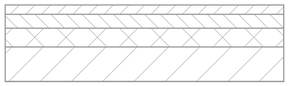

SURFACE COURSE	45MM SURFACE COURSE WITH 10MM N.S.
BINDER COURSE	60MM BINDER COURSE WITH 20MM N.S.
BASE	90MM BASE COURSE WITH 32 MM N.S.
SUB-BASE	200MM TYPE 1 GRANULAR SUB BASE
CAPPING	REFER TO TABLE FOR CAPPING DETAILS

TOTAL NON FROST SUSCEPTABLE CONSTRUCTION TO BE 450mm EXCLUDING CAPPING REQUIREMENTS.

DROP CROSSING CONSTRUCTION

(*) CBR Values on Formation Layer

	<2%	2% to <3%	3% to <5%	5% to <10%	10% to <15%	15%+
Capping Layer Thickness	600mm	450mm	350mm	250mm	225mm	200mm

DART ENGINEERS LTD
CIVIL AND STRUCTURAL ENGINEERING

CONTACT
e: andy@dart-engineers.com
e: rob@dart-engineers.com
t: 01837 339827
w: www.dart-engineers.com

CLIENT
Darley Arts

PROJECT
Pantry Hill, Barnsley

DRAWING TITLE
S184 Layout

Drawn	Chkd	Date	Scale
JS	AD	Dec 2025	As Showns
Sheet Size	Drawing No.		Revision
A1	25903-DR-C-0702		P1