
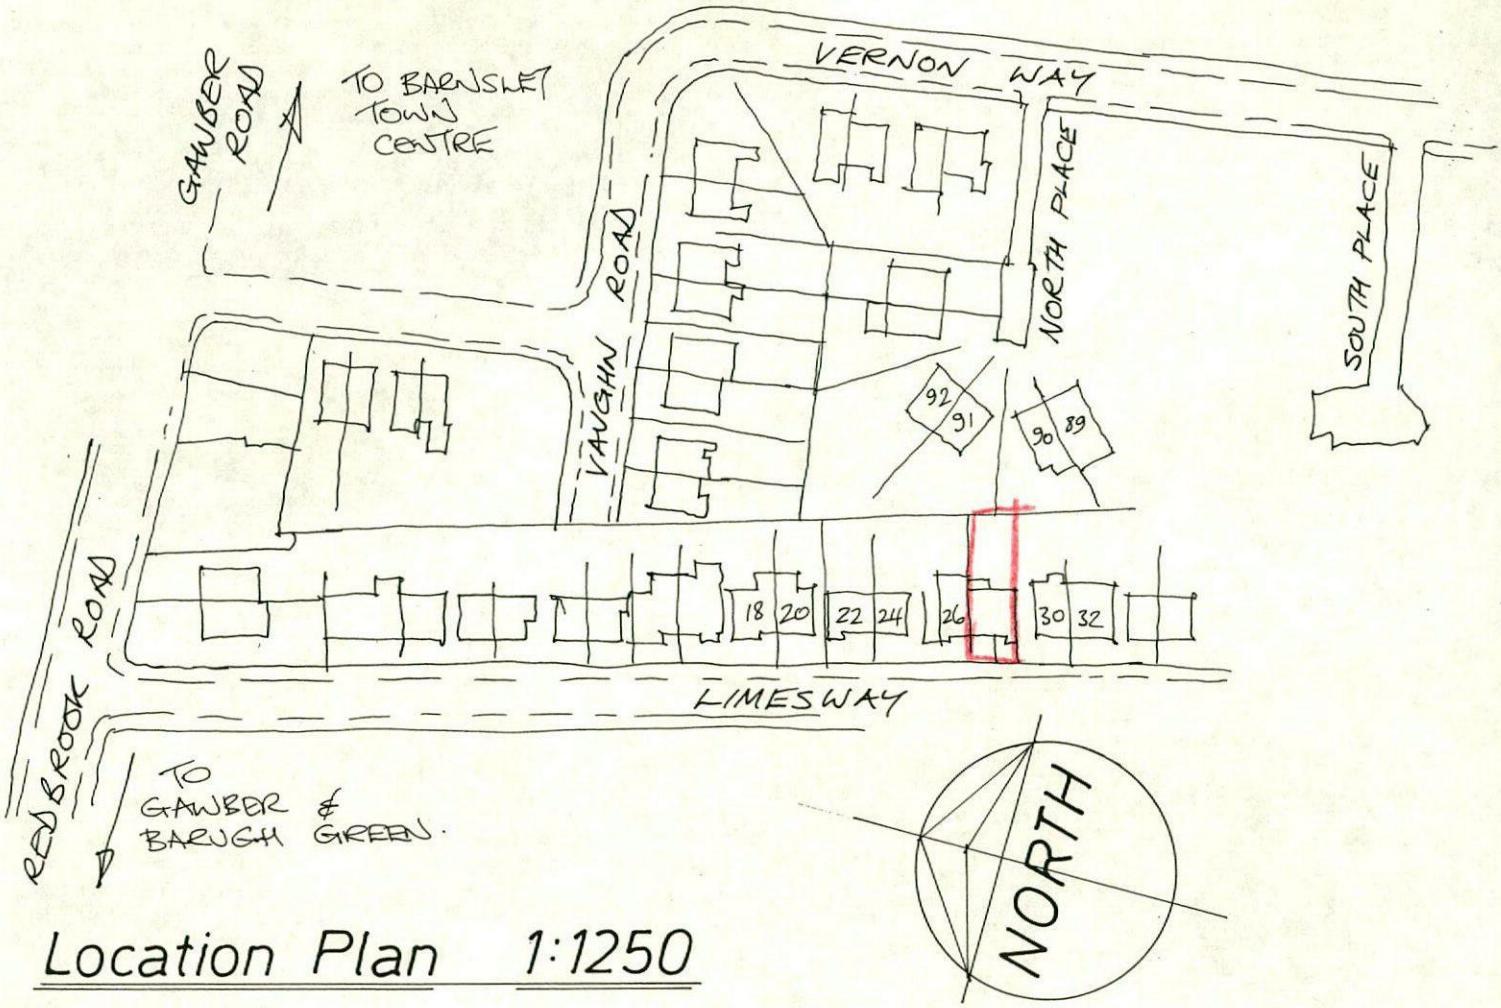


Location Plan 1:1250

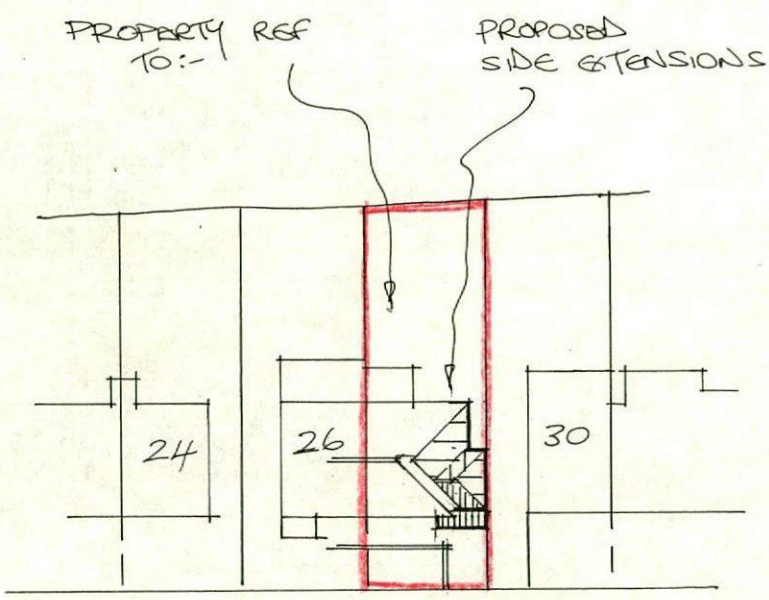

Site Layout 1:500

Rev	Notes	Date

Garry Greetham Associates
Residential Design Consultant
Westwood House
18 Carr Lane
Tankersley
Barnsley S75 3BE
Tel(01226)746573

PROJECT	2 Storey Side Extension
CLIENT	Mr. & Mrs. N. Laing
TITLE	Site & Location Layouts
ADDRESS	28 Limesway, Gawber, Barnsley. S75 2NS
DRAWN BY	ggg
SCALE	as shown
DATE	Jul 18
DRAWING No	892-01
REV	

Member of the Chartered Institute of Architectural Technologists