




TYPICAL ELEVATION

SCALE 1:50

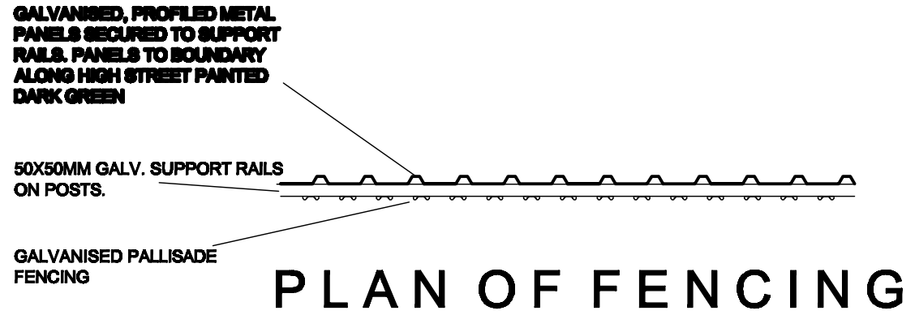

PLAN OF FENCING

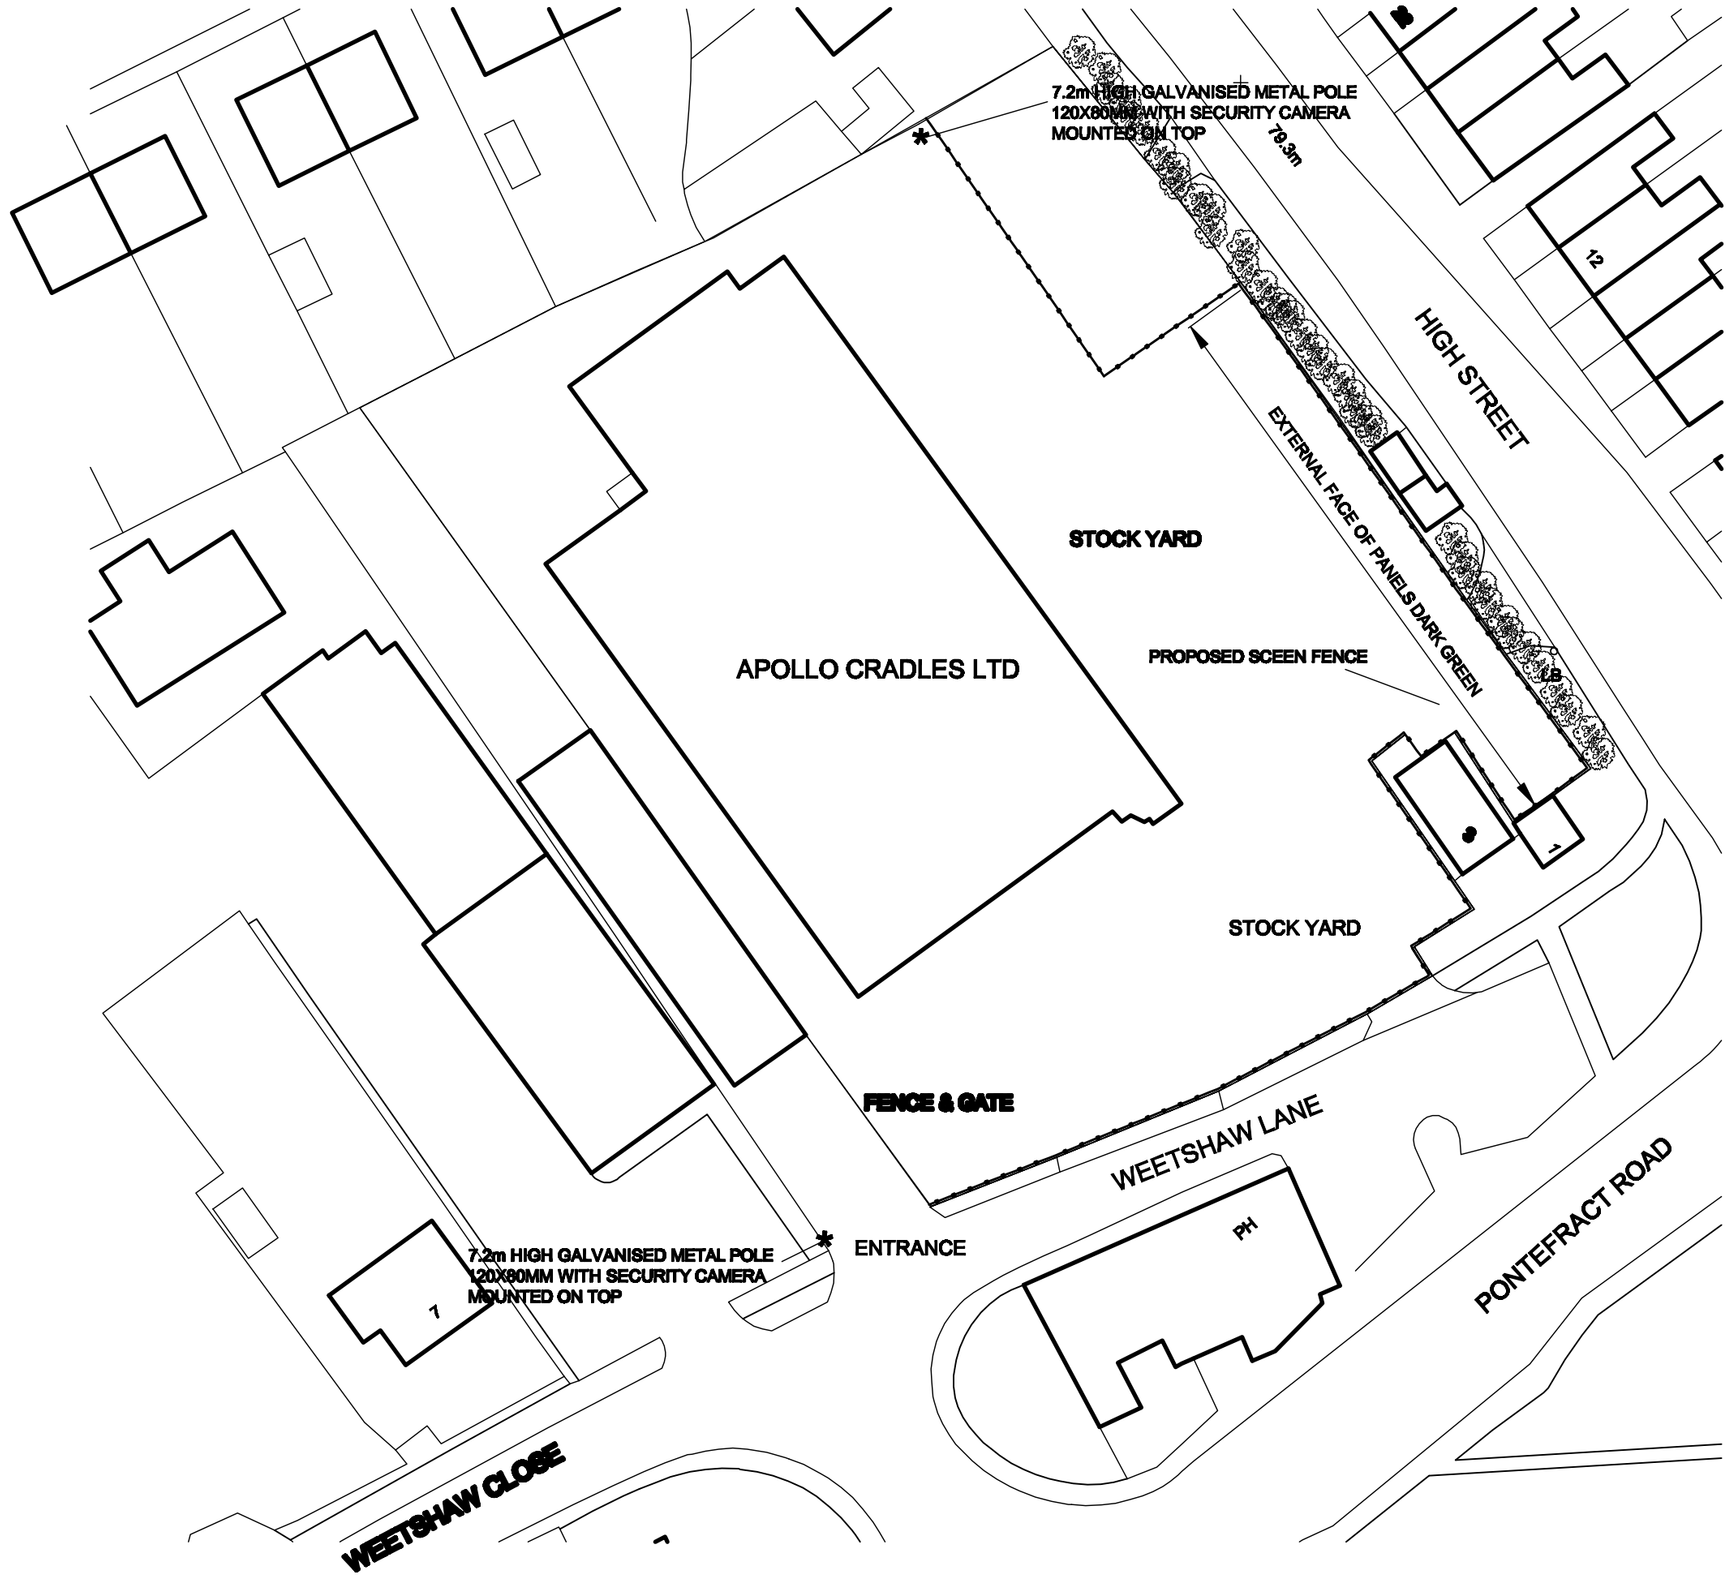

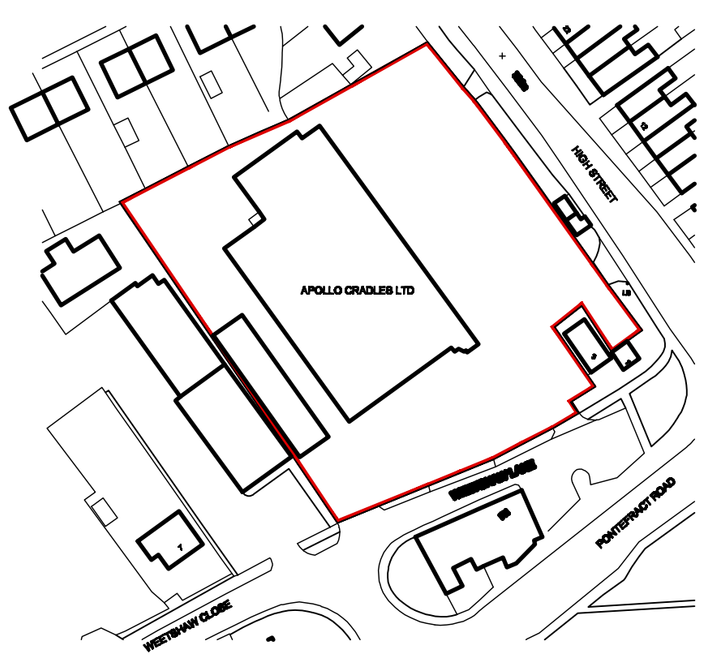

LOCATION PLAN

SCALE 1:1250

White Agus Partnership

PROVIDENCE VILLA,
42 SACKVILLE STREET,
BARNSLEY.
S70 2DB

Phone: 01226 208482
Fax: 01226 283030
Email: info@whiteaguspartnership.co.uk
Web: www.whiteaguspartnership.co.uk

SURVEYORS AND BUILDING DESIGN CONSULTANTS

Project.	Client.
BOUNDARY SCREENING APOLLO CRADLES LTD WEETSHAW LANE, SHAFTON	APOLLO CRADLES LTD

Drawing Title.	Date.	Scale.	Ref.	Dwg. No.	Rev.
PLAN AND ELEVATION	AUGUST 2012	1:500 & 1:50 @ A2	12-044	01	D

Date	Suffix	Description
16-08-12	A	CAMERA POLE DETAILS ADDED
17-08-12	B	SITE BOUNDARY & CAMERA POLES REVISED
28-09-12	C	'FASCIA' ADDED
	D	FENCE LINE AND CAMERA POSITIONS REVISED