
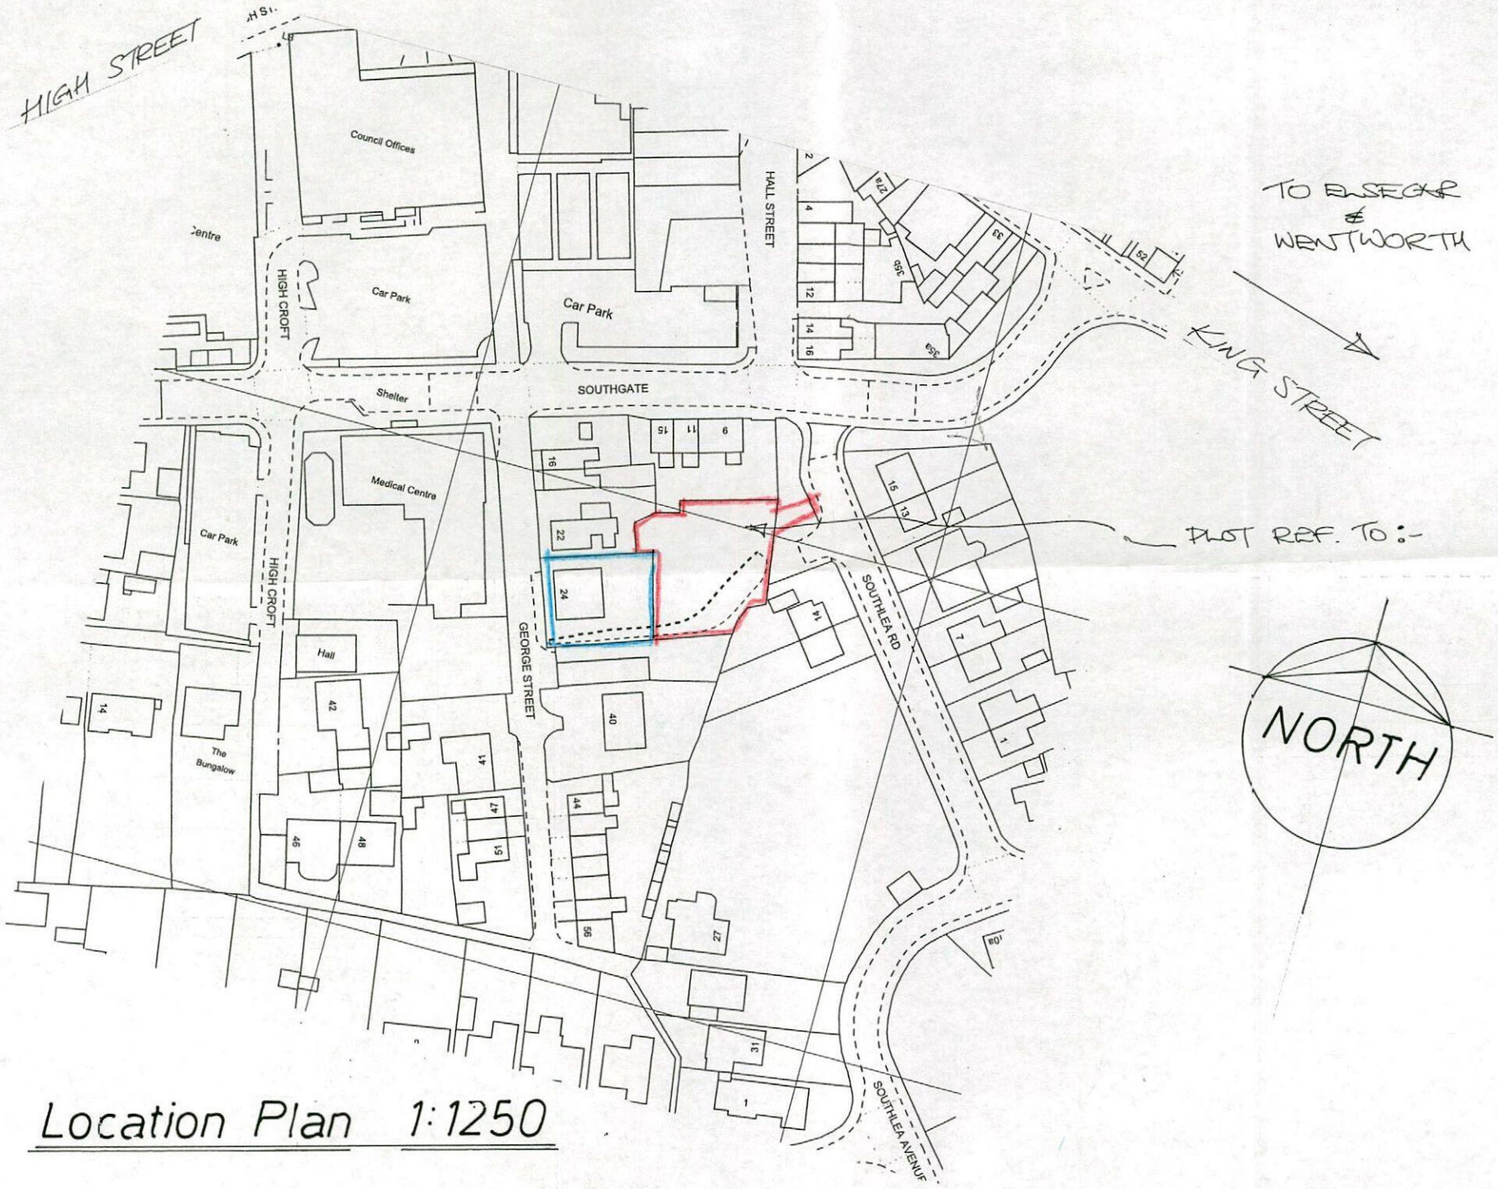


Location Plan 1:1250

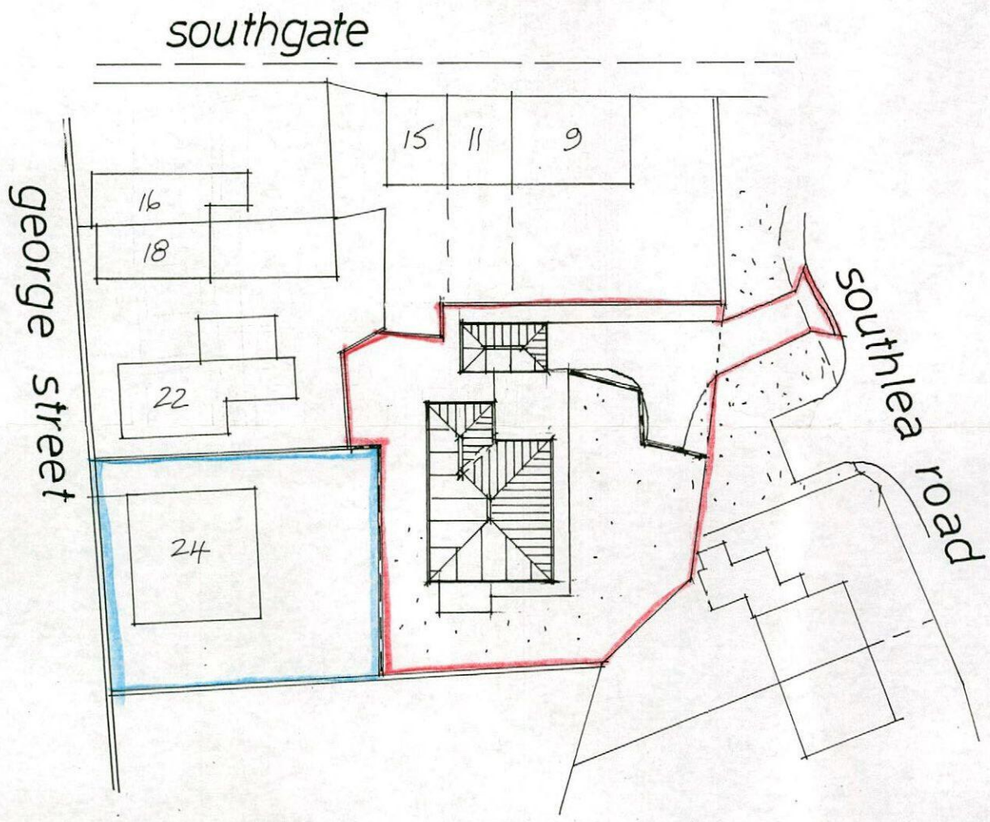

Site Layout 1:500

Rev	Notes	Date

Garry Greetham Associates
Residential Design Consultant
Westwood House
18 Carr Lane
Tankersley
Barnsley S75 3BE
Tel(01226)746573

PROJECT	Detached Bungalow
CLIENT	Ms. Jaqueline Damms
TITLE	Site & Location Layouts
ADDRESS	Rear of 24 George Street, Hoyland, Barnsley. S74 9AE
DRAWN BY	ggg
SCALE	as shown
DATE	Jan 19
DRAWING No	902-02
REV	

Member of the Chartered Institute of Architectural Technologists