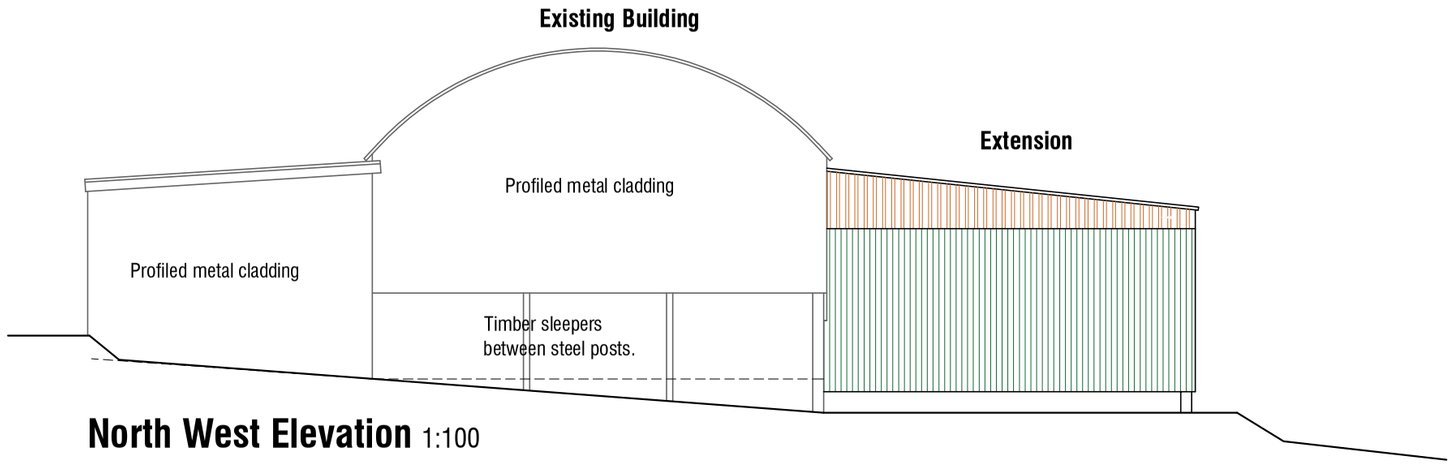

North West Elevation 1:100

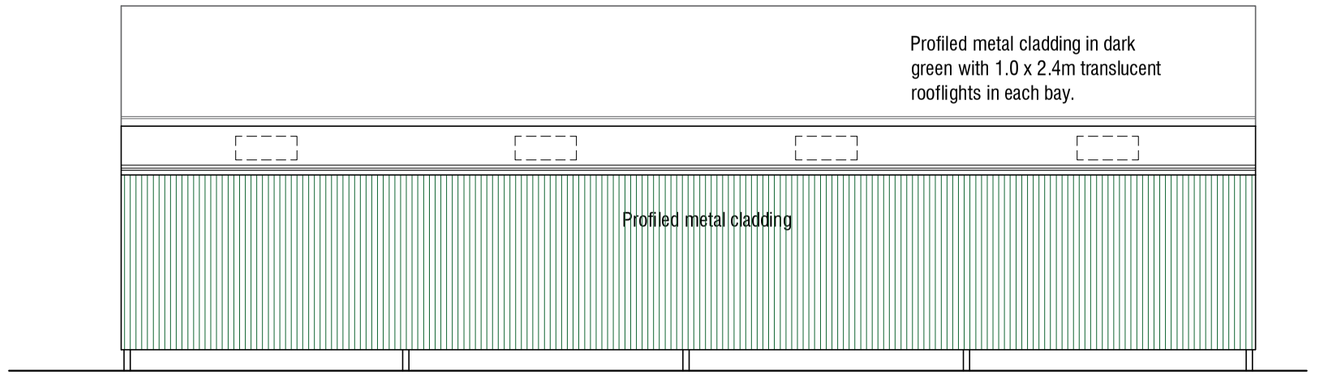

South West Elevation 1:100

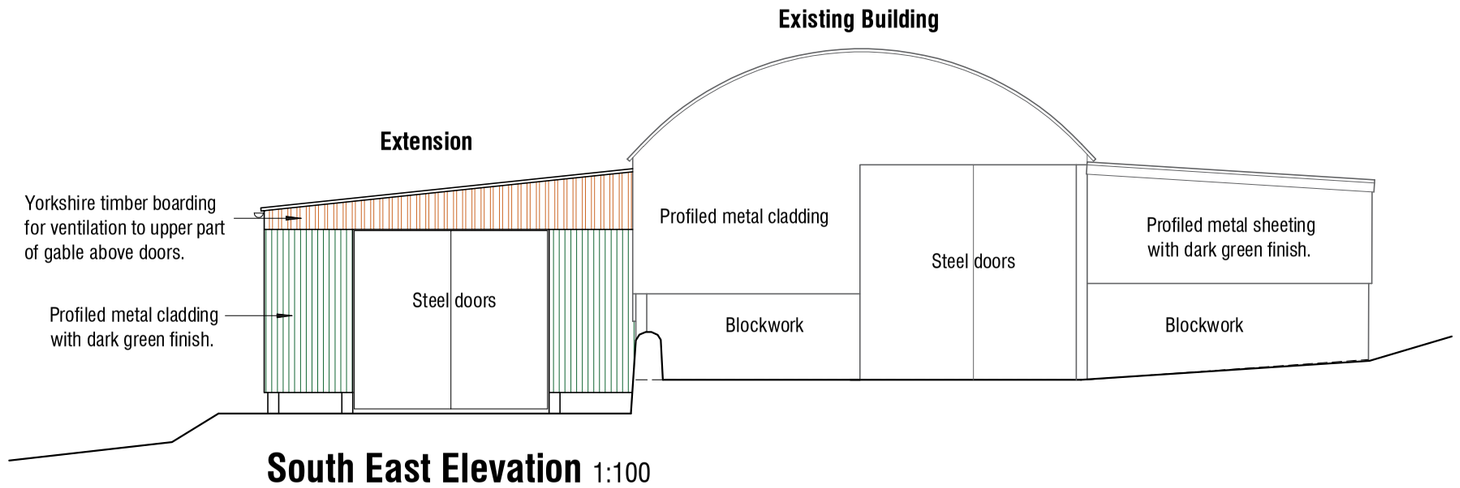

South East Elevation 1:100

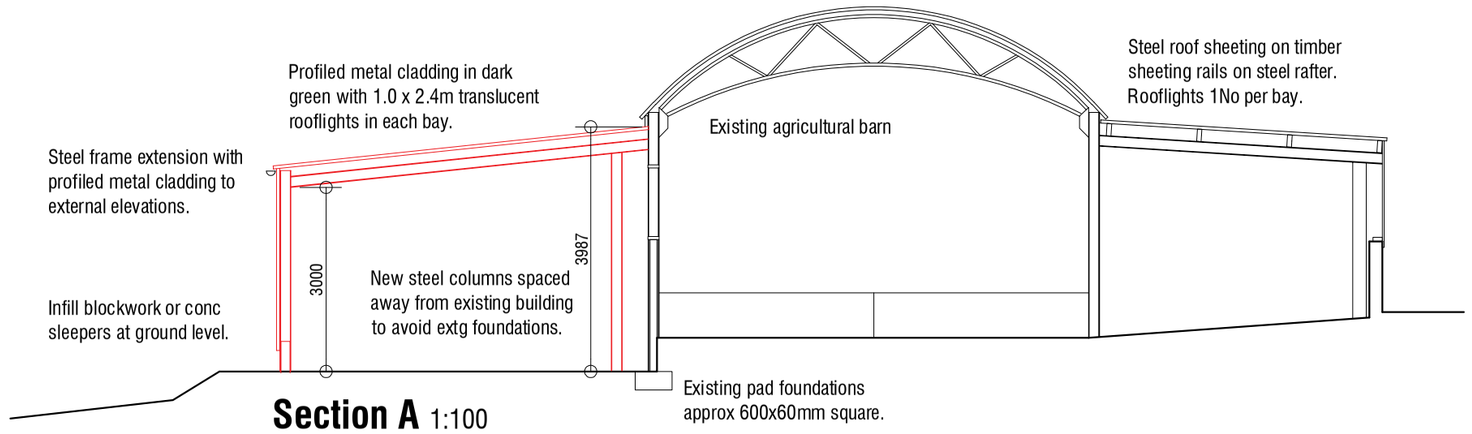

Section A 1:100

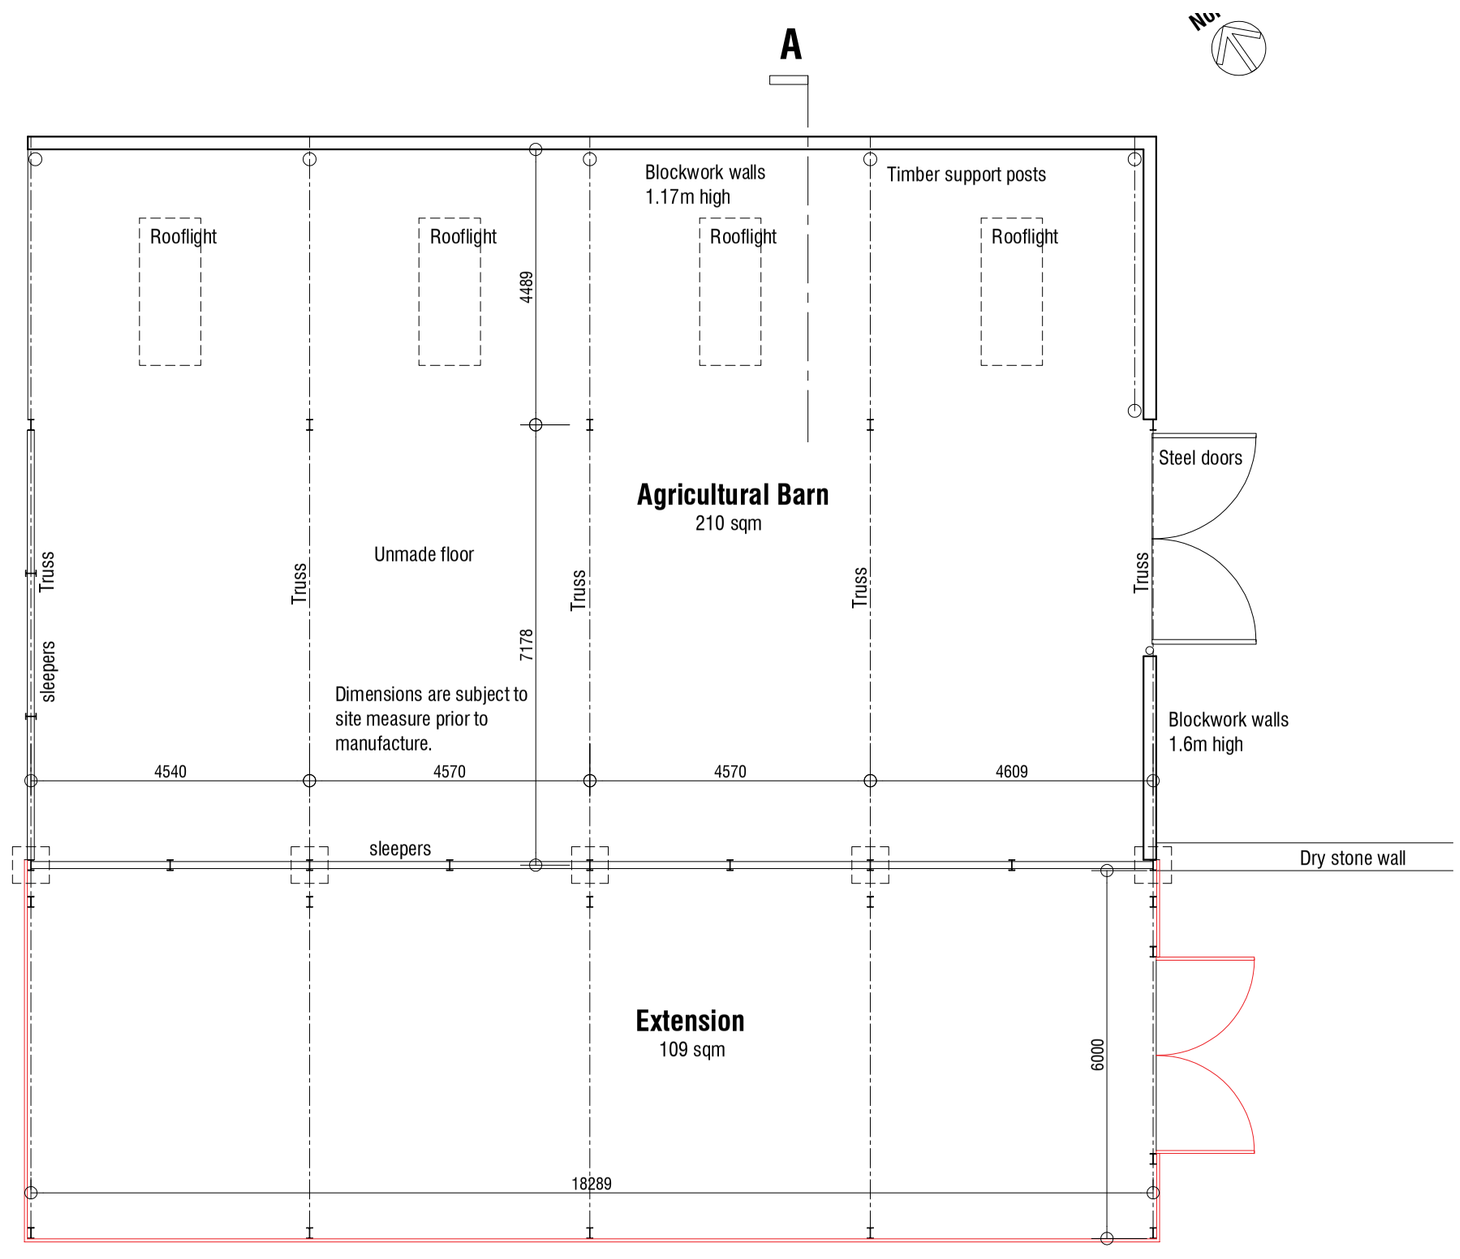

Plan 1:100

-

The Barn
Thurgoland Heights
Thurgoland
Sheffield S35 7AJ

AS PROPOSED

mbooth design
architectural design and building consultants
Fairfield House
Berneslai Close Barnsley
S70 2FL
T: 01226 286256
M: 07881898300
E: mark@mboothdesign.co.uk

Scale	1:100 @ A2	Drawn	MJB
Date	February 2021	Ref.	21.10
Dwg No.	P1	Rev.	-

0cm 2cm 4cm 6cm

Copyright mboothdesign. All dimensions in millimeters unless otherwise stated.
Dimensions for setting out in existing buildings are to be checked and verified on site.