


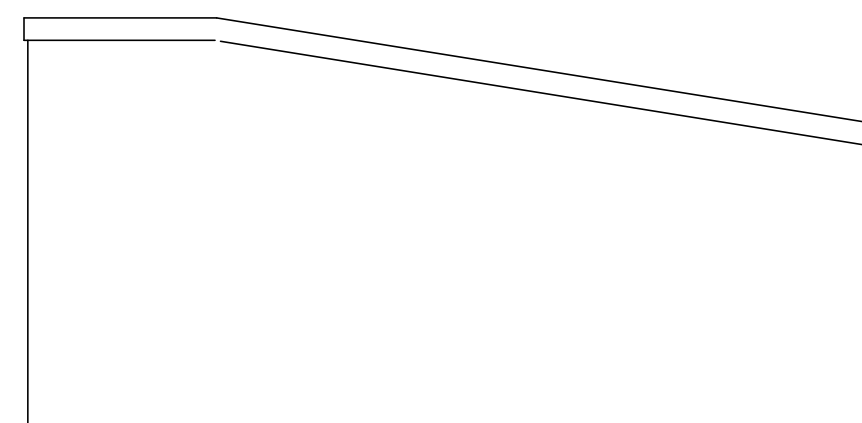


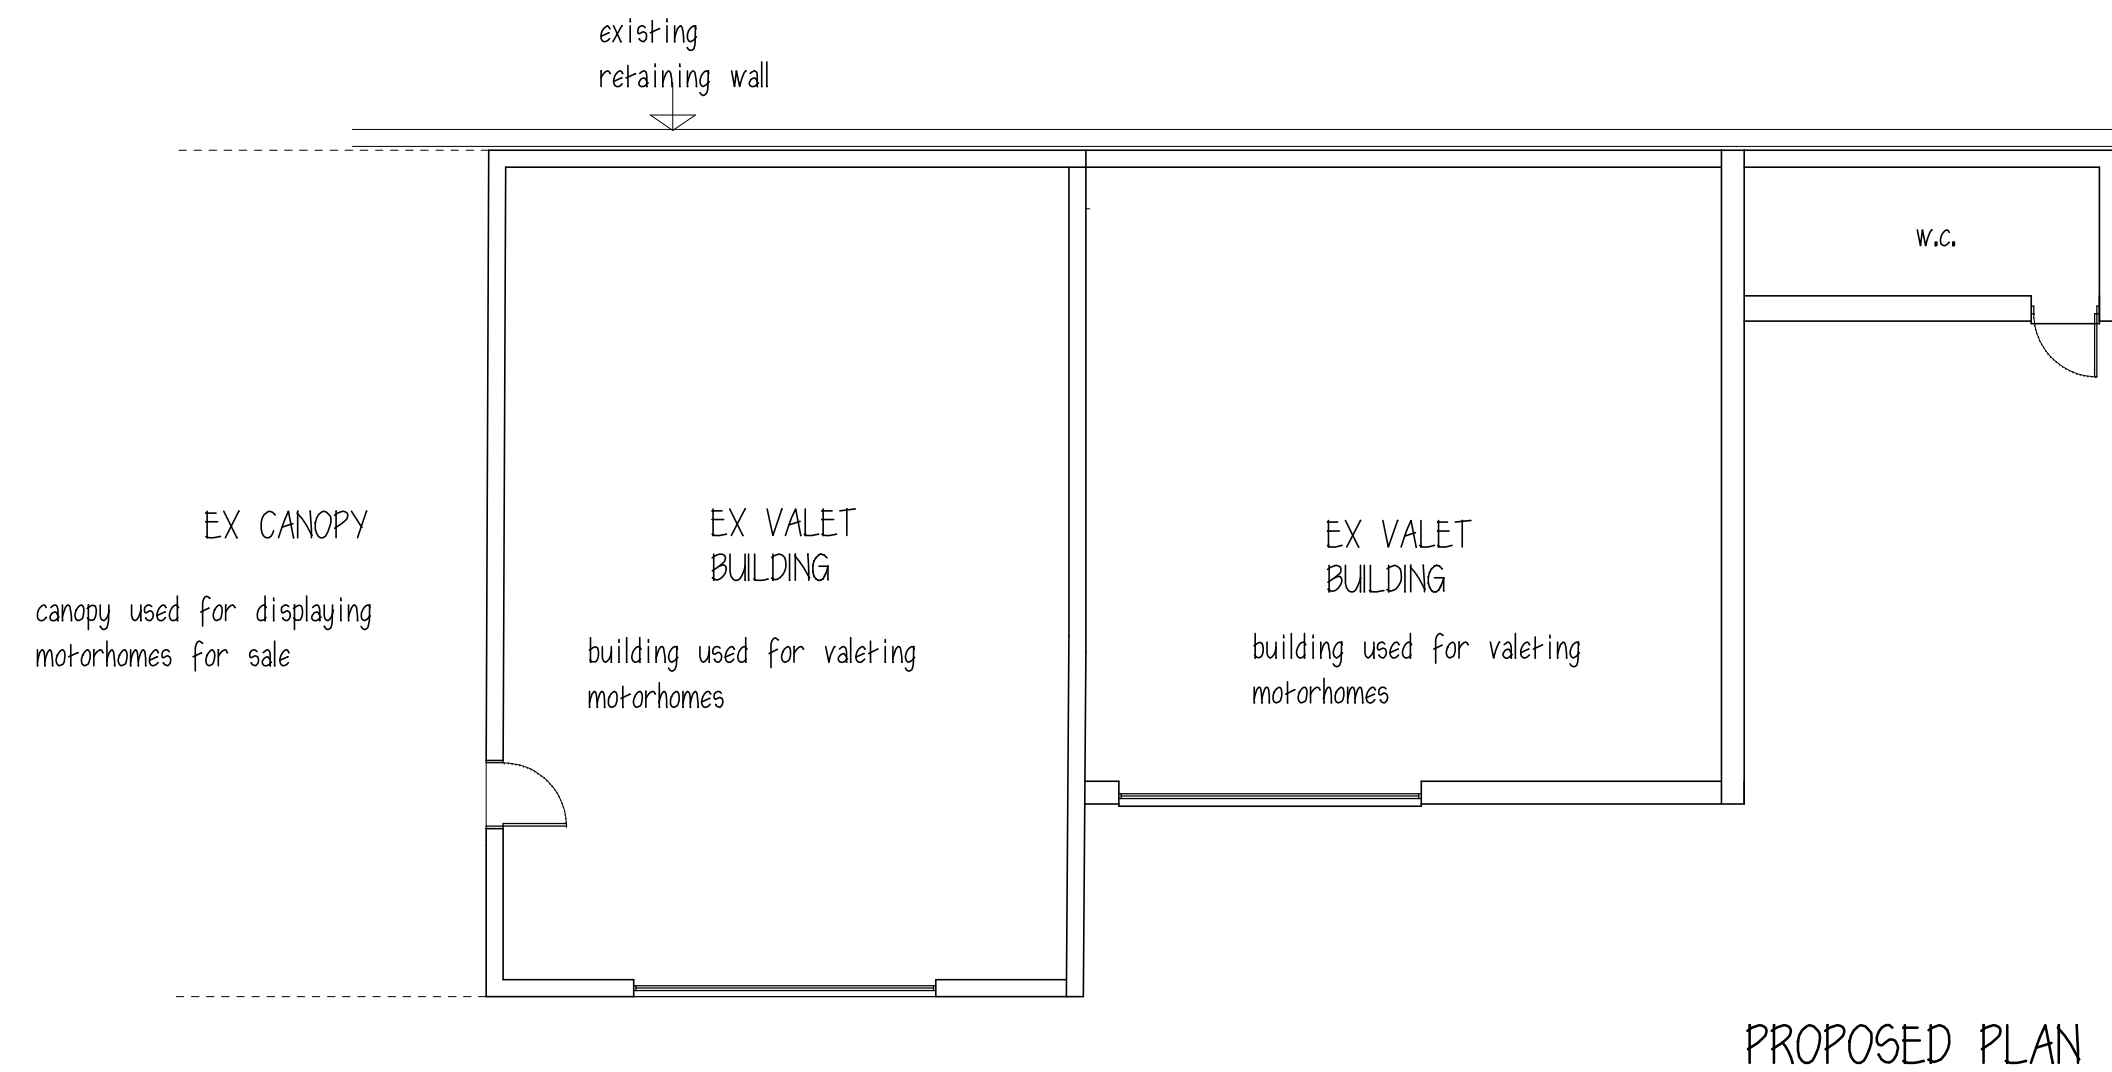


PROPOSED SIDE ELEVATION

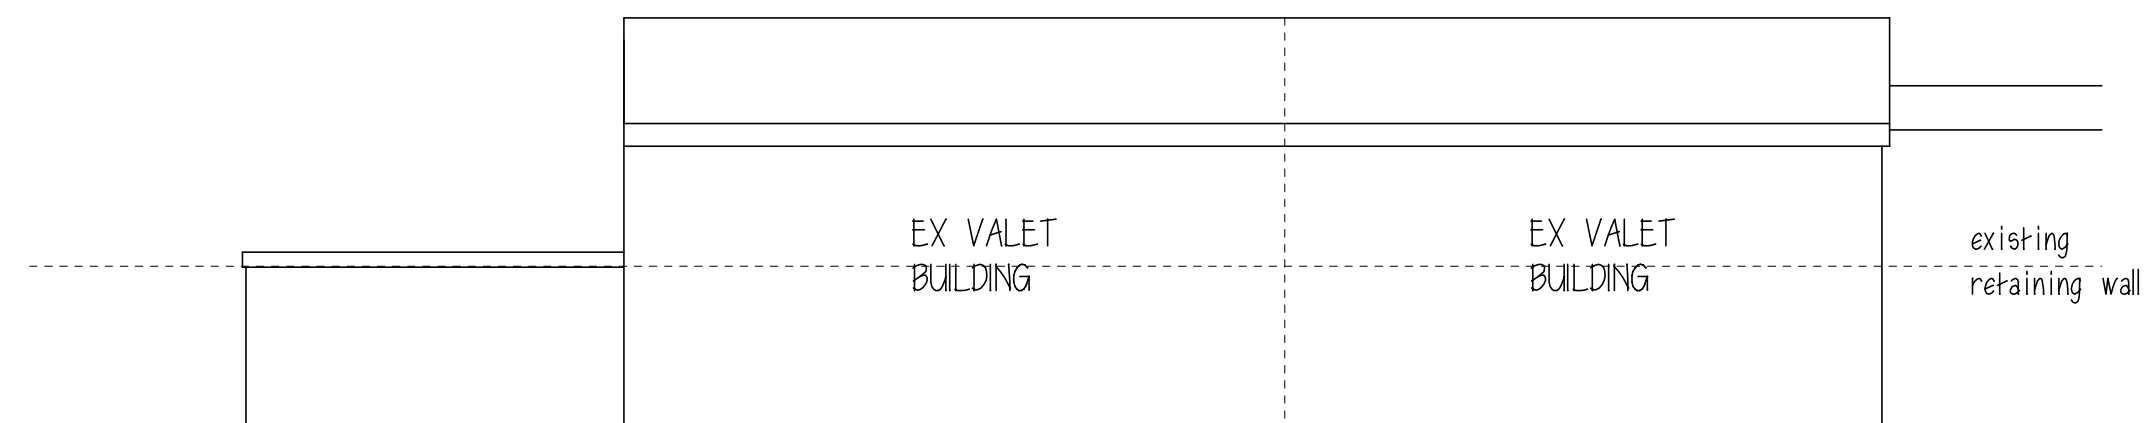

PROPOSED REAR ELEVATION

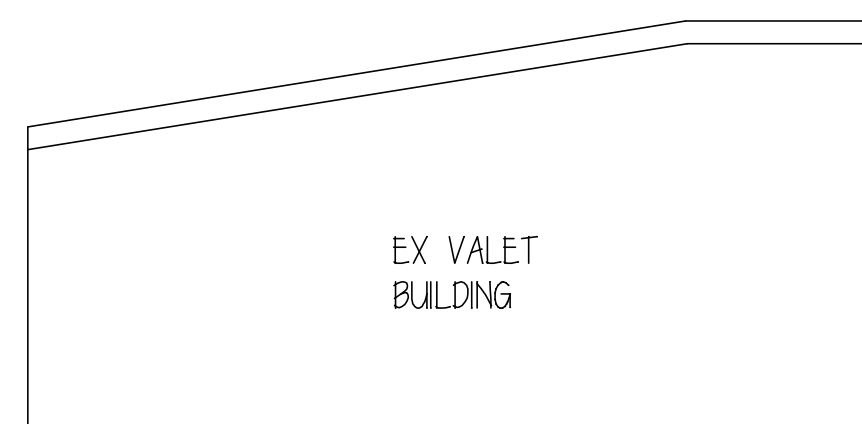

PROPOSED SIDE ELEVATION

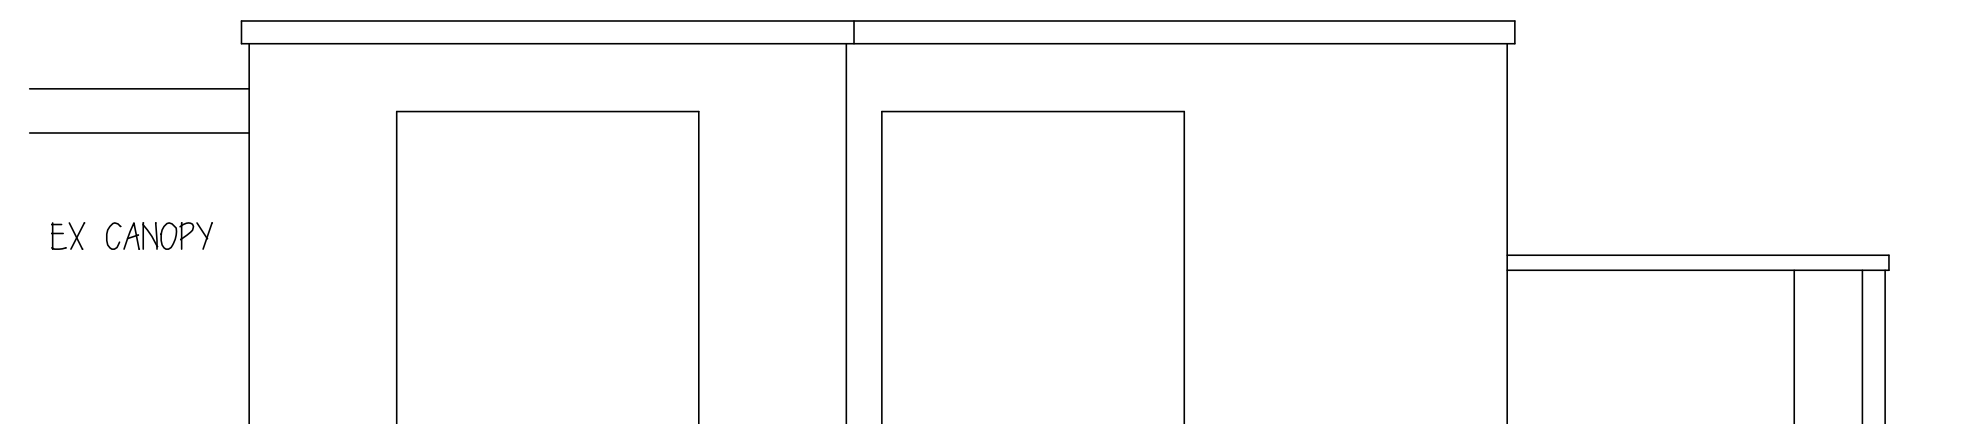

PROPOSED FRONT ELEVATION

OAKWELL MOTORHOMES LTD
PROPOSED VALET EXTENSION
TO EXISTING VALETING BLOCK
65/67 PONTEFRAC T RD
BARN SLEY

EXISTING PLAN & ELEVATIONS

1:100@A2 MARCH23

Peter Thompson
"Linwood"
Barnsley Road
Dodworth
Barnsley S75 3JR
e-mail peter-thompson@hotmail.co.uk

M.C.I.A.T.
t&f. 01226 201391
m. 07973251730