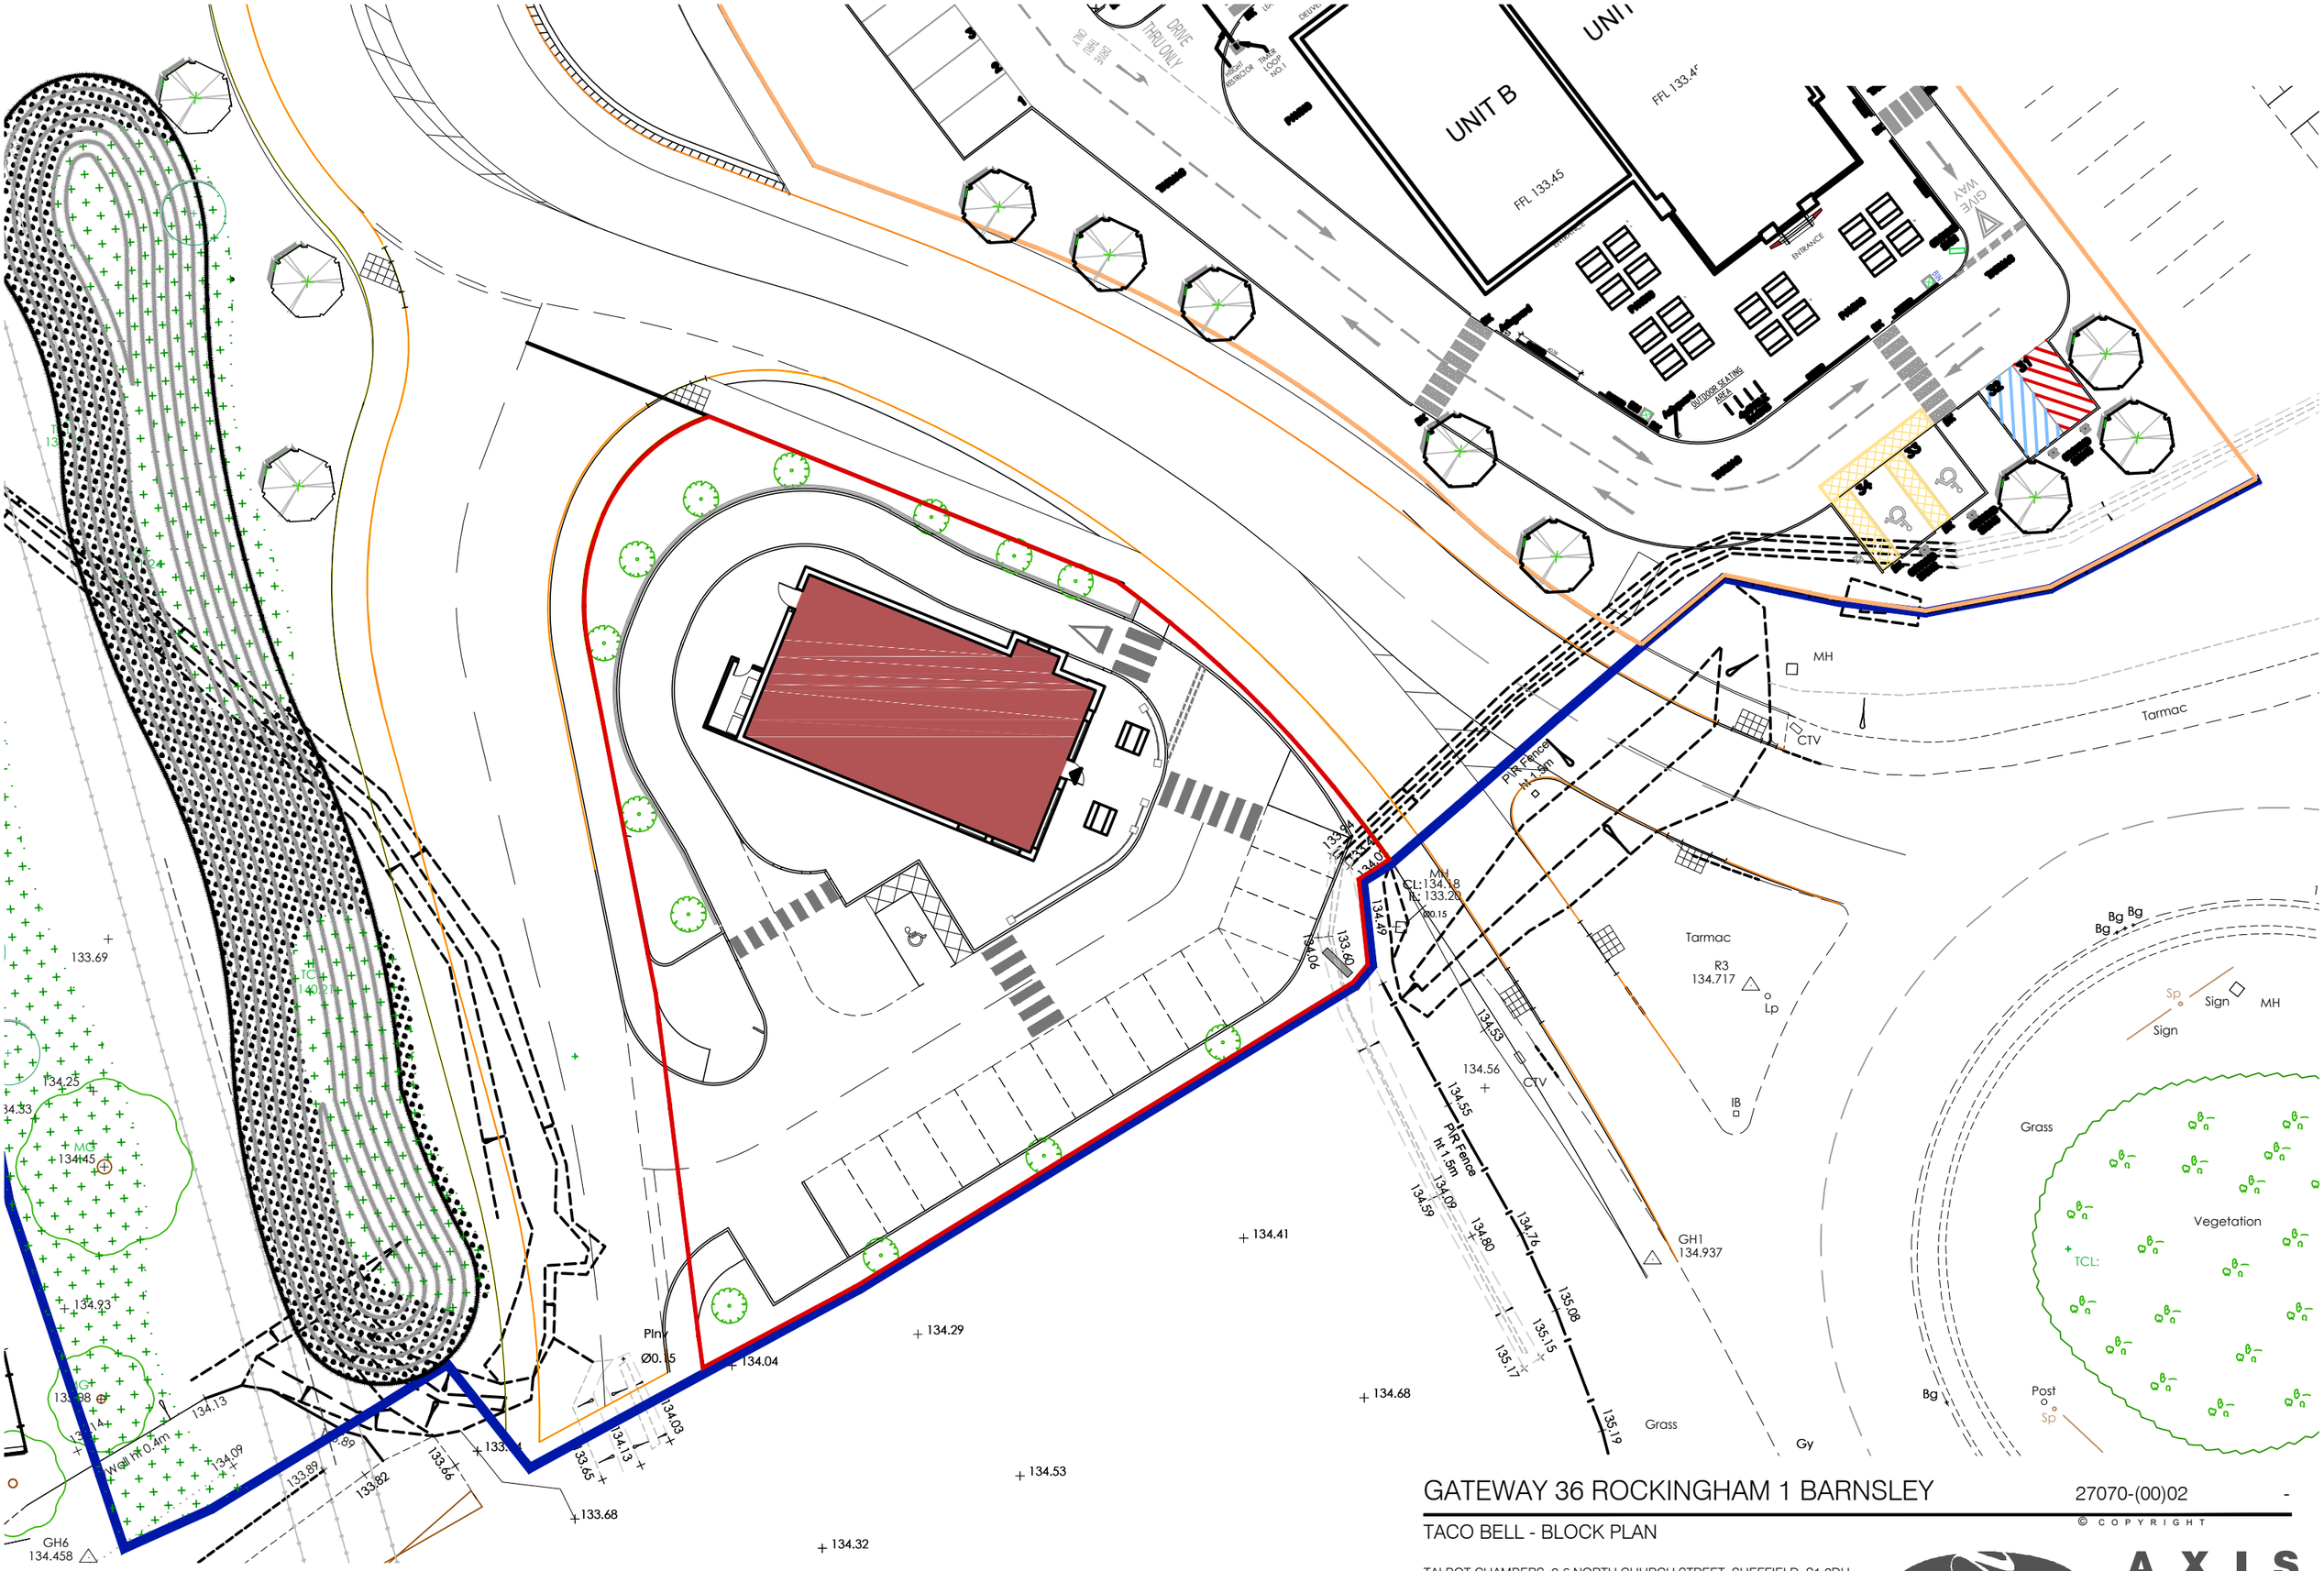

GATEWAY 36 ROCKINGHAM 1 BARNSLEY

27070-(00)02 -

© COPYRIGHT

TACO BELL - BLOCK PLAN

TALBOT CHAMBERS 2-6 NORTH CHURCH STREET SHEFFIELD S1 2DH
TEL 0114 2490944 FAX 0114 2490966 www.axis-architecture.com

SCALE 1:500 @ A3

AXIS architecture