

The general contractor is responsible for the verification all dimensions on site and the architect is to be informed of any discrepancy.

The status of information contained in a computer copy of this drawing shall be limited to that conveyed by the paper copy.

Design Criteria

Site to comply with the following design criteria subject to confirmation of the form of construction and assessment by an external accredited assessor.

■ Design and Quality Standards: (WC B)

■ Code for Sustainable Homes Level: (3)

□ BREEAM Rating: (NA)



□ Lifetime Homes: (No)

■ Building For Life Minimum Score: (12)

■ Secured by Design: (Full - Buildings & Site)

Revisions:

Rev	Date	By/Chk
Note		

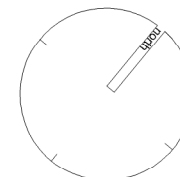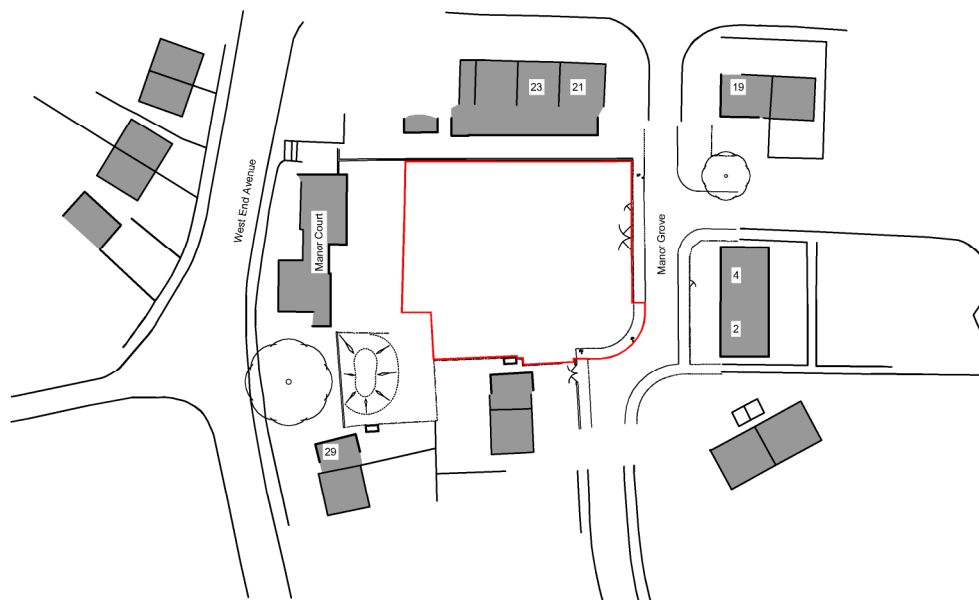

Drawing Status

☐ preliminary	☒ planning
☐ information	☐ tender
☐ comment	☐ construction
☐ approval	☐ record/as built

Scale 1:1250 @ a4

Date Feb.2013

Drawn/Checked SHJRW

Dwg.No 2121.36.100

Location Plan Manor Grove Royston, Barnsley Yorkshire Housing



1:1250 SCALE BAR

