


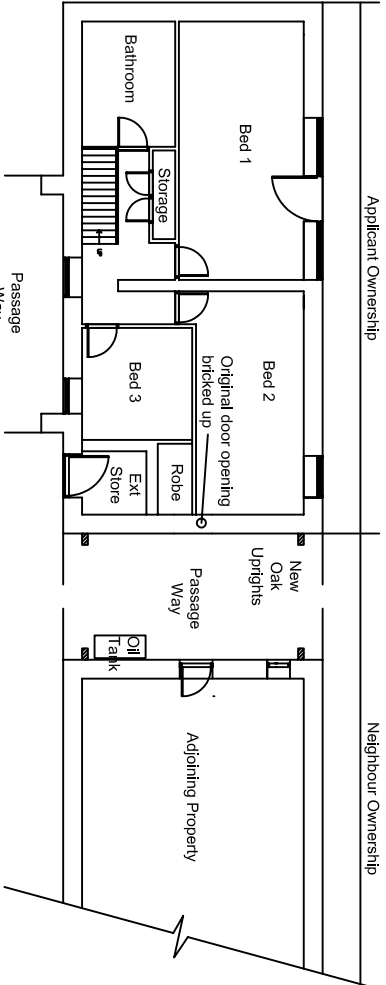
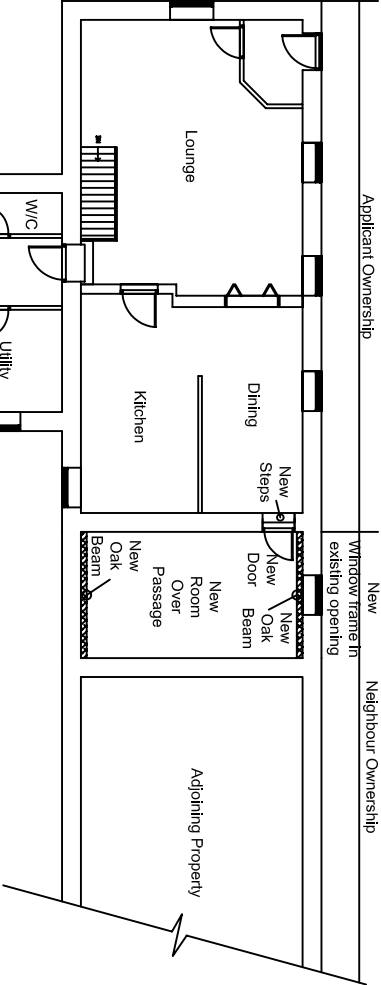


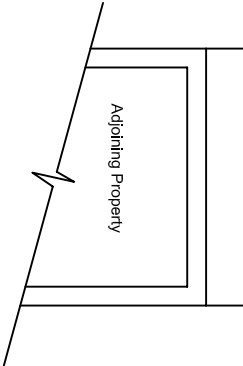


Ground Floor Proposed Plans

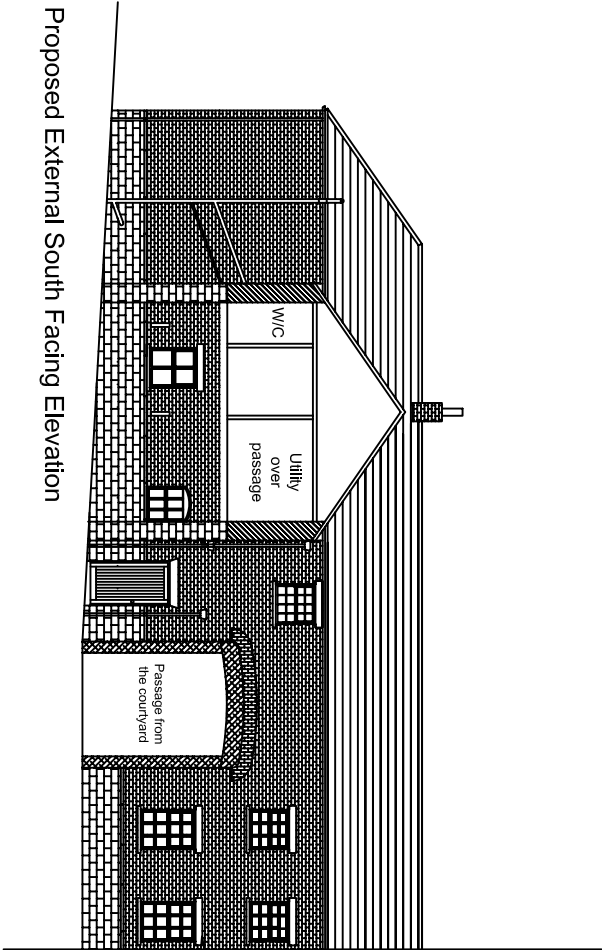

First Floor Proposed Plans

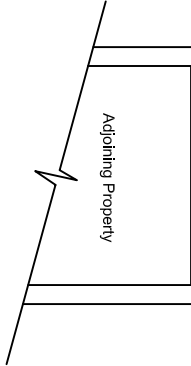

Proposed External South Facing Elevation

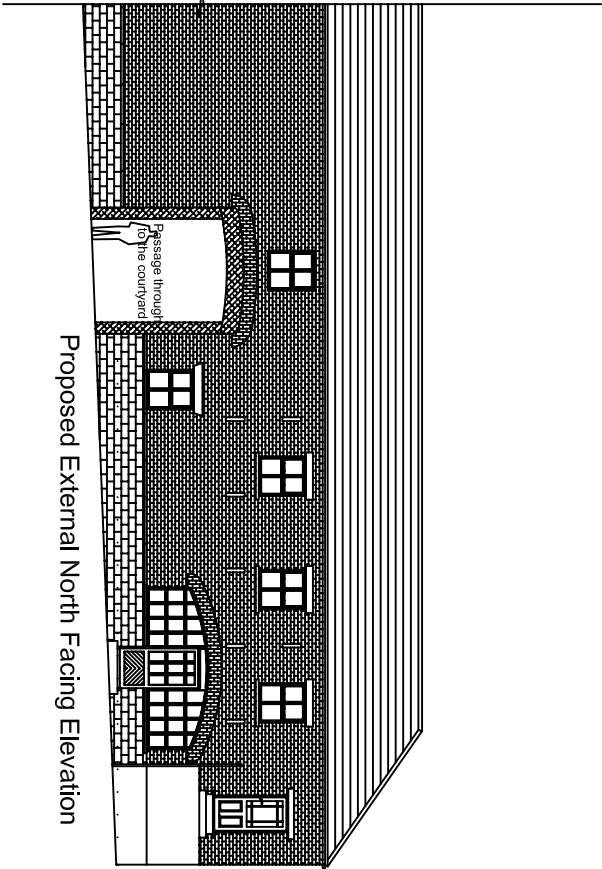

Proposed External North Facing Elevation

PLANNING

THE OLD FARM HOUSE
CANNON HALL CAWTHORPE
BARNSLEY S75 4AT

DRAWING No SCALE DATE DRAWN
H112/201 1:200@A3 OCT 2008 JMW

25 Queens Square Business Park
Huddersfield Road
Horley, Holmfirth
West Yorkshire HD9 6DZ

Tel: 01484 303 800
Fax: 01484 664 133



J + J BOLCHOVER
ARCHITECTS

PROPOSED PLANS / ELEVATIONS

scale 1:200