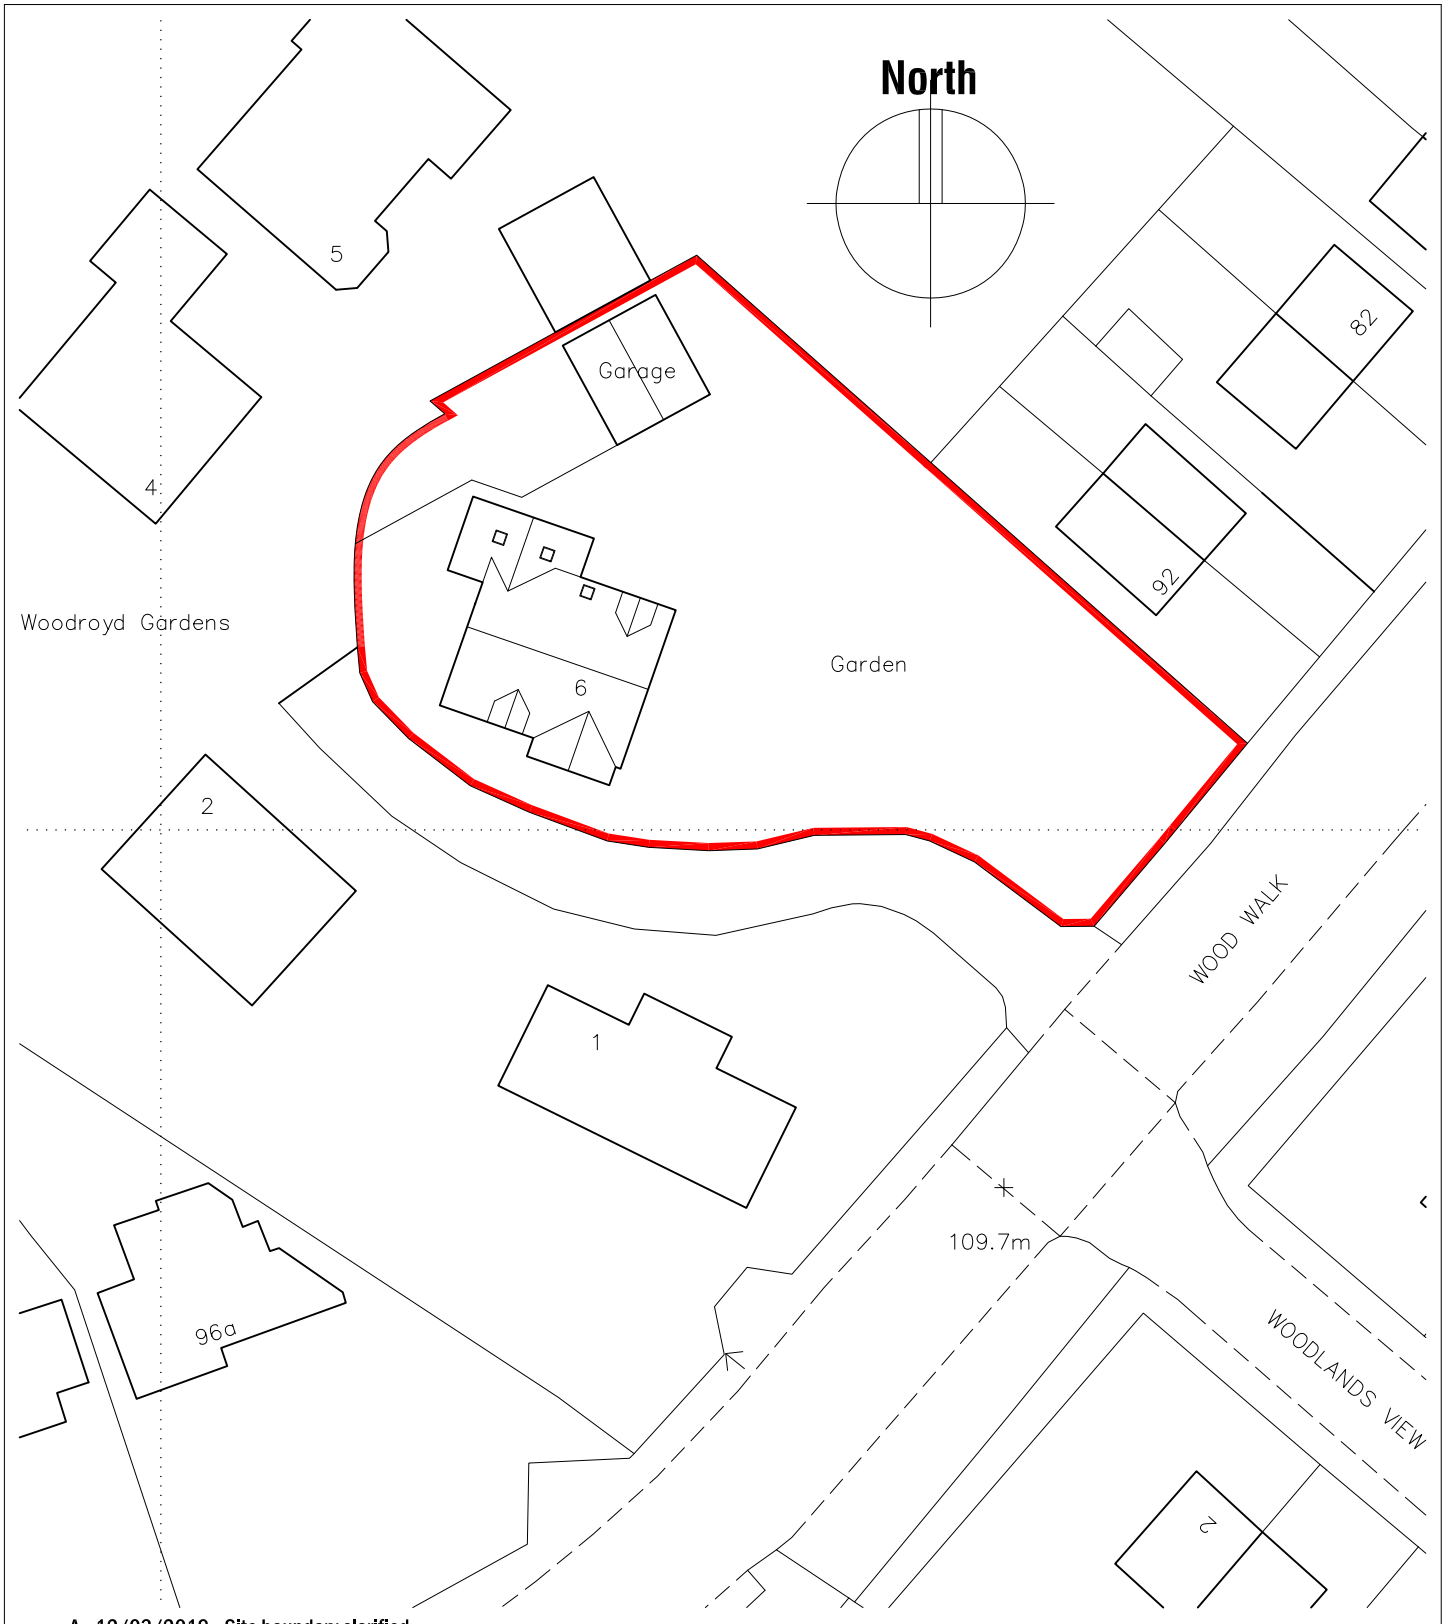


A - 12/03/2019 - Site boundary clarified.

0 cm | 2 cm | 4 cm | 6 cm | 8 cm | 10 cm | 12 cm | 14 cm | 16 cm | 18 cm

6 WOODROYD GARDENS, WOMBWELL,
BARNSLEY,
S73 0HB.

BLOCK PLAN

Building Design Services

JE Architectural Ltd
23 Windmill Road, Wombwell,
Barnsley, S73 8PW.
Tel: 01226 754507
Email: jealtd@btconnect.com

Ref: 201818	Date: APRIL 2018
Scale: 1:500 @ A4	Drwg No: 07

This drawing and the copyright is the Architectural Company's property and maybe used or reproduced only by agreement. All Dimensions in Millimetres Unless specified otherwise and subject to verification on site.