


PROPOSED WORK SHOWN IN RED

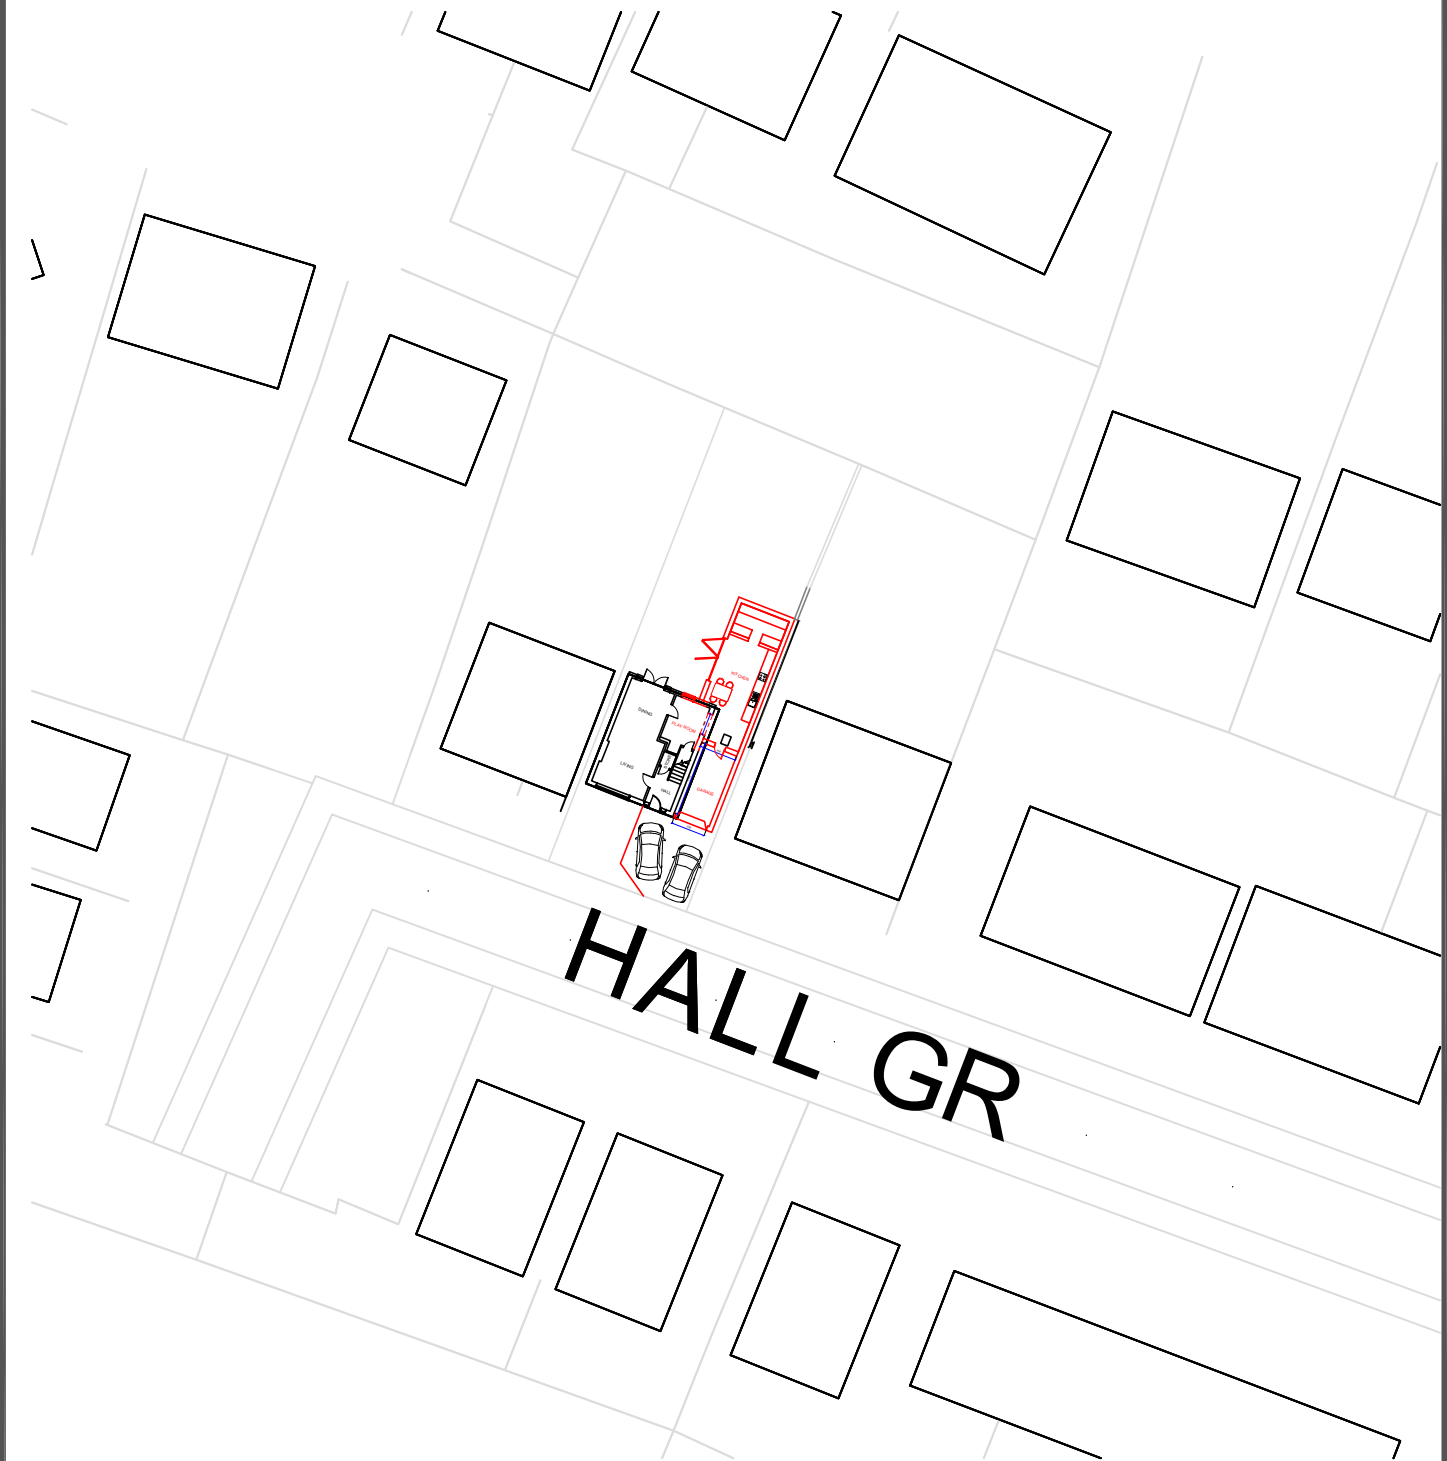

Address

12 Hall Grove,
Mapplewell,
Barnsley
S75 6LW

Plan No	056-2	Os. Ref.	se3310
Date	Aug '19	Drawn By	TE
		Scale	1:500

BLOCK PLAN