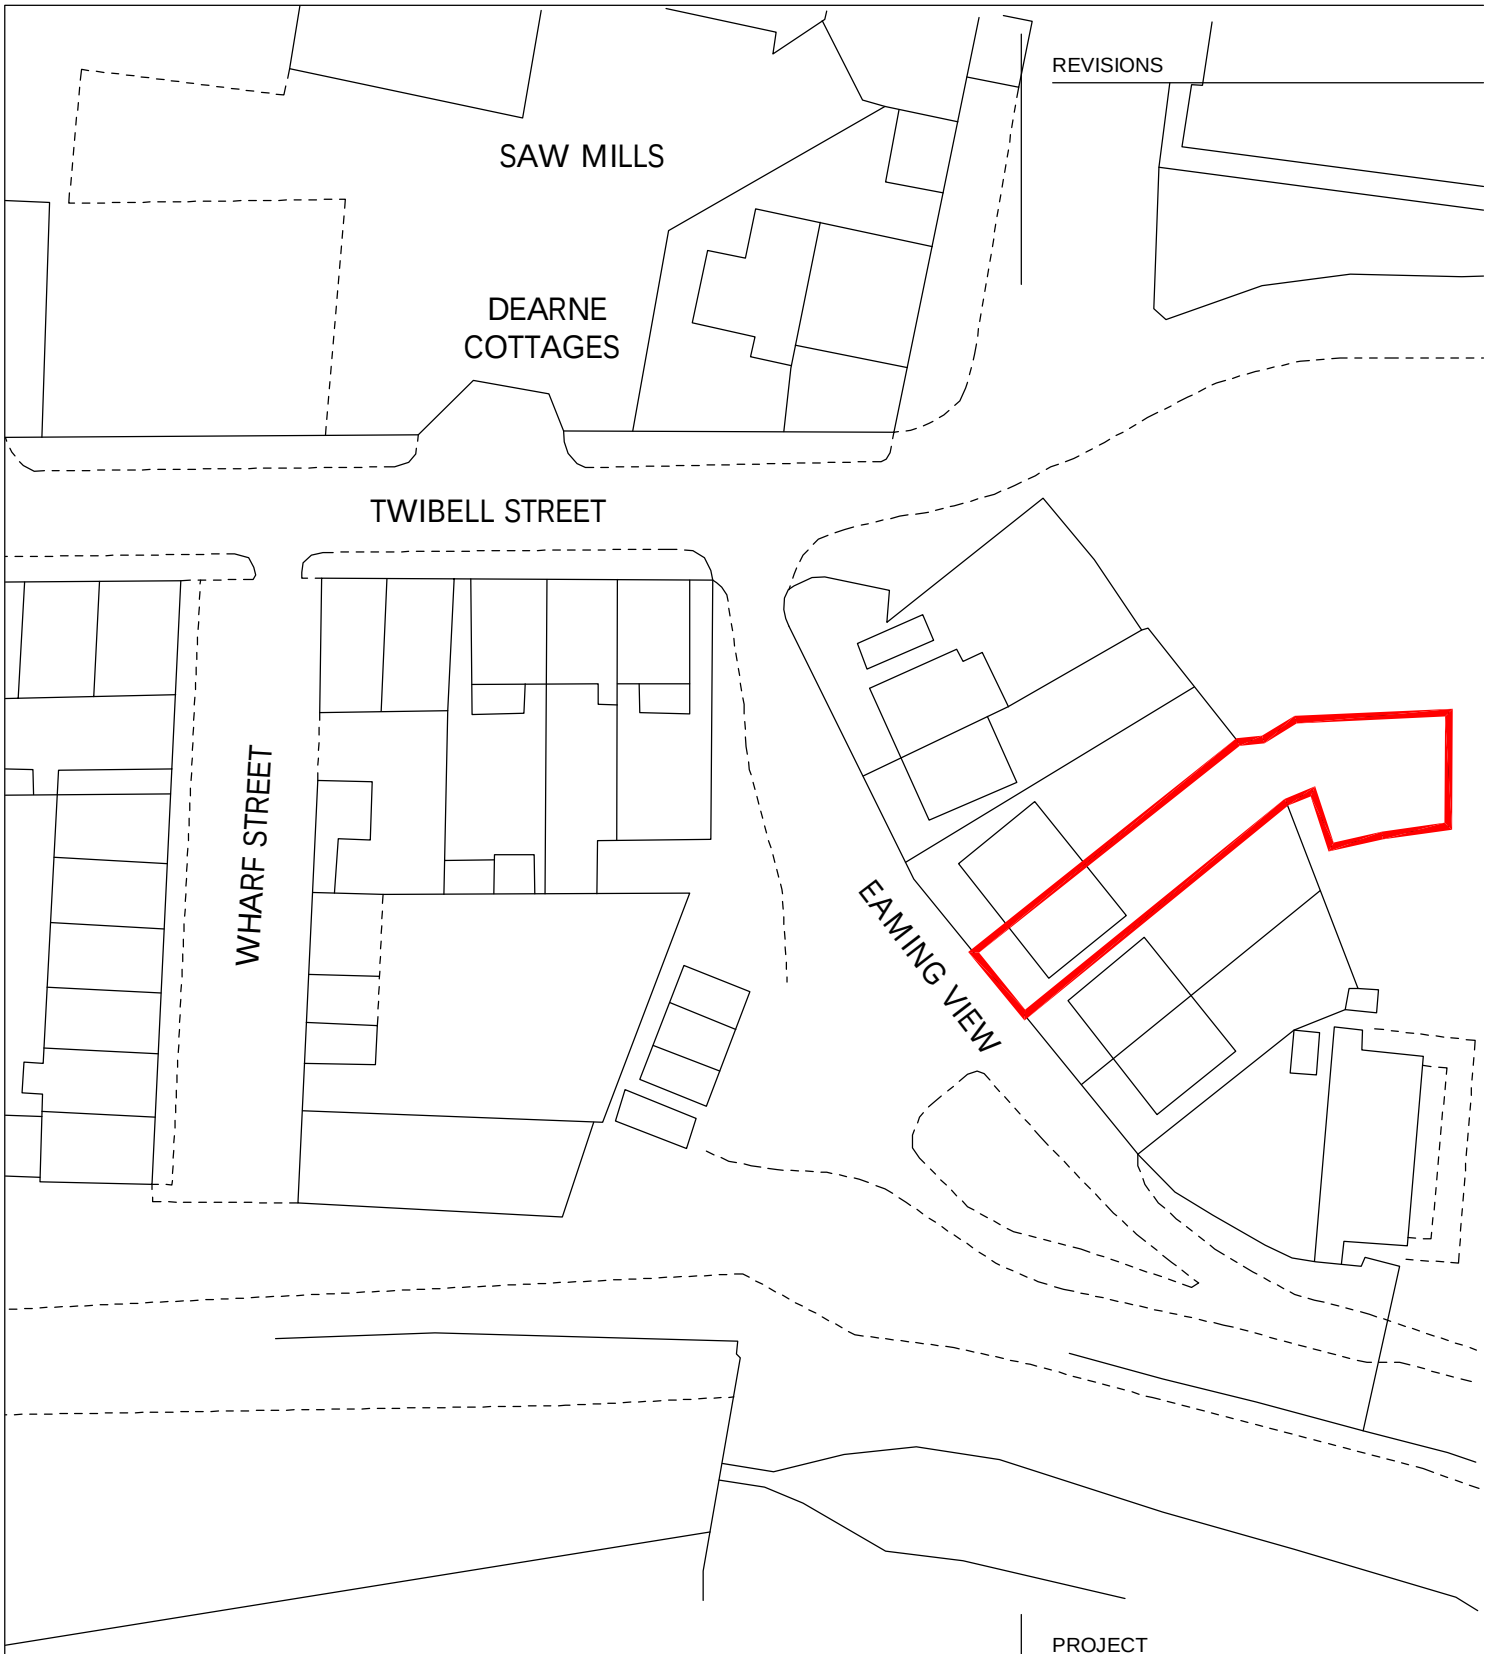

REVISIONS

N

THIS DRAWING HAS BEEN SUPERIMPOSED ONTO AN ORDNANCE SURVEY IMAGE AND IS THEREFORE SUBJECT TO A DETAILED BOUNDARY AND LEVELS SURVEY OF THE SITE. IT IS ALSO SUBJECT TO CONFIRMATION OF LEGAL OWNERSHIP BOUNDARIES, APPROVALS AND AGREEMENTS OF ALL STATUTORY AUTHORITIES AND UNDERTAKERS NECESSARY FOR ALL SUPPLIES, WAY LEAVES AND DIVERSIONS, ALL OF WHICH ARE UNKNOWN AT THE TIME OF PREPARING THIS DRAWING. THIS DRAWING IS ALSO SUBJECT TO ALL NECESSARY LOCAL AUTHORITY APPROVALS AND AGREEMENTS.

PROJECT

4 Eaming View,
Barnsley

TITLE

Site Location Plan

SCALE	DATE
1:500	22.11.11
DRAWN BY	REVIEWED
IJ	-
DRAWING NO	REVISION
2011/02-02	-