
This map is reproduced from Ordnance Survey material with the permission of Ordnance Survey on behalf of the Controller of Her Majesty's Stationary Office ® Crown copyright. Unauthorised reproduction infringes Crown copyright and may lead to prosecution or civil proceedings. 100022264. (2010)

Layout width 267 mm

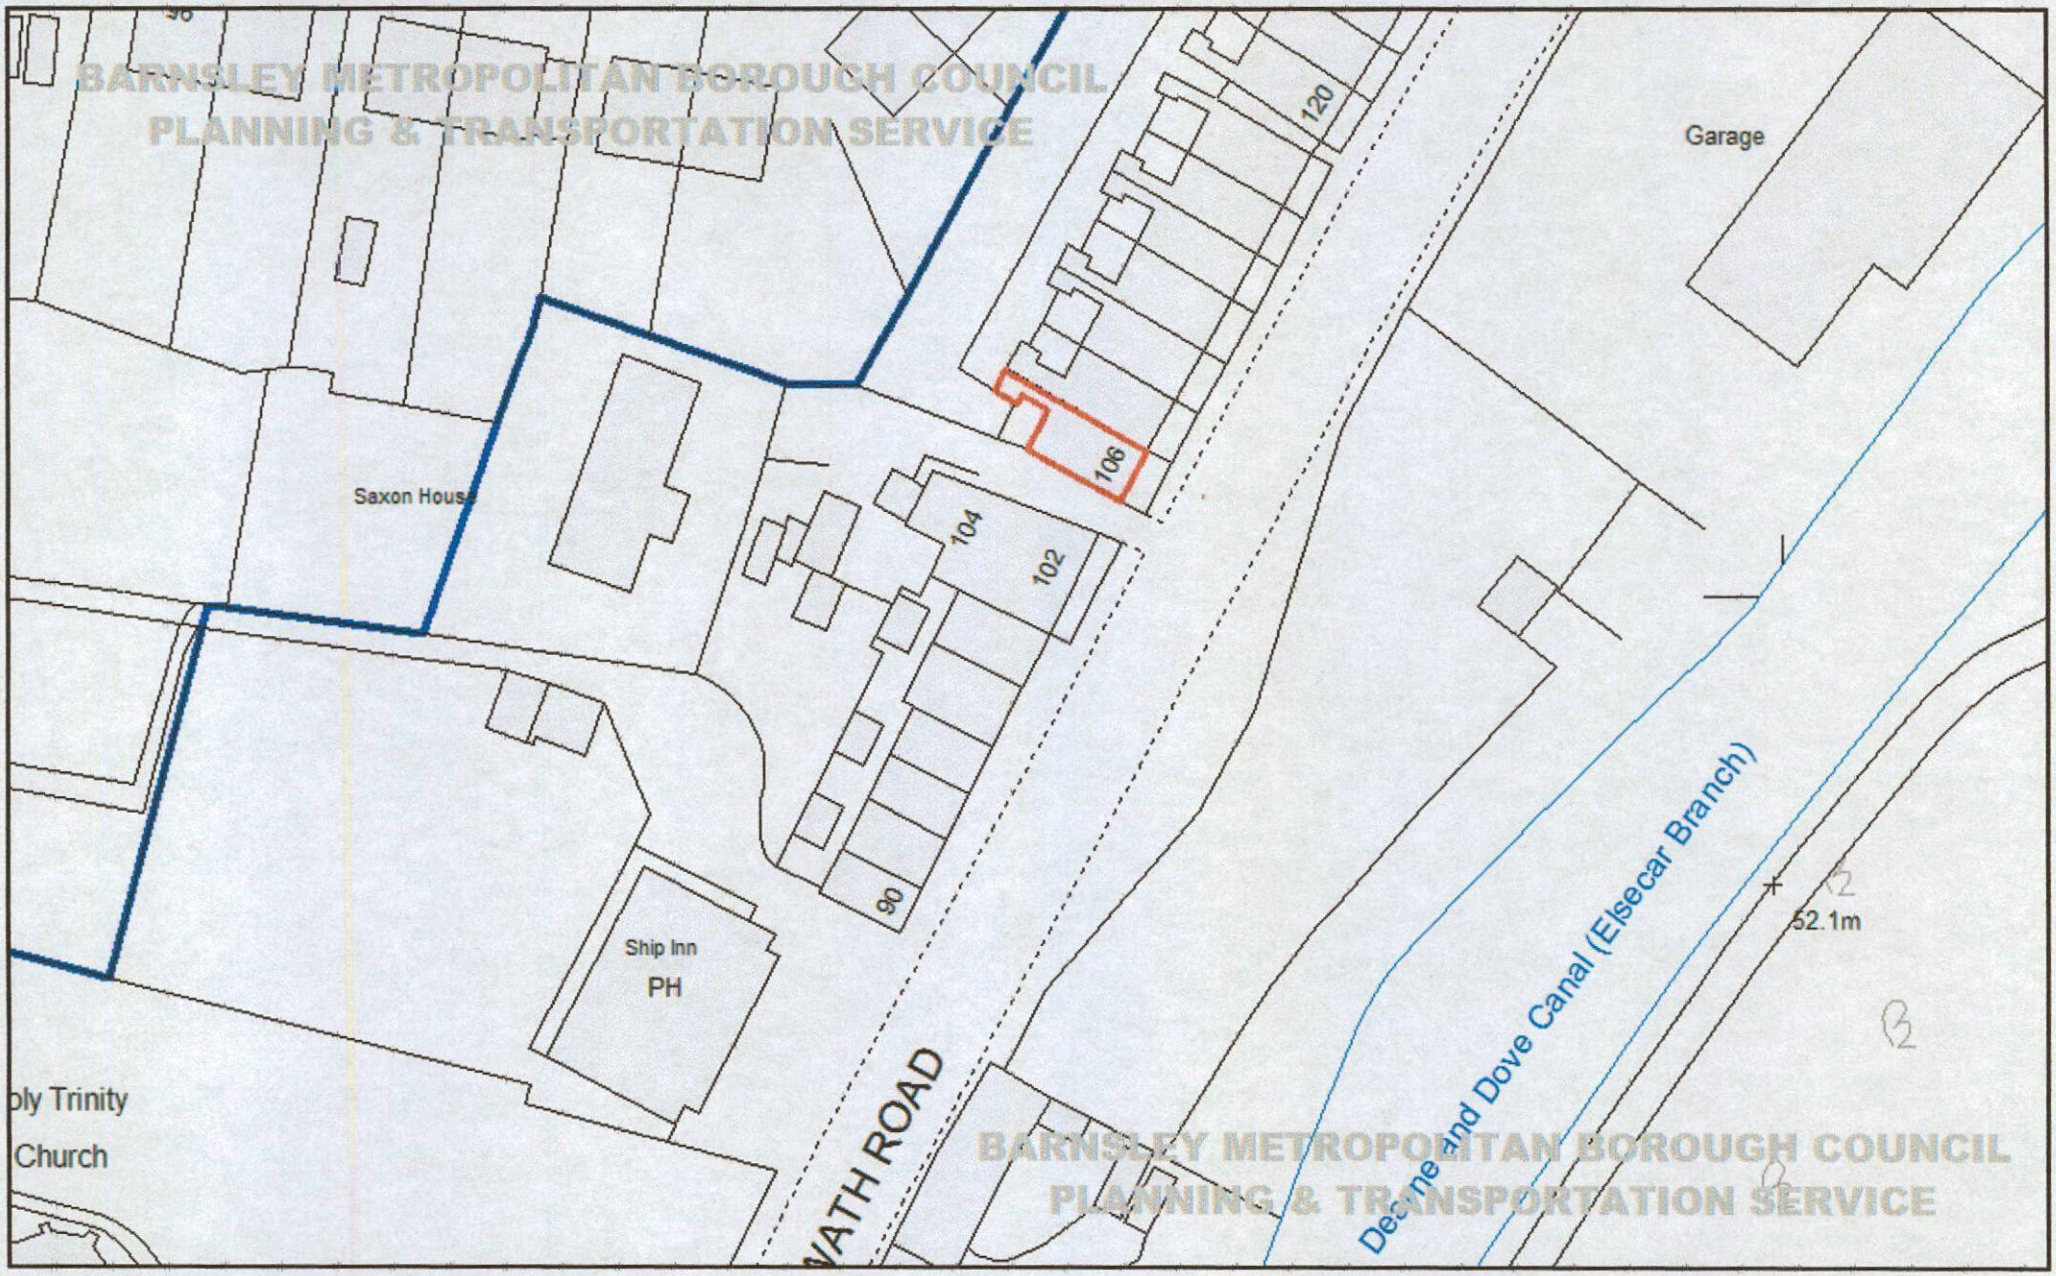

BARNSLEY MBC - Planning and Transportation Service
Assistant Director: Stephen Moralee BA(Hons) MBA
PO Box 604, Barnsley. S70 9FE
Tel: (01226) 770770 Fax: (01226) 772599

NORTH

Scale 1: _____