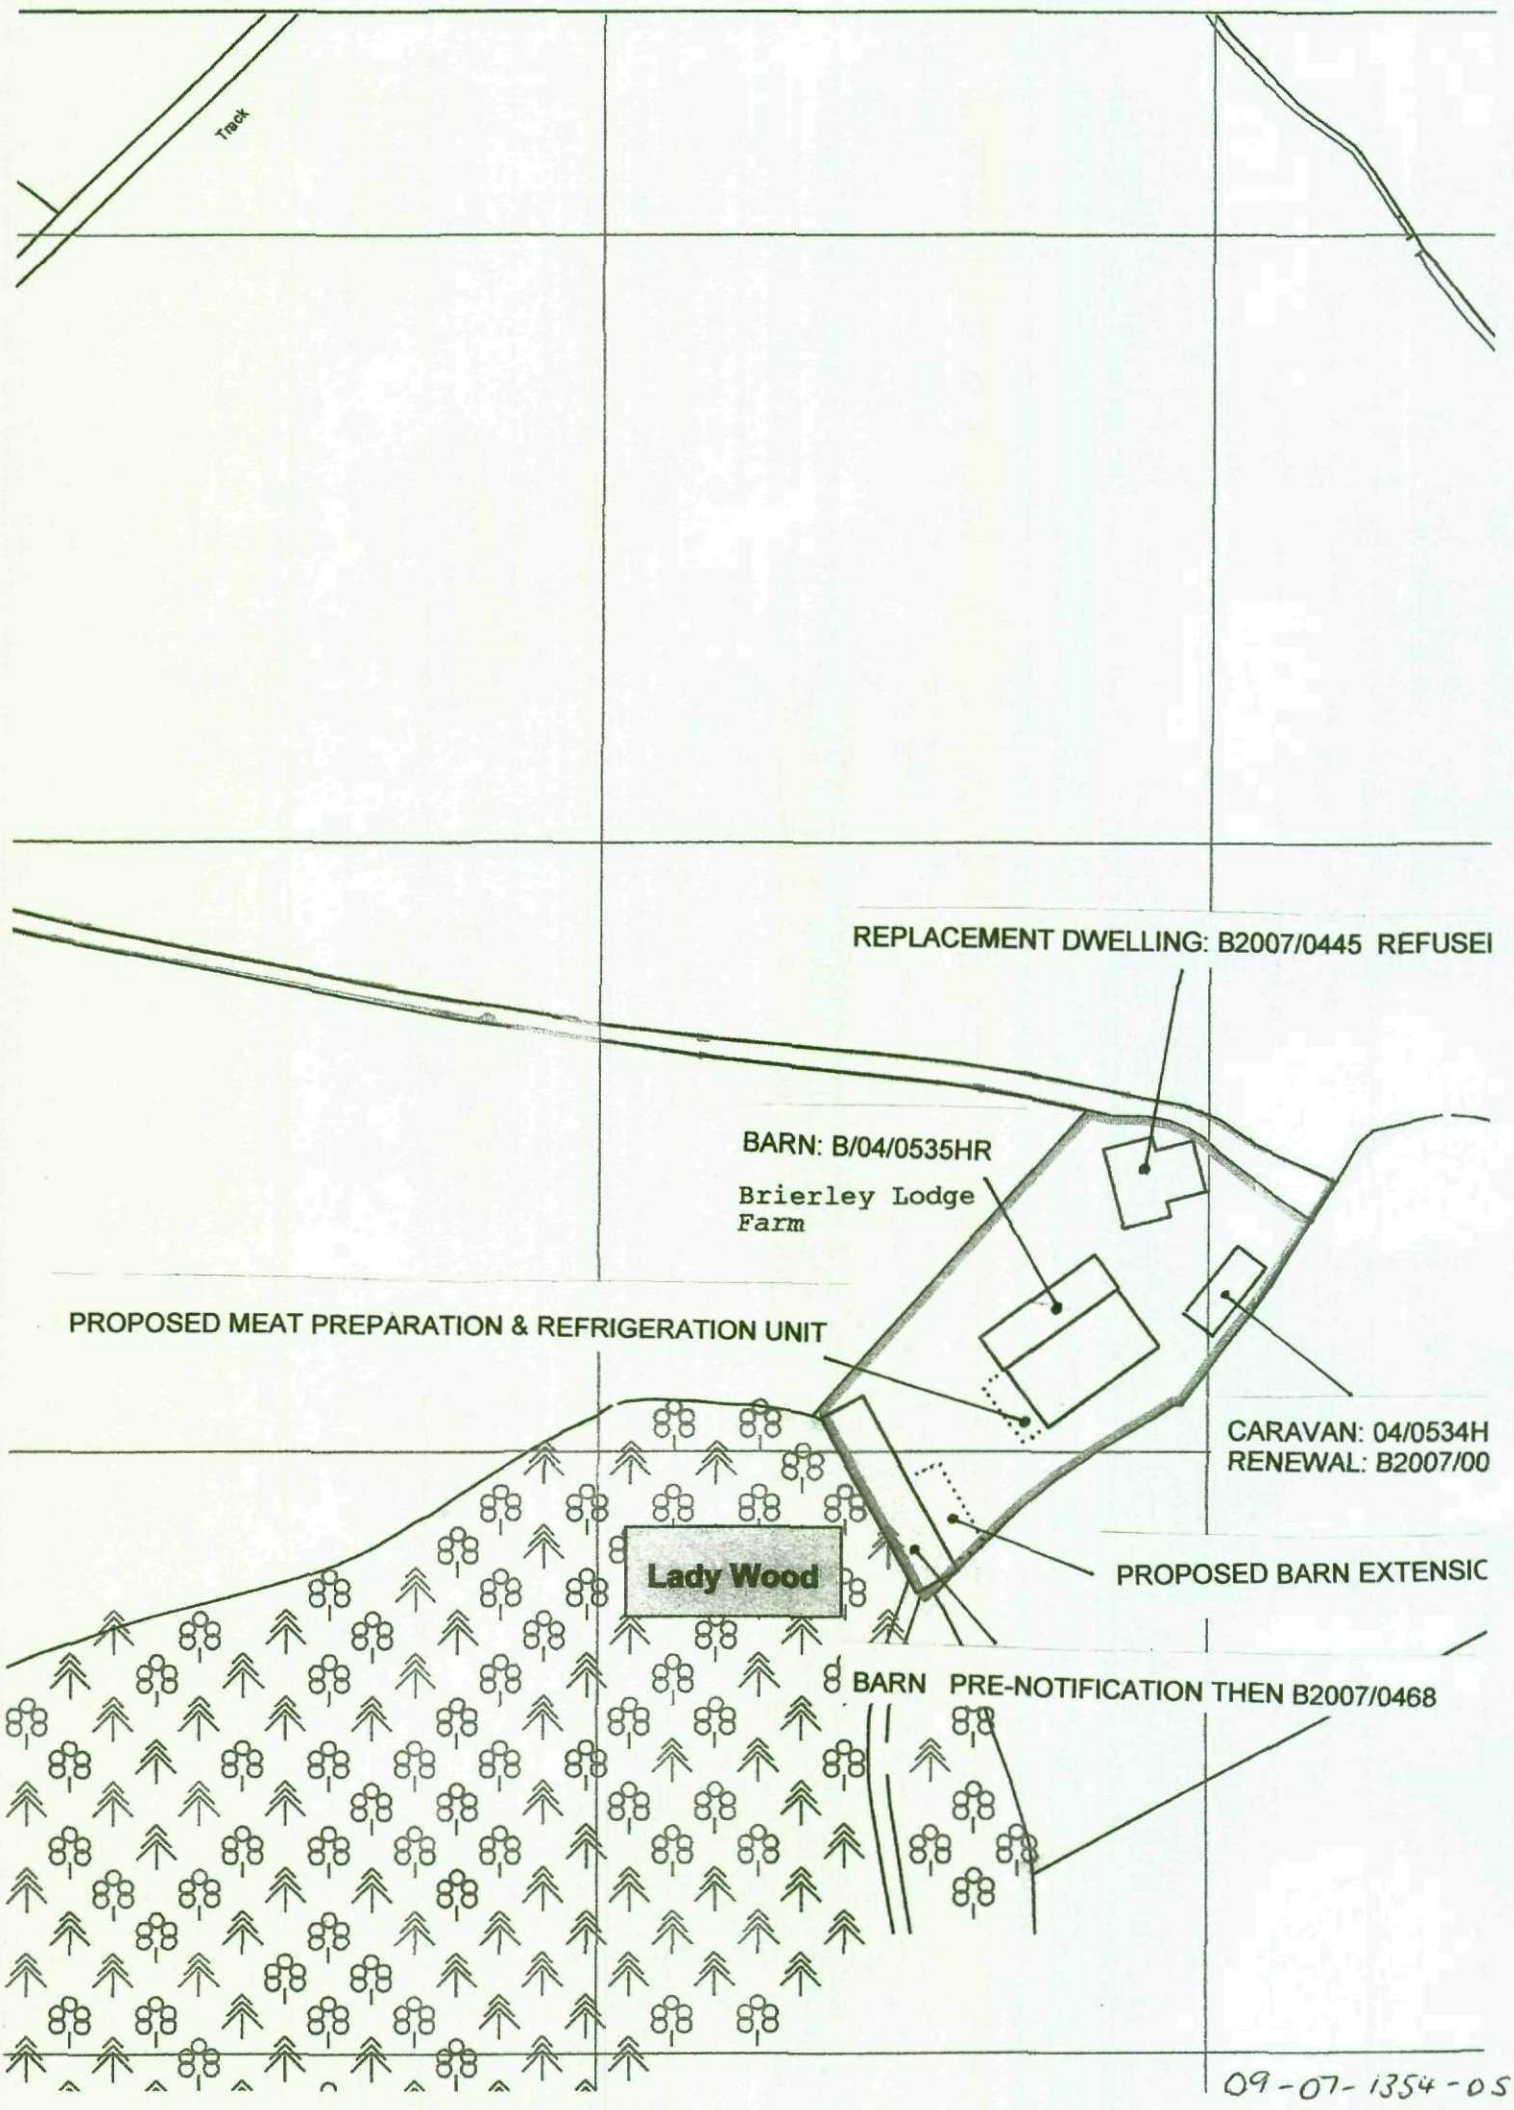

PLANNING HISTORY
Track
REPLACEMENT DWELLING: B2007/0445 REFUSEI
BARN: B/04/0535HR
Brierley Lodge Farm
PROPOSED MEAT PREPARATION & REFRIGERATION UNIT
CARAVAN: 04/0534H
RENEWAL: B2007/00
Lady Wood
PROPOSED BARN EXTENSIC
BARN PRE-NOTIFICATION THEN B2007/0468
09-07-1354-05