
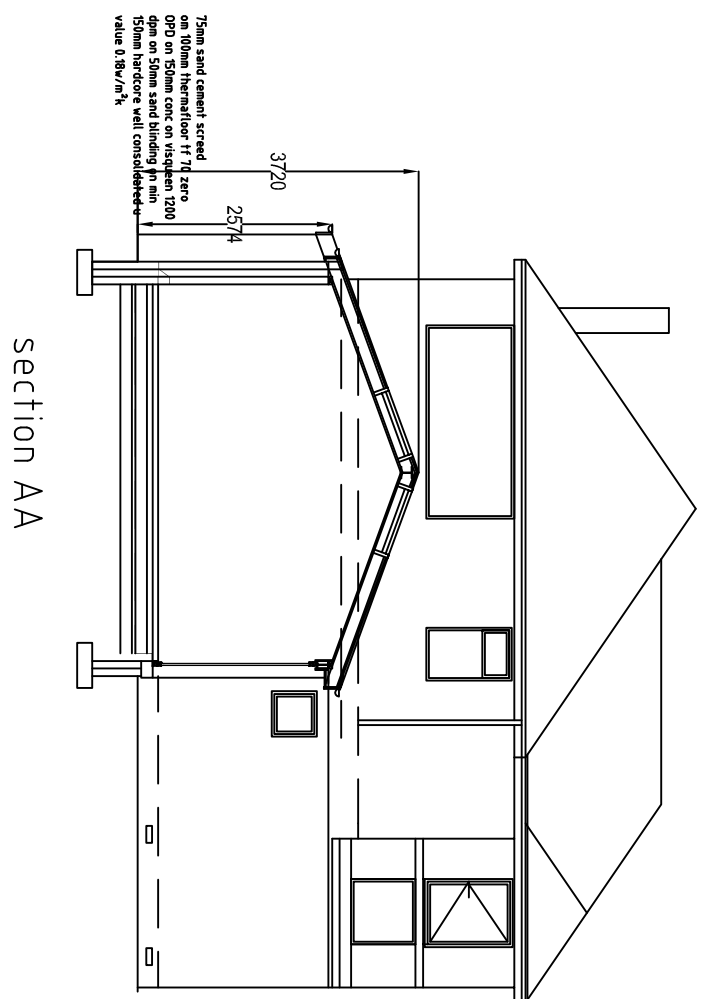
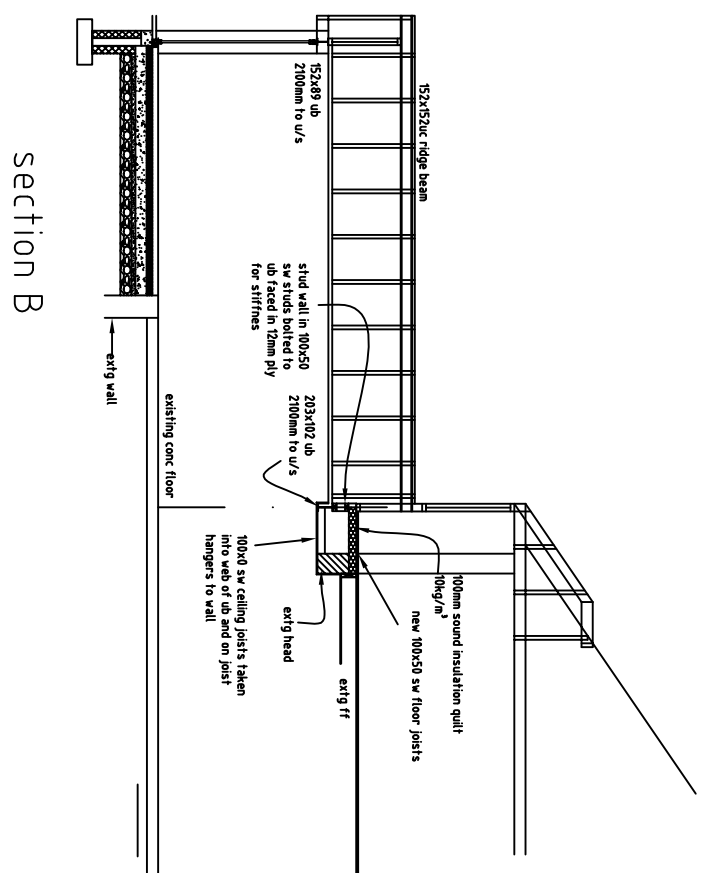
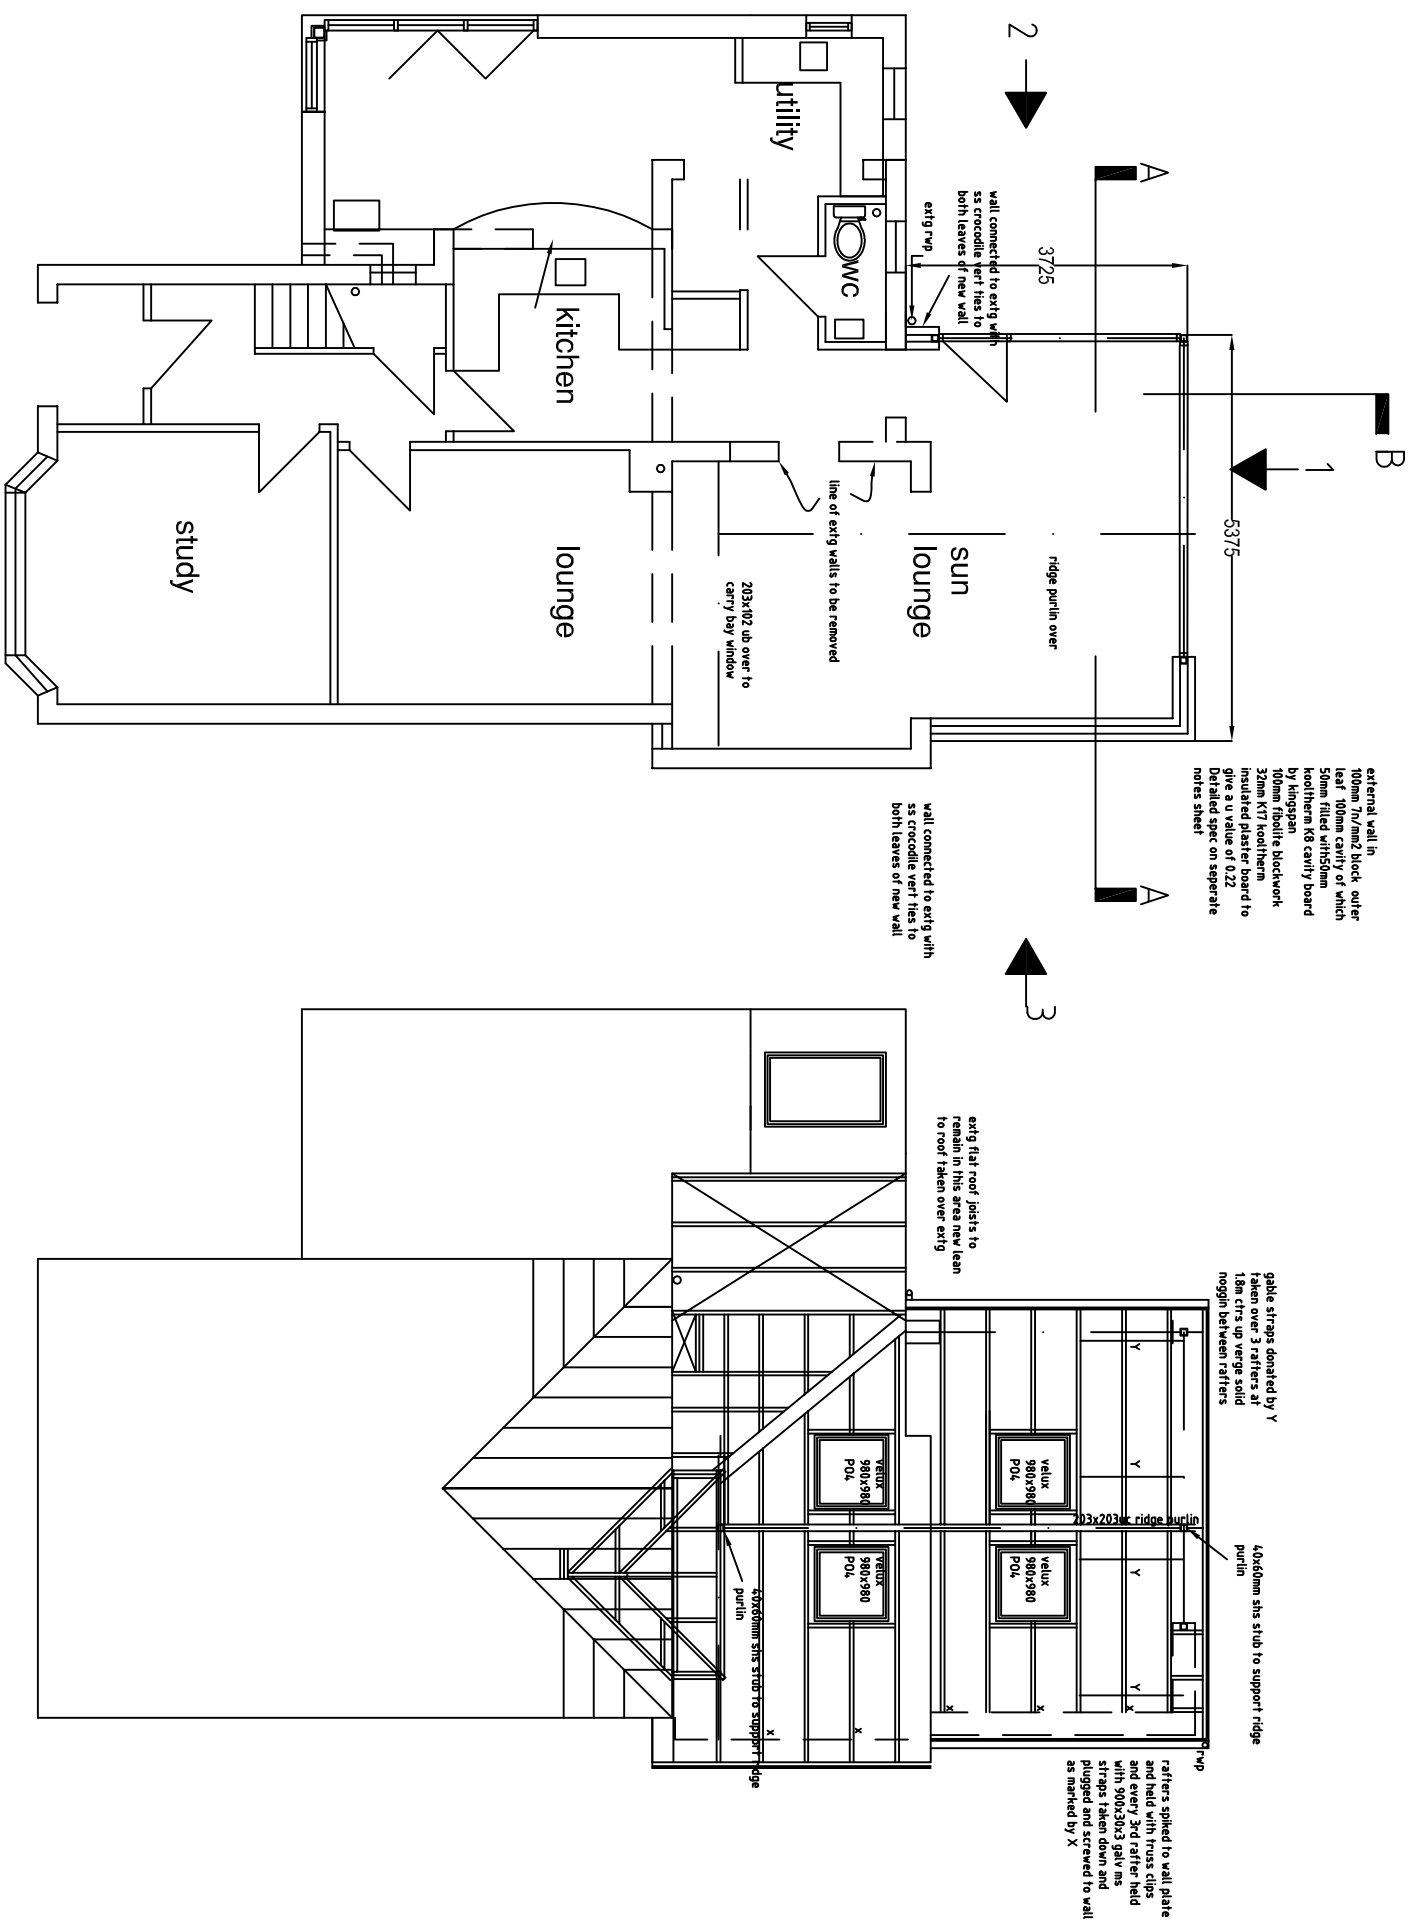
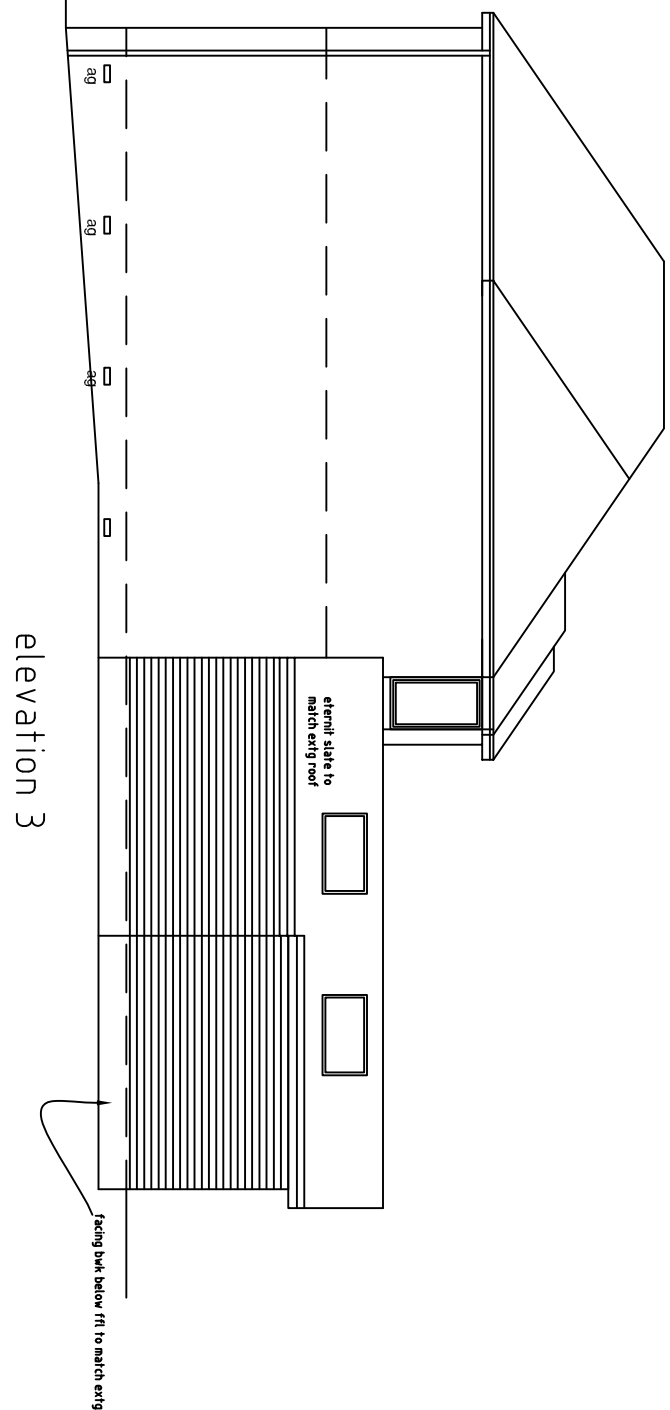
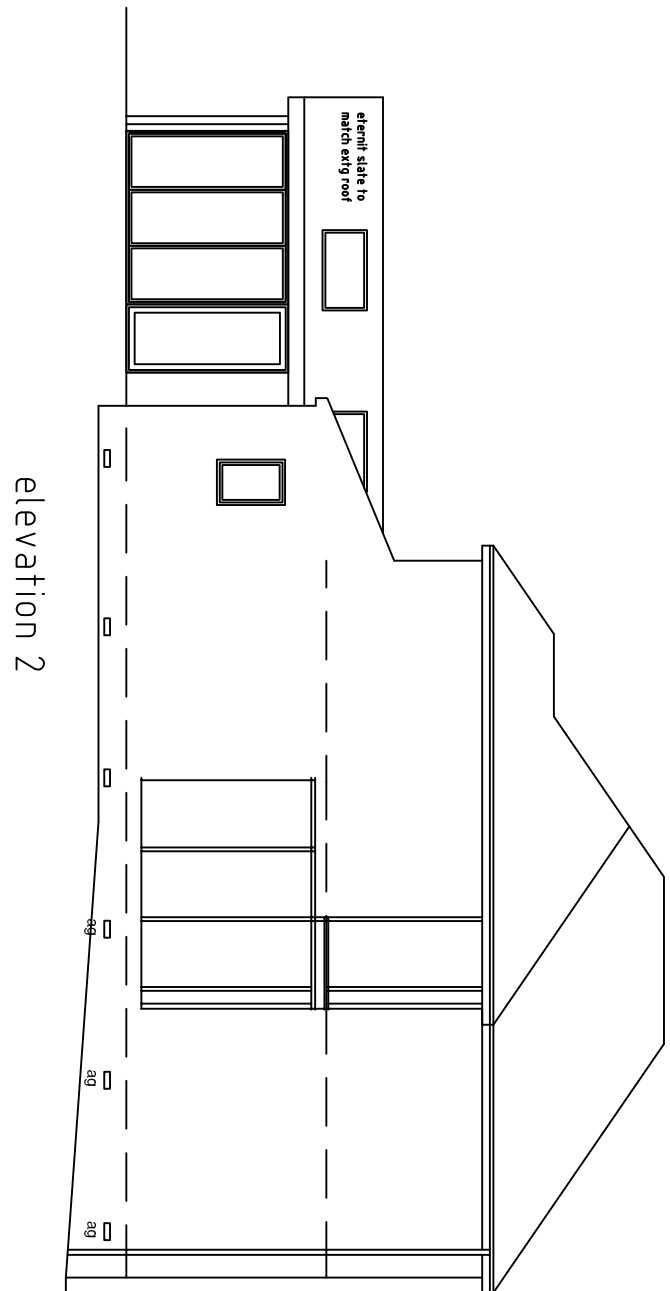


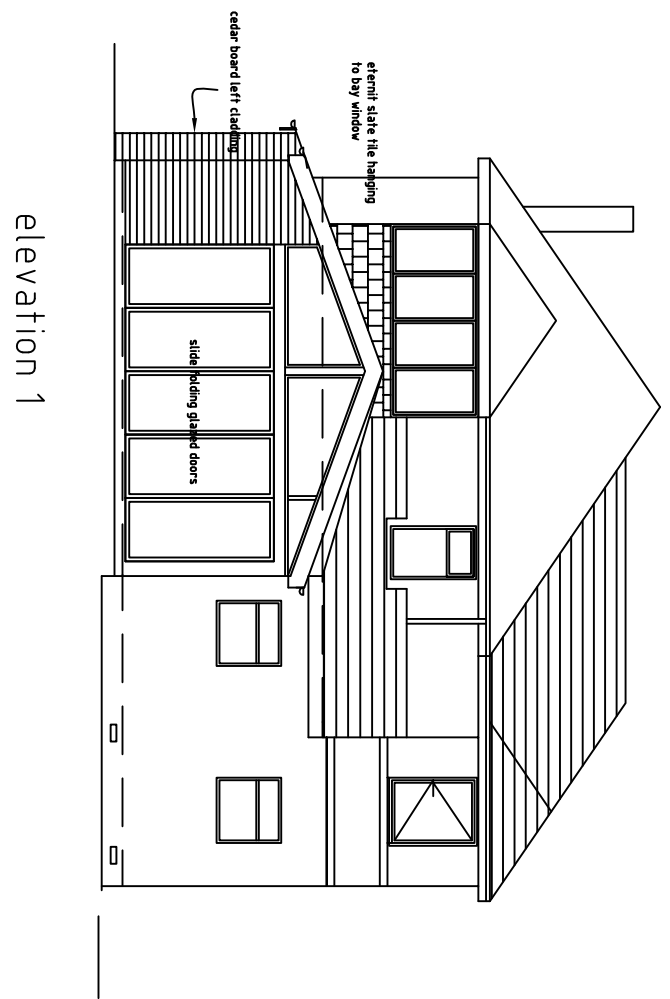

roy harrison architects 41A Staincross Common Staincross Barnsley S75 6JF E-Mail: rhoyarch@gmail.com tel 07922896549			
Client Mr C Wicks			
Project Hollowgate Billingley Barnsley S72 0HY			
Title proposed rear extension			
Date	Drawing No.	Scale	
28/10/13	cw/rh/2	1:100	
Sheet	Revision	Drawn	