



TYPICAL CROSS SECTION LOWFIELD LANE
TRACK AT EXISTING LEVEL Scale 1:50

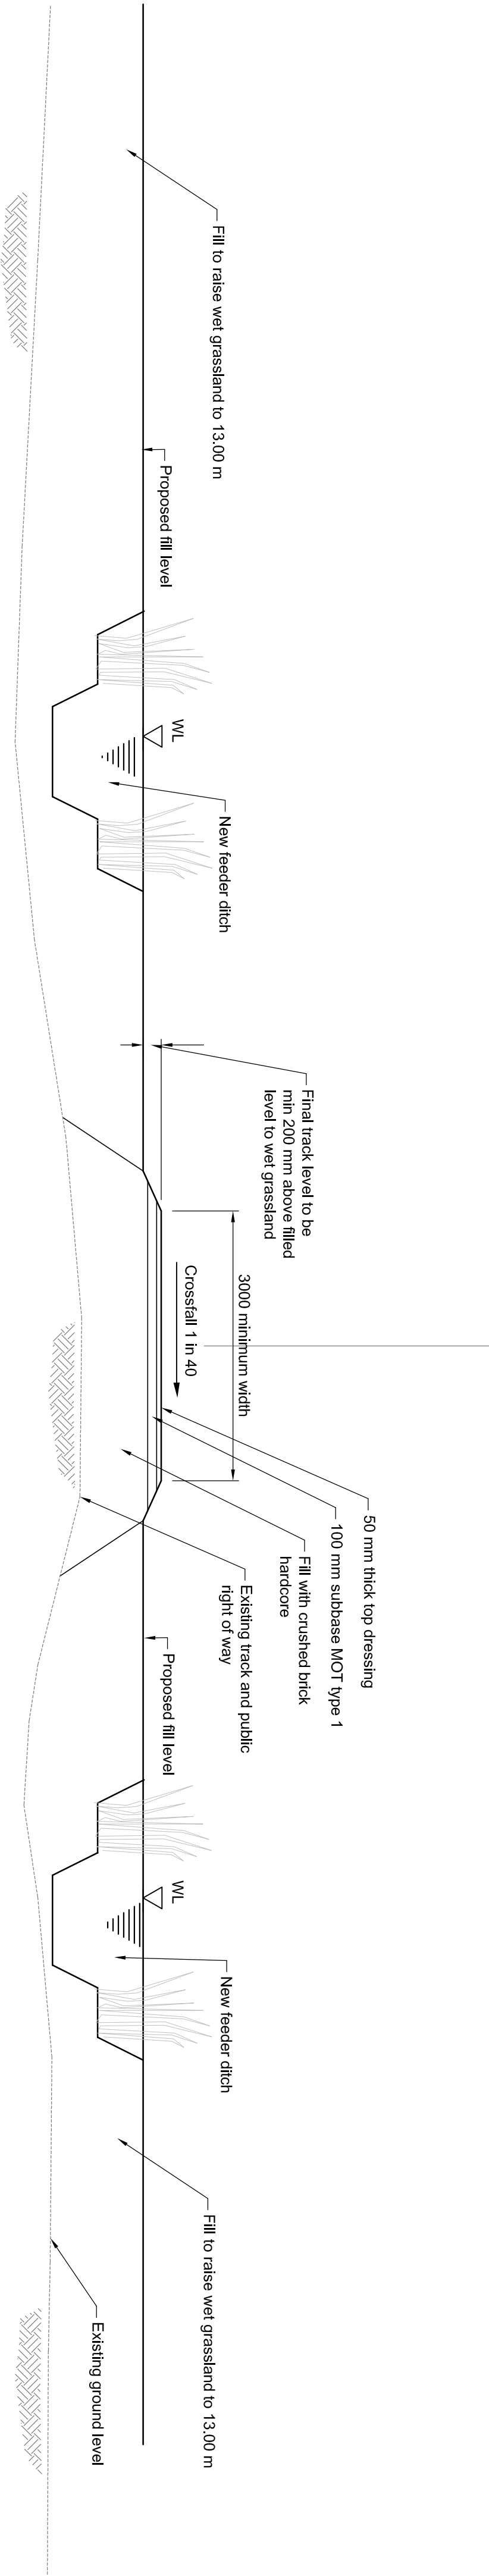

TYPICAL CROSS SECTION LOWFIELD LANE
TRACK RAISING Scale 1:50

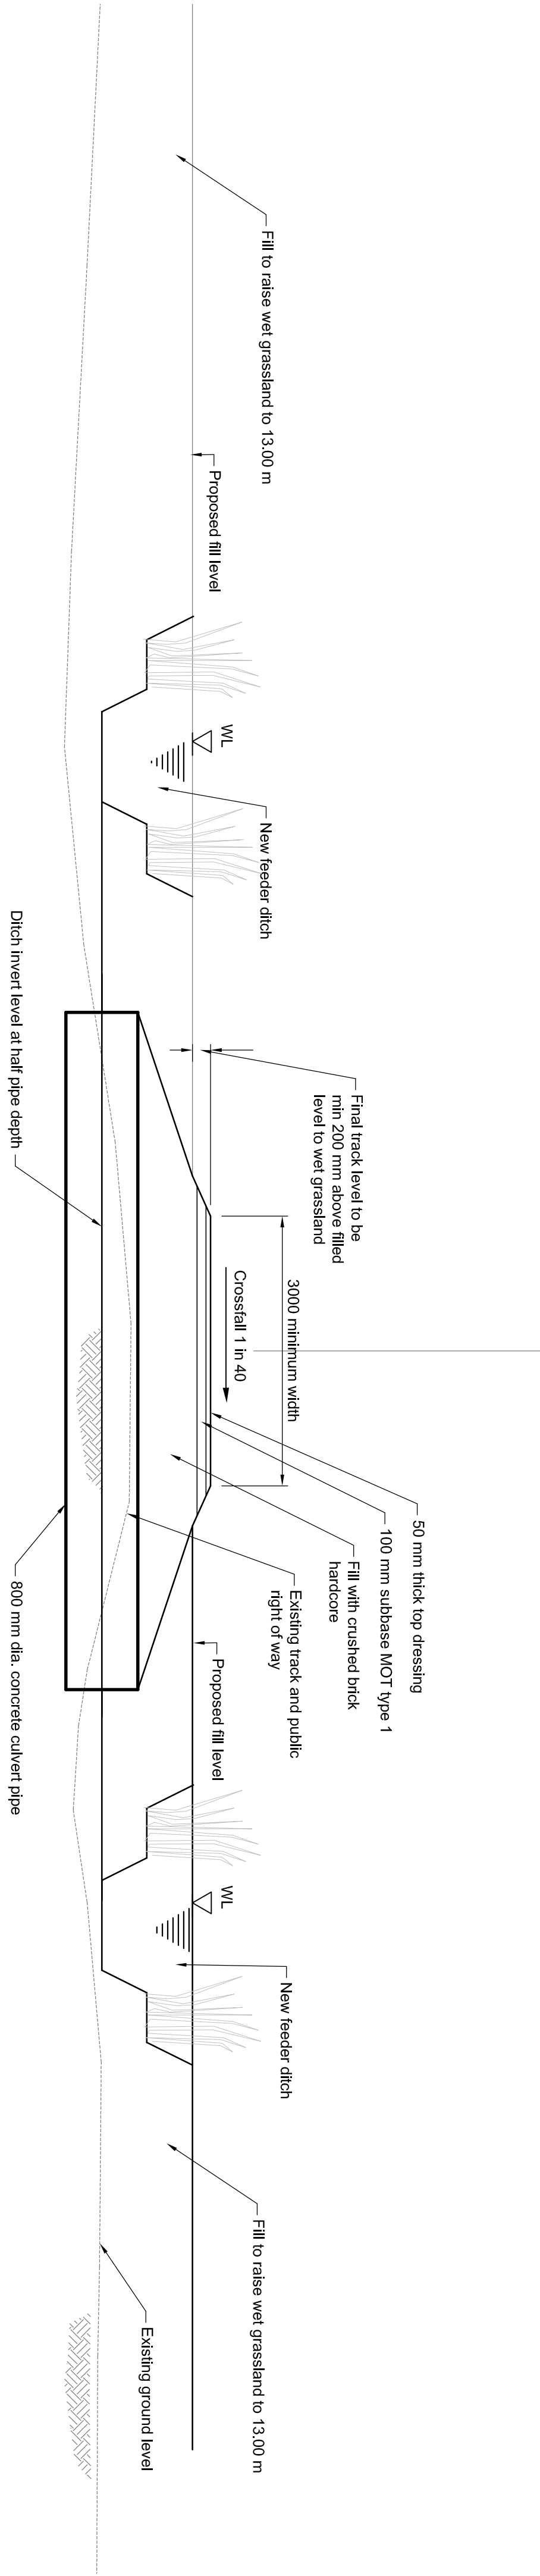

TYPICAL CULVERT DETAIL LOWFIELD LANE Scale 1:50

General Notes


1. All dimensions shown are in metres unless otherwise stated and levels in metres to Ordnance Datum: this drawing All dimensions must be checked/verified on site.
2. Dimensions to be used in conjunction with TO BE COMPLETED WITH RELEVANT INFORMATION.
3. This drawing is to be read in conjunction with TO BE COMPLETED WITH RELEVANT INFORMATION.
4. Any discrepancies noted on site are to be reported to the Engineer immediately.
5. All works in watercourses will be carried out with care to minimise the risk of pollution adhering to Pollution Prevention Guidelines.
6. All works affecting flood defences, main watercourses and/or ordinary watercourses will be subject to Consent for Permanent and Temporary Works under the Land Drainage Act 1991.
7. This drawing is not to be used for setting out.

Rev.	Modifications	Date	Drawn	Designed	Checked	Approved



JBA
consulting

Danion House
Hartcliffe Road
South Yorkshire
DN4 0BF
United Kingdom
www.jbaconsulting.co.uk
t +44 (0)1302 342055
f +44 (0)1302 328867
e info@jbaconsulting.co.uk

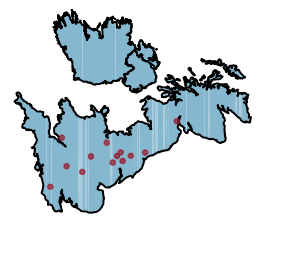

Other offices at Shipdon, Alnwick, Newcastle upon Tyne, Edinburgh, Warrington, Northampton, Tadcaster, Walsingham, Solihull, Northampton, Maylands Heath, Newport

for _____

RSPB
Adwick Washland - Habitat Creation
Lowfield Lane Typical Details

This document is the property of JBA Consulting Ltd. It shall not be reproduced in whole or in part, nor adapted to a third party, without the permission of JBA Consulting Ltd.			
Scale:	Drawn:	A.C. Wood	28/09/10
As Stated @ A1	Designed:	A.C. Wood	28/09/10
	Checked:	S. Hughes	28/09/10
	Approved:	K. Keating	13/10/10
Digital File Name:	Planning drawings	2010s4268-036	
Drawing Number:	Rev.:	Sheet No.:	Status:
2010s4268-036	A	1 of 1	FOR PLANNING