


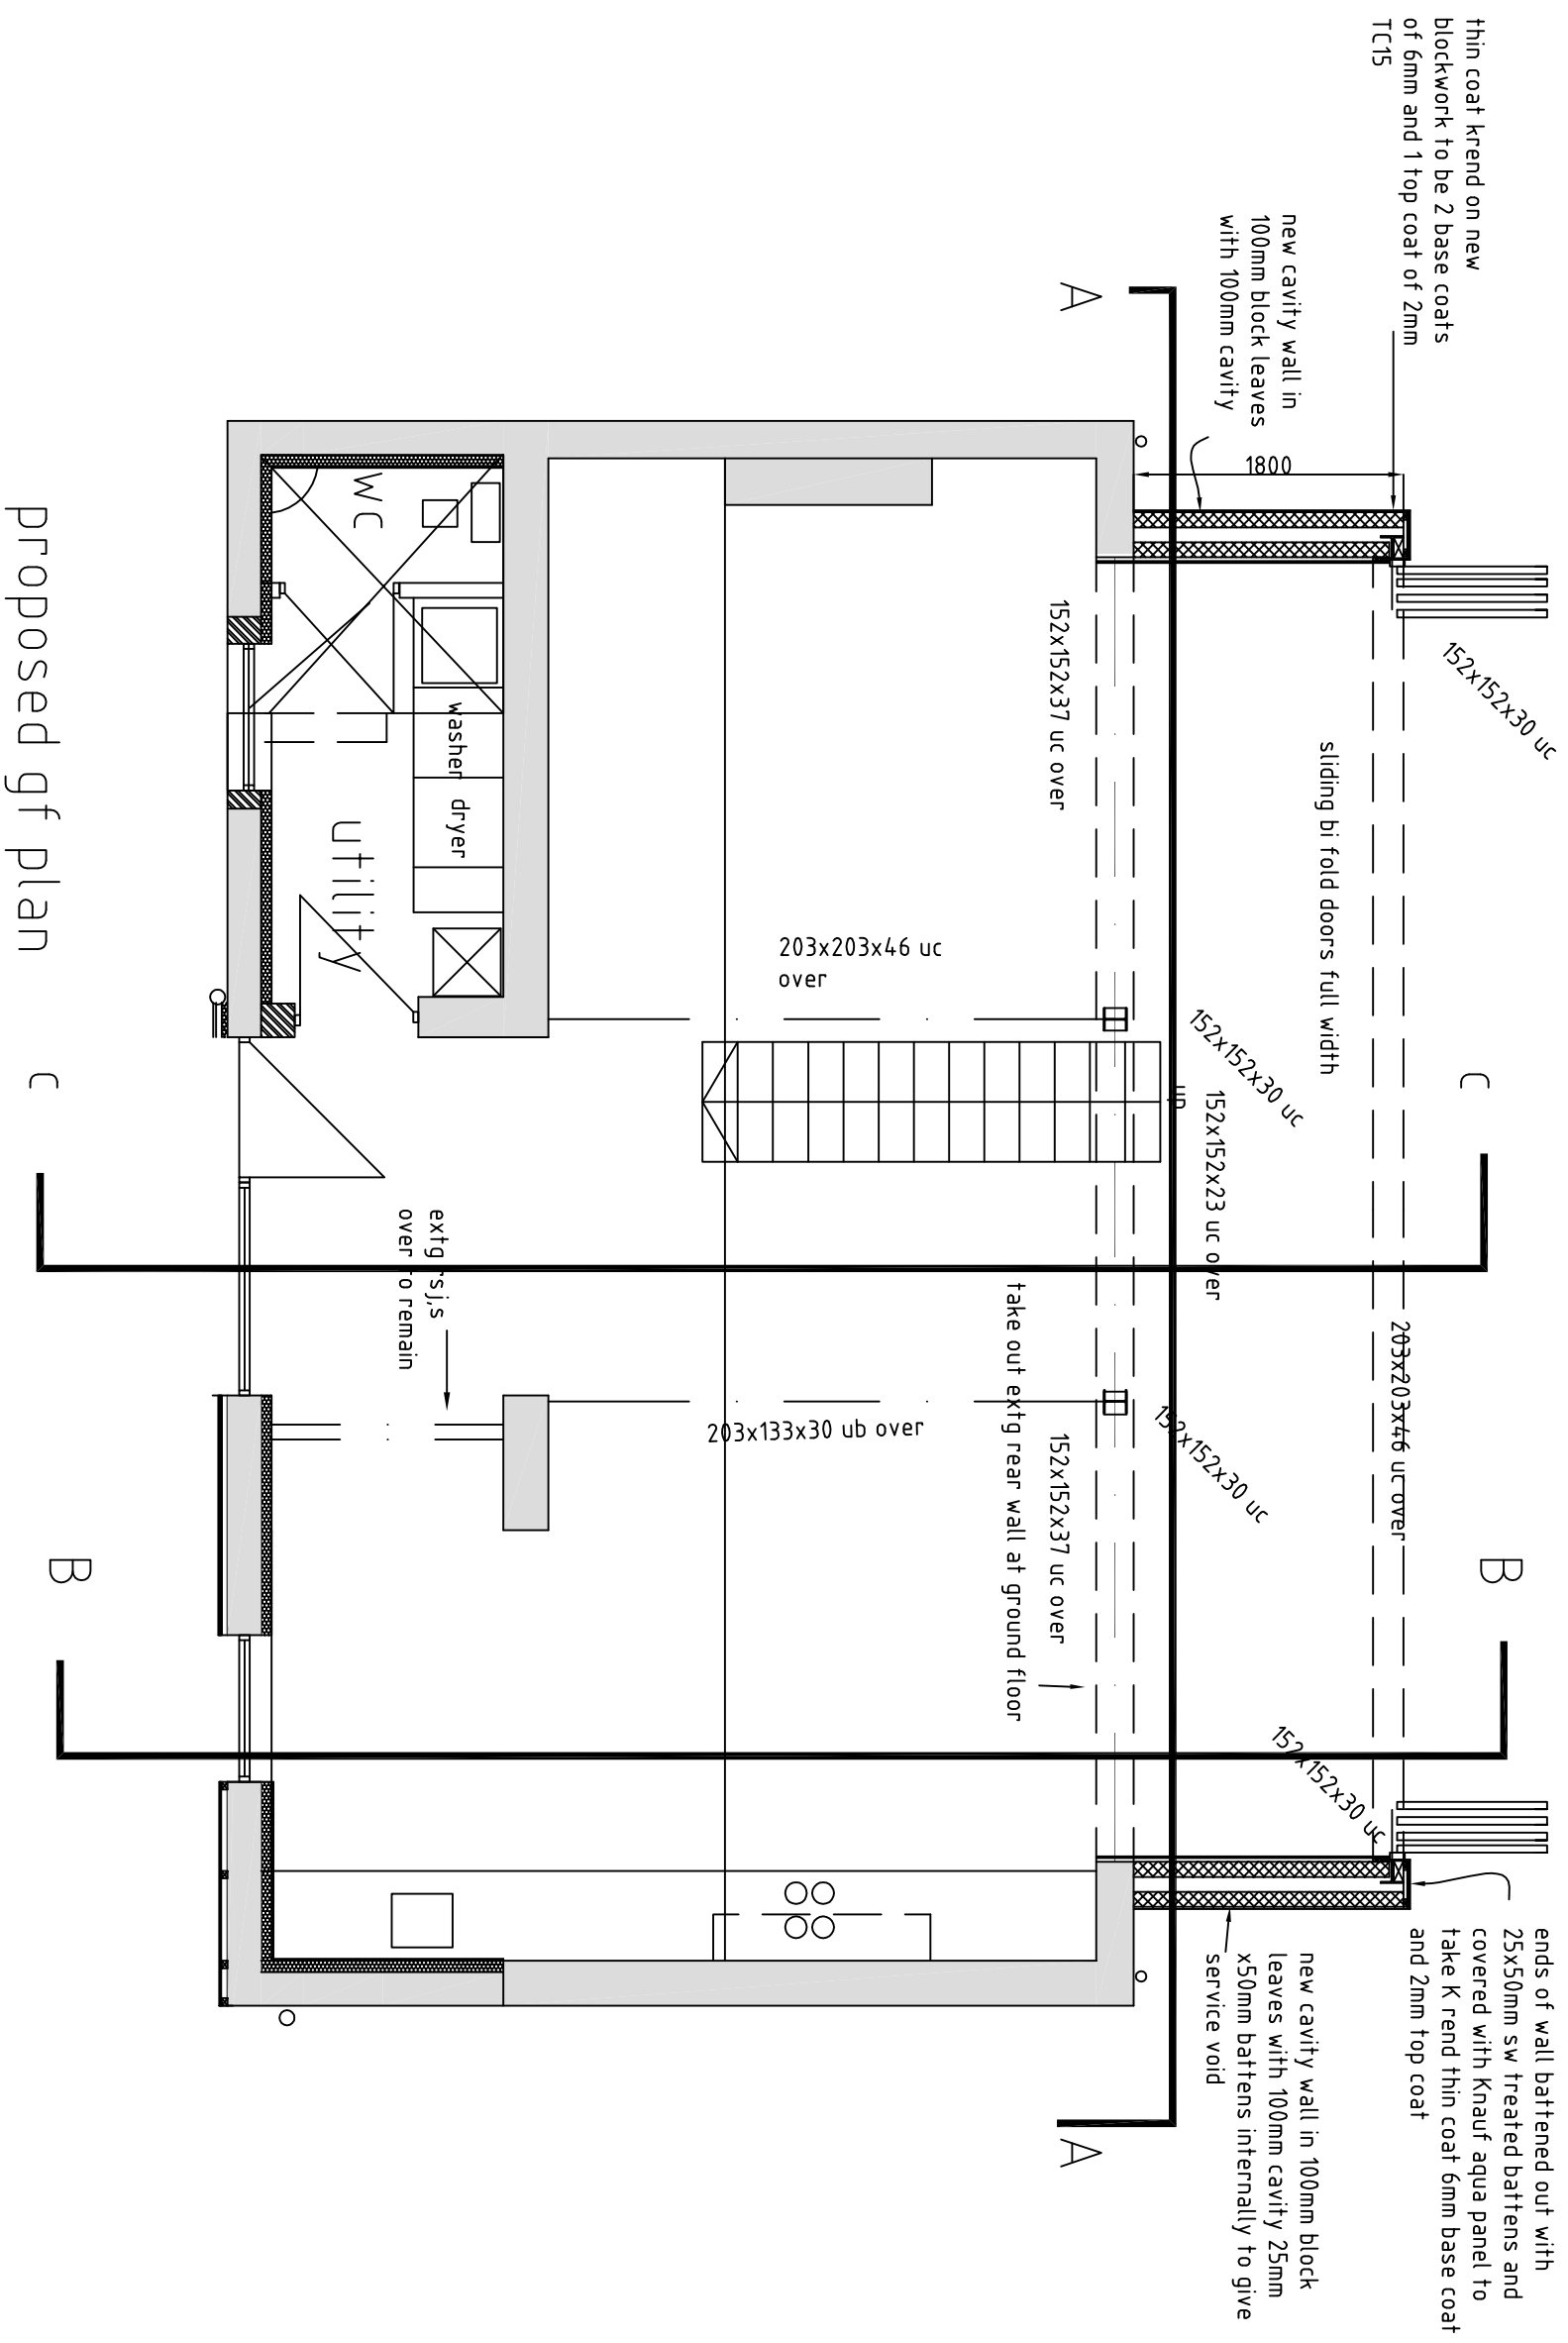

Roy Harrison Arch Consultant The Boat House Huddersfield Road Pensilstone Telephone 079322686549 E-Mail: r.hoyarch@gmail.com		
Client Mr & Mrs S Littledy/ke		
Project 21 Oakwood Avenue Royston Barnsley S71 4EY		
Title proposed gf rev C		
Date 17/6/22	Drawing No. rh/SL/2	Scale 1:50
Sheet 1 of 1	Revision	Drawn rh