
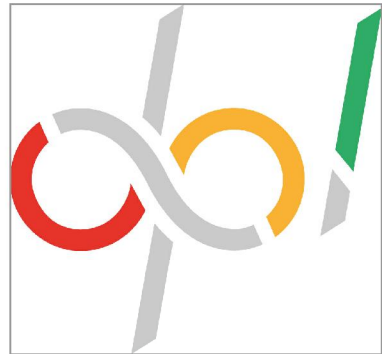
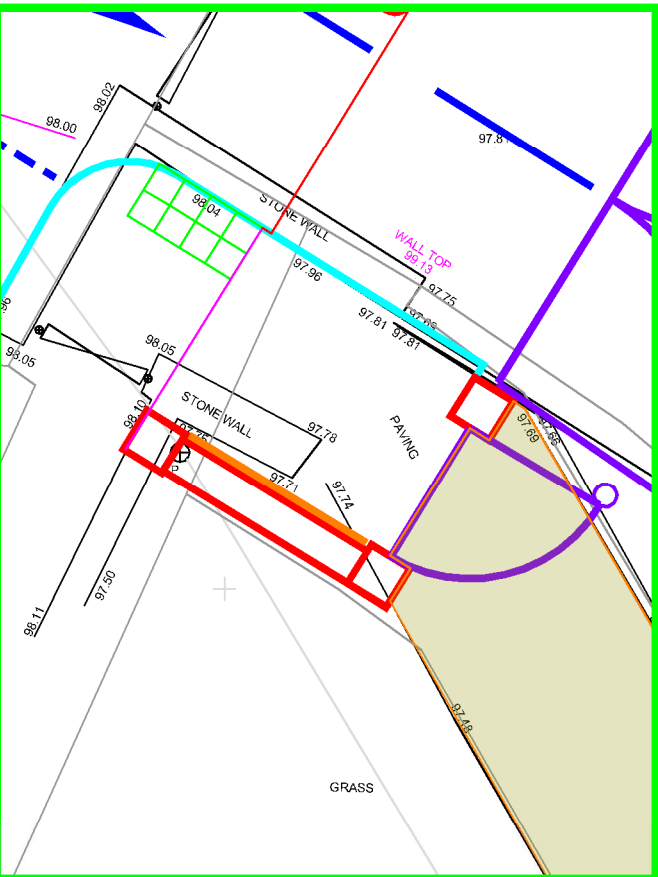


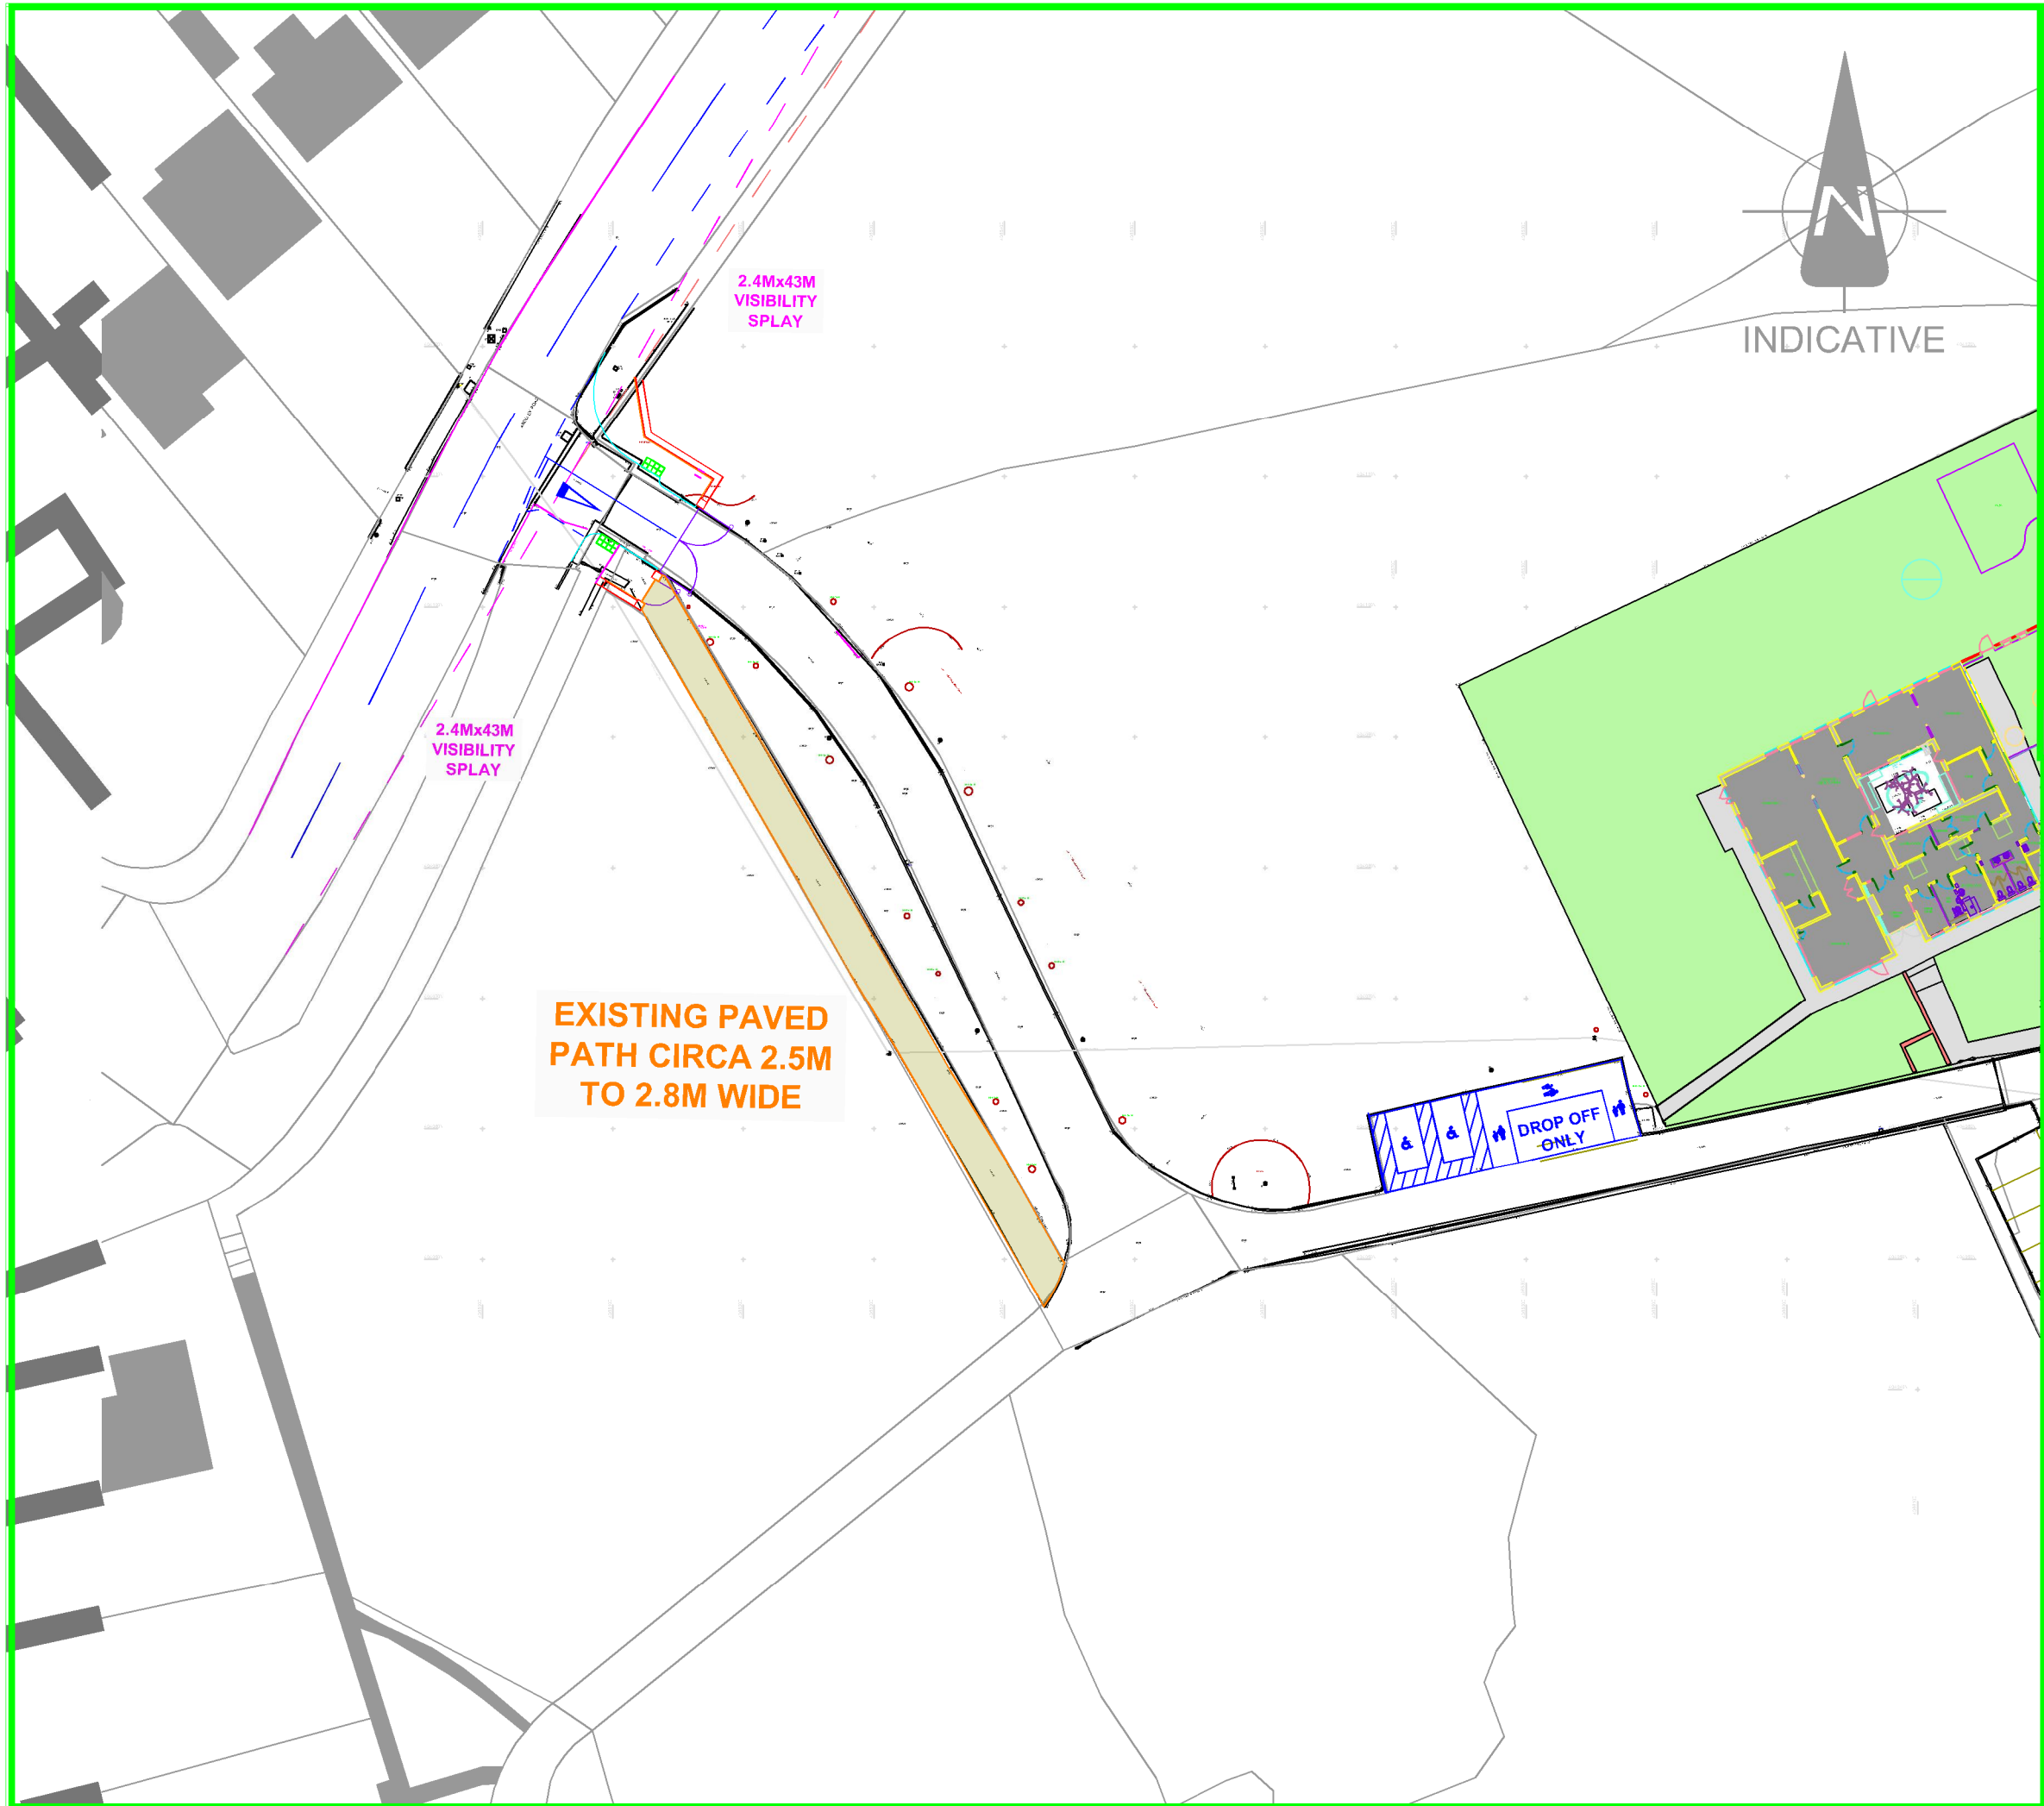

Tel : 01924 684 000 Email : info@devplanning.co.uk
<http://www.devplanning.co.uk>

CLIENT:	NEXUS MULTI ACADEMY TRUST		
PROJECT:	FORMER WORSBROUGH YOUTH CENTRE		
TITLE:	EXISTING SURFACED PATH		
SCALE @ A3:	NTS	APPROVED: DRS	DATE: 25/05/2023
PROJECT No:	2023293	DRAWING No: DPL SK010	REV: -

© Development Planning Limited