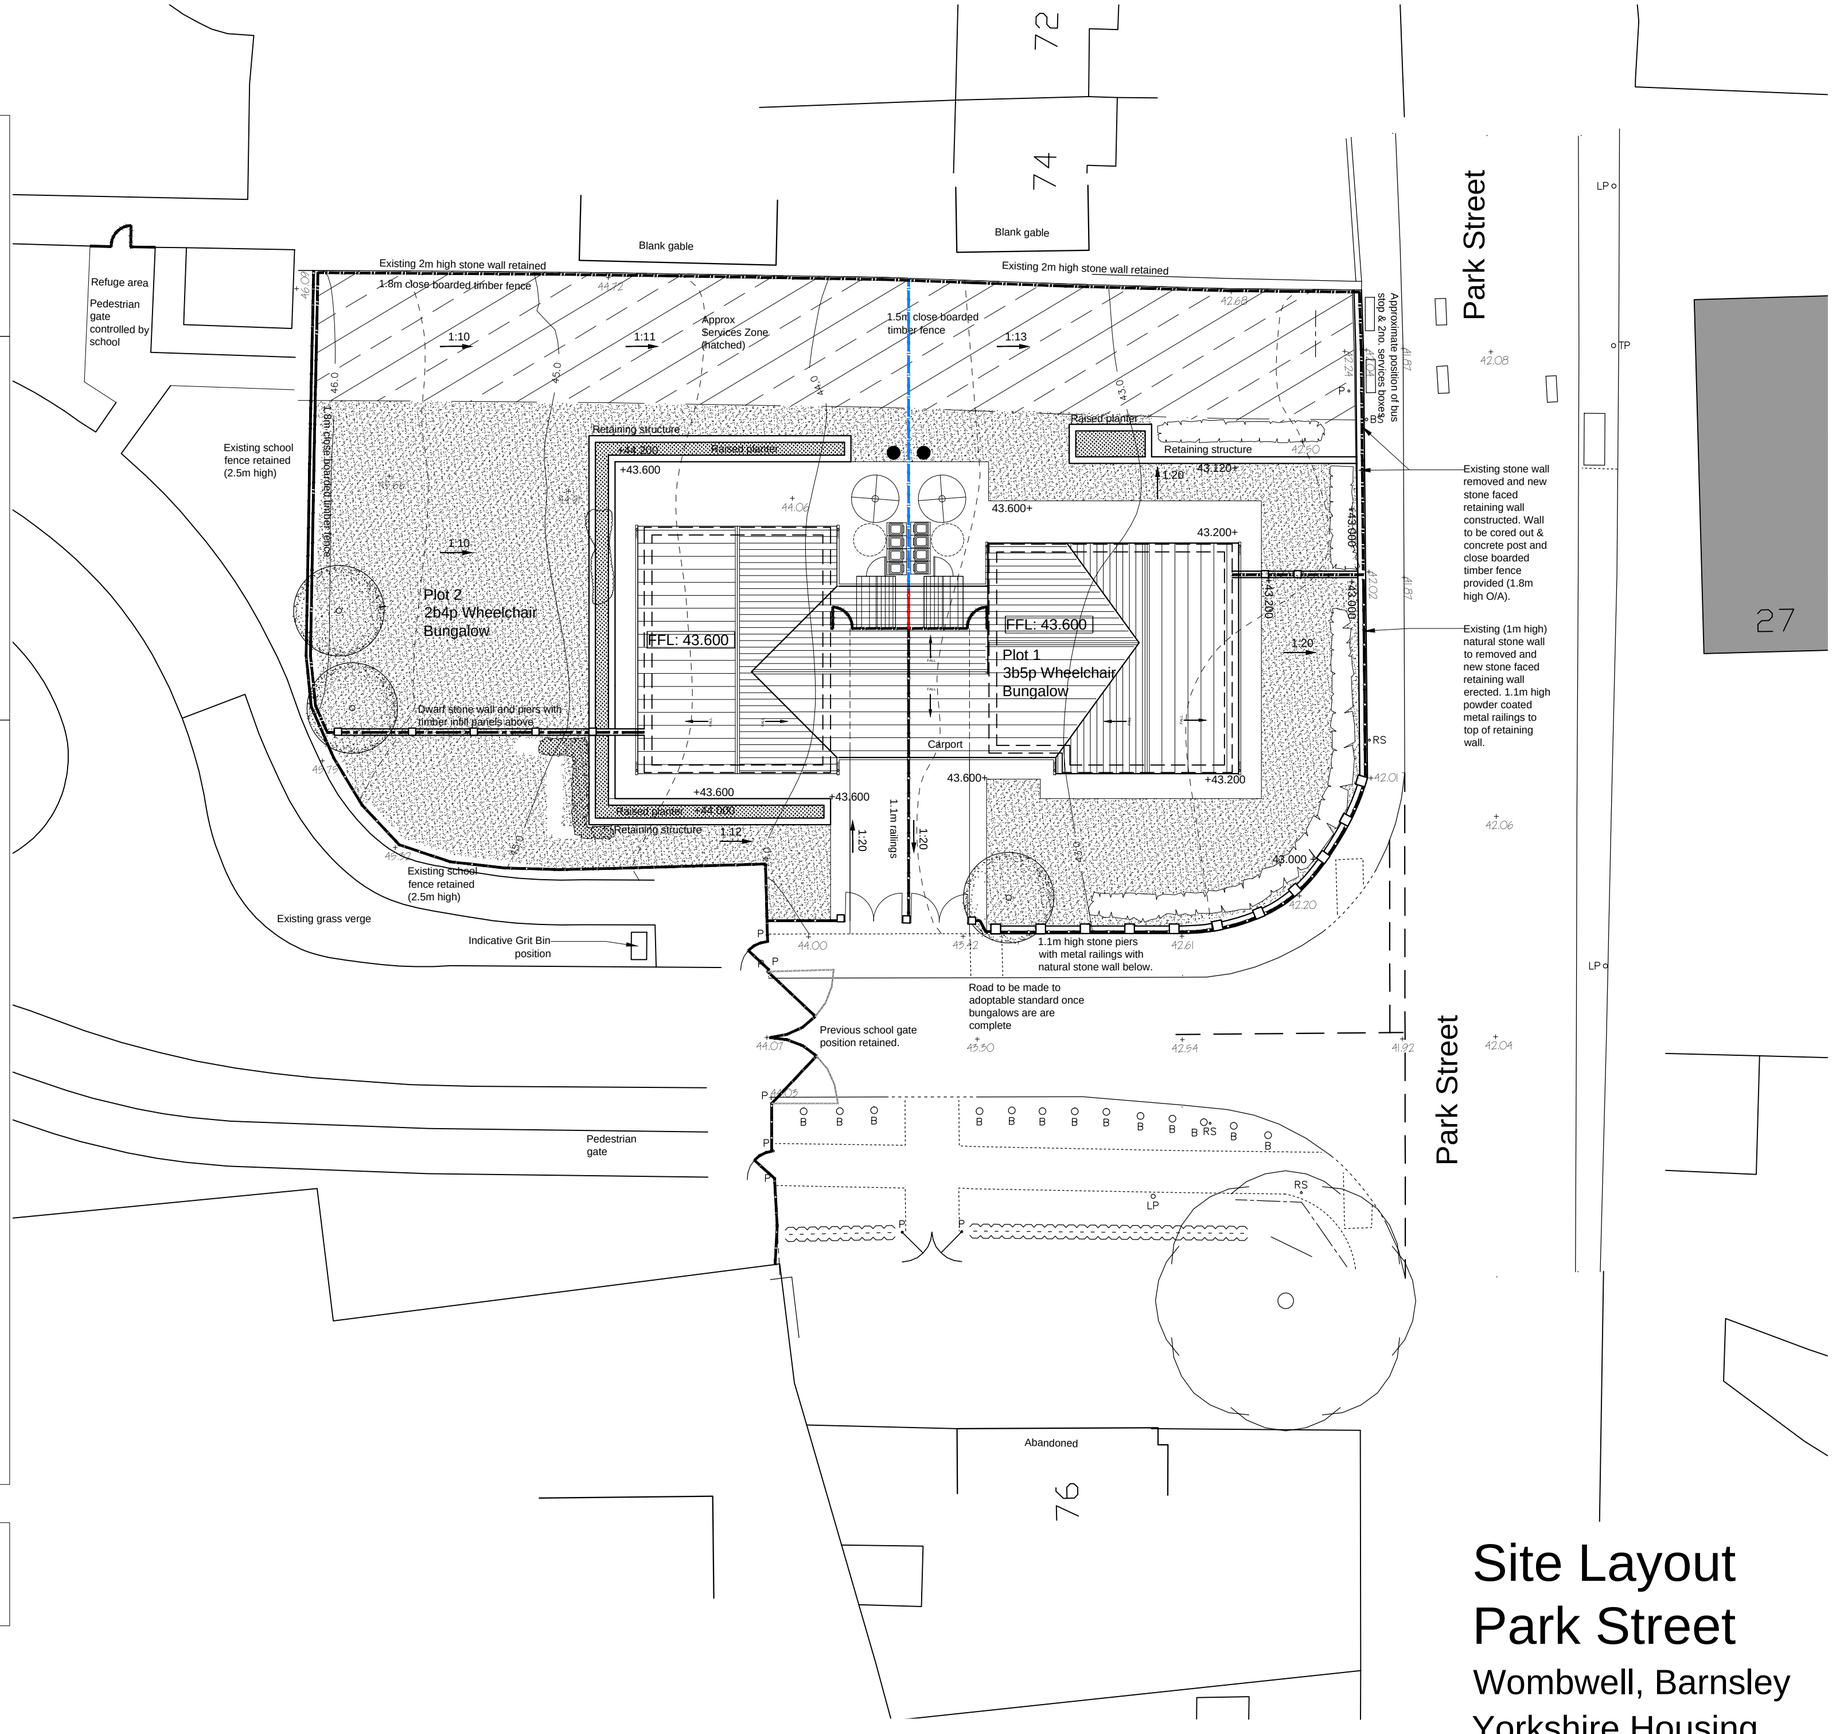


Schedule of Accommodation

2B4P
Wheelchair user bungalow - 84.5m² - 1no.
3B5P
Wheelchair user bungalow - 104m² - 1no.

Total - 2no.

Site area 0.13ha - 0.32 acres
Density 15 units / ha - 6 units / acre

General Notes

Layout dependant upon confirmation of legal site boundary & subject to Highway approval.

Drainage strategy subject to further detailed design, subject to Phases I & II Geo-technical Survey and Drainage Assessment.

Boundary treatments, retaining walls & finish floor levels subject to further detailed design. Retaining structures in incorporate land drains at base.

Layout based on topographical survey by Ellam Land Surveys drawing. no. 6696/1.

Additional Standards - to be satisfied by full compliance with the requirements set out within the following document:
Wheelchair Housing Design Guide, Second Edition.

Key:

- Shed
- Rotary Drier
- Bins
- Driveway Gates (1.1m high, to match proposed railings).
- Compost Bin
- Proposed tree
- Plot Entrance point
- Bins (1500 turning circle for CfSH)
- 1.1m high (unless otherwise stated) powder coated galvanised metal railings.
- 1.5m high close boarded timber fence.
- 1.8m high close boarded privacy screen incorporating 300mm trellis on top.
- 1.8m high close boarded timber fence.
- Powder coated galvanised metal railings on top of new natural stone faced retaining wall (1.1m high overall) with stone piers and coping.
- Close boarded timber fence on top of new natural stone faced retaining wall (2.0m high overall from footpath), inbetween equally space stone piers & copings.
- Retaining structure, type to be confirmed.

Soft Landscaping

Grass / Turfed area

Shrubs / Planting Area
Semi mature tree (species / type to be confirmed).

1:200 SCALE BAR
0 1 2 5 10 20 Metres

© Acanthus WSM Architects

The general contractor is responsible for the verification all dimensions on site and the architect is to be informed of any discrepancy.

The status of information contained in a computer copy of this drawing shall be limited to that conveyed by the paper copy.

Design Criteria

Site to comply with the following design criteria subject to confirmation of the form of construction and assessment by an external accredited assessor.

- [x] Design and Quality Standards: (WC H)
- [x] Code for Sustainable Homes Level: (3)
- [ ] BREEAM Rating: (NA)
- [ ] Lifetime Homes: (No)
- [x] Building For Life Minimum Score: (12)
- [x] Secured by Design: (Full - Buildings & Site)

Revisions:

Rev. Note	Date	By\Chk
A	12/03/2013	SH/JRW
Position of existing school gates retained at the request of Barnsley Asset management.		
B	14/03/2013	SH/DRD
Plots moved and FFL revised to accommodate school gate position. Existing stone wall off Park Street omitted and new stone faced retaining structure added.		

YORKSHIRE HOUSING

Drawing Status			
☐	preliminary	■	planning
☐	information	☐	tender
☐	comment	☐	construction
☐	approval	☐	record/as built

Scale	1:200 @ a2
Date	Feb.2013
Drawn\Checked	SH\JRW
Dwg.No	2121.40.101B

Site Layout
Park Street
Wombwell, Barnsley
Yorkshire Housing

Acanthus WSM Architects
Woodhall, Woodhall Lane, Leeds LS28 5NY. TEL. 0113 239 3414. FAX 0113 256 9688. E-Mail.. architects@acanthuswsm.com

S:\2121\40 Park Street\Drawings\Working\2121.40.101B Site Layout.dwg, 101, 14/03/2013 16:03:13, sheccock, DWG To PDF.pc3, ISO full bleed A2 (594.00 x 420.00MM), 1:1