Revision	Date
A PLANNERS DISCUSSIONS EXTENSION LENGTH DIMENSION REDUCED TO 8M . FRONT TO BE RENDERED TO MATCH. PARAPET REDUCED BY 300MM IN HEIGHT TO REDUCE PROJECTION	02-04-19

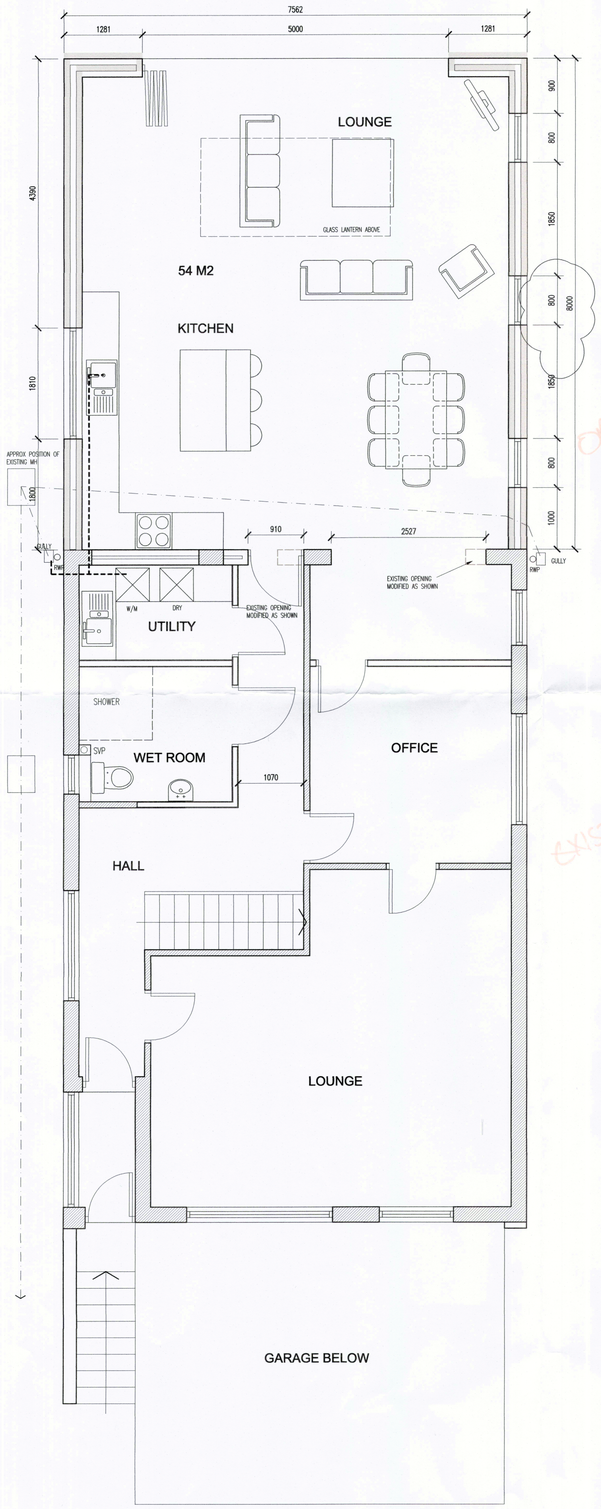

GROUND FLOOR

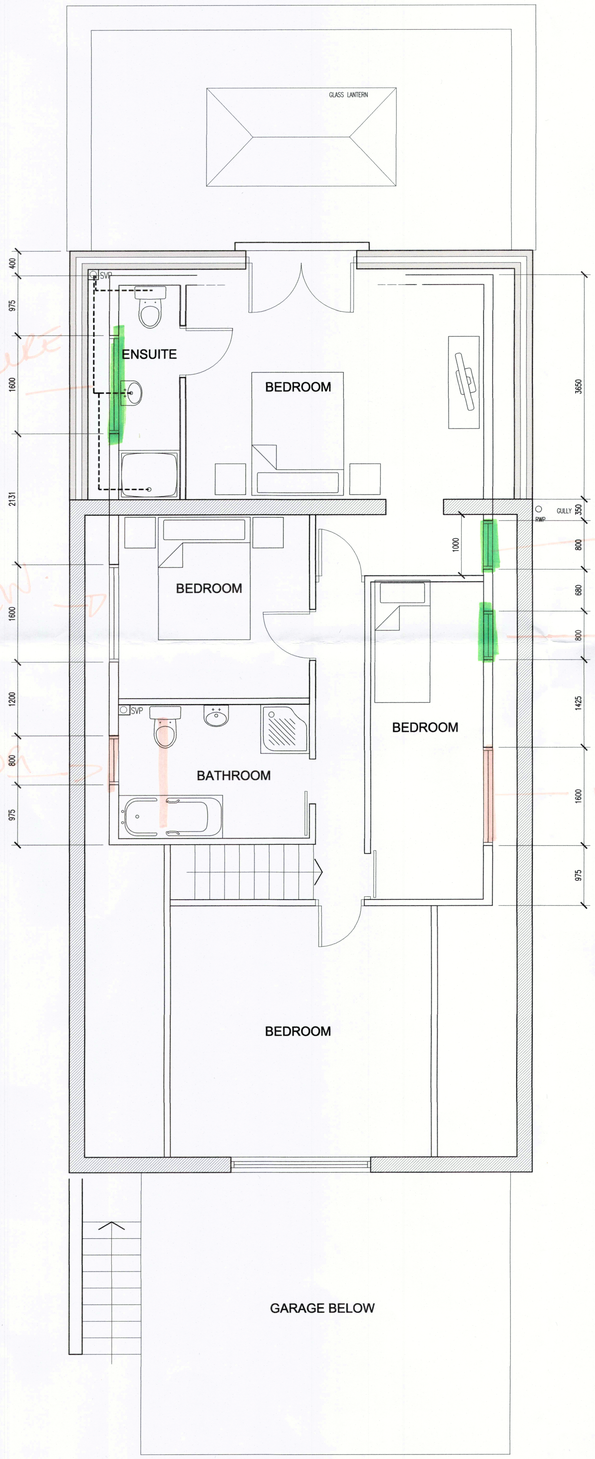

FIRST FLOOR

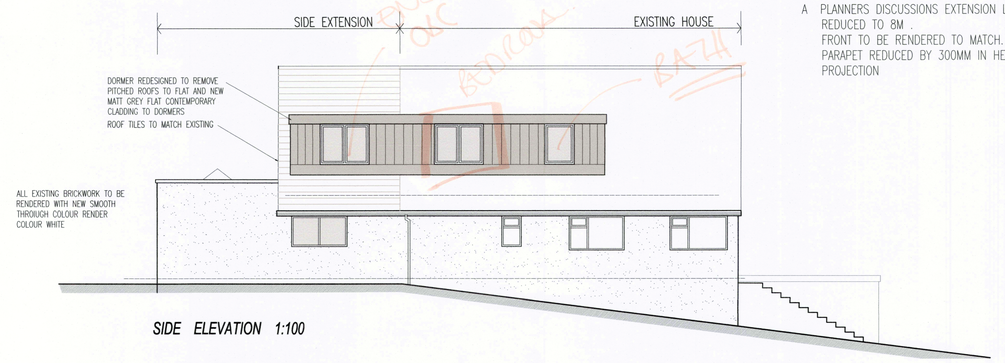

SIDE ELEVATION 1:100

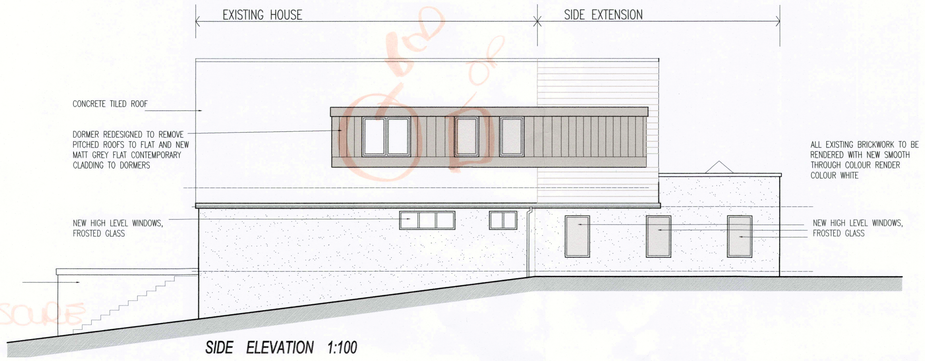

SIDE ELEVATION 1:100

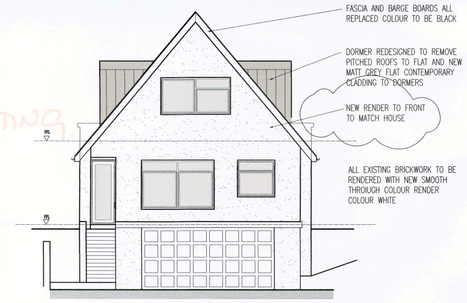

FRONT ELEVATION 1:100

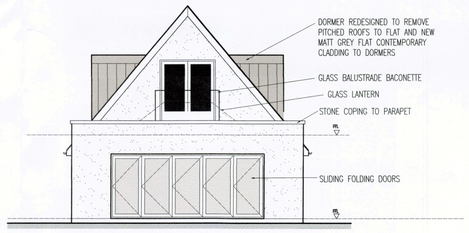

REAR ELEVATION 1:100

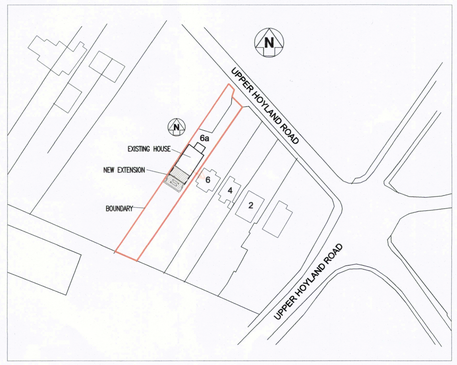

LOCATION PLAN 1:1250

PETER AND KATHERINE GRAVES	Client
6A UPPER HOYLAND ROAD, BARNSLEY	Job
PROPOSED REAR EXTENSION	
PROPOSED PLANS , ELEVATIONS	
LOCATION PLAN ,	Title

DRAWN	CHECKED	DATE	SCALE	
		JAN 18	A3 ISSUE: 1:100	A1 ISSUE: 1:50

REVISION	DRAWING STATUS	DRAWING NUMBER
A		1000-02

© COPYRIGHT EXISTS ON THE DESIGNS AND INFORMATION SHOWN ON THIS DRAWING
The Contractor must verify all dimensions on site before making shop drawings