

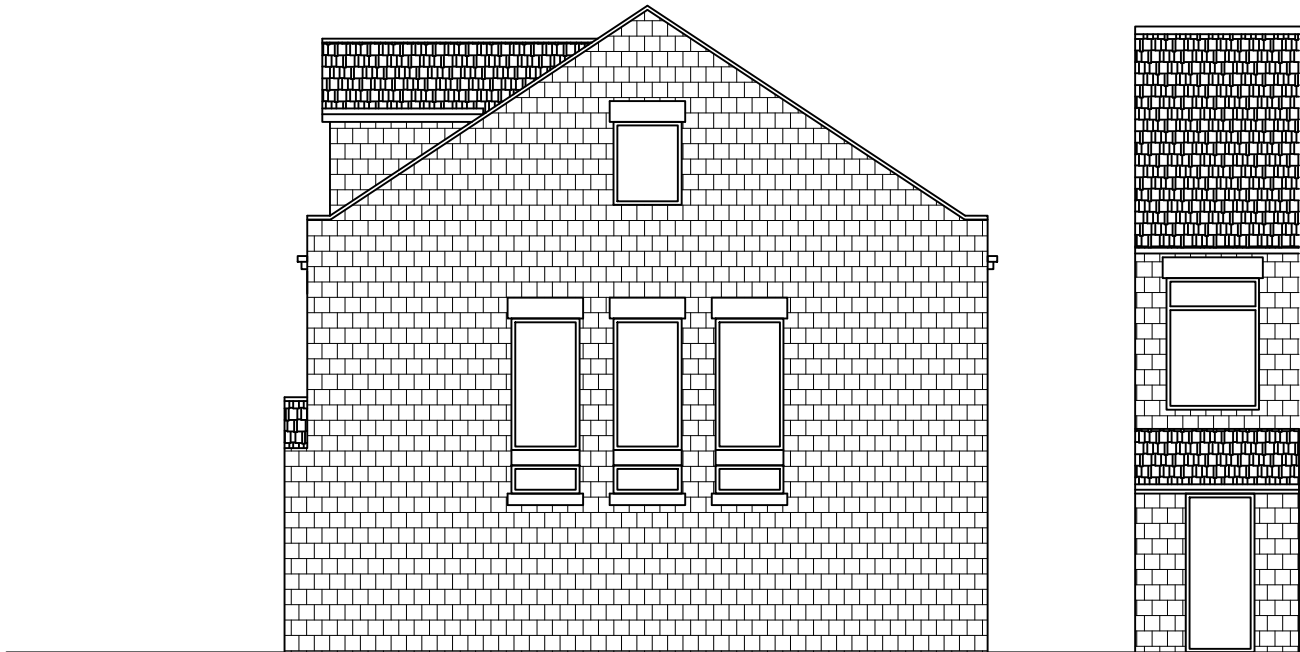


|             |         |
|-------------|---------|
| Drawing No. | Rev No. |
| MMR001 -008 |         |

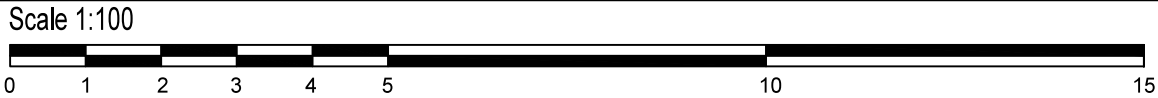

PROPOSED STREET SCENE  
SCALE 1:100 AT A3

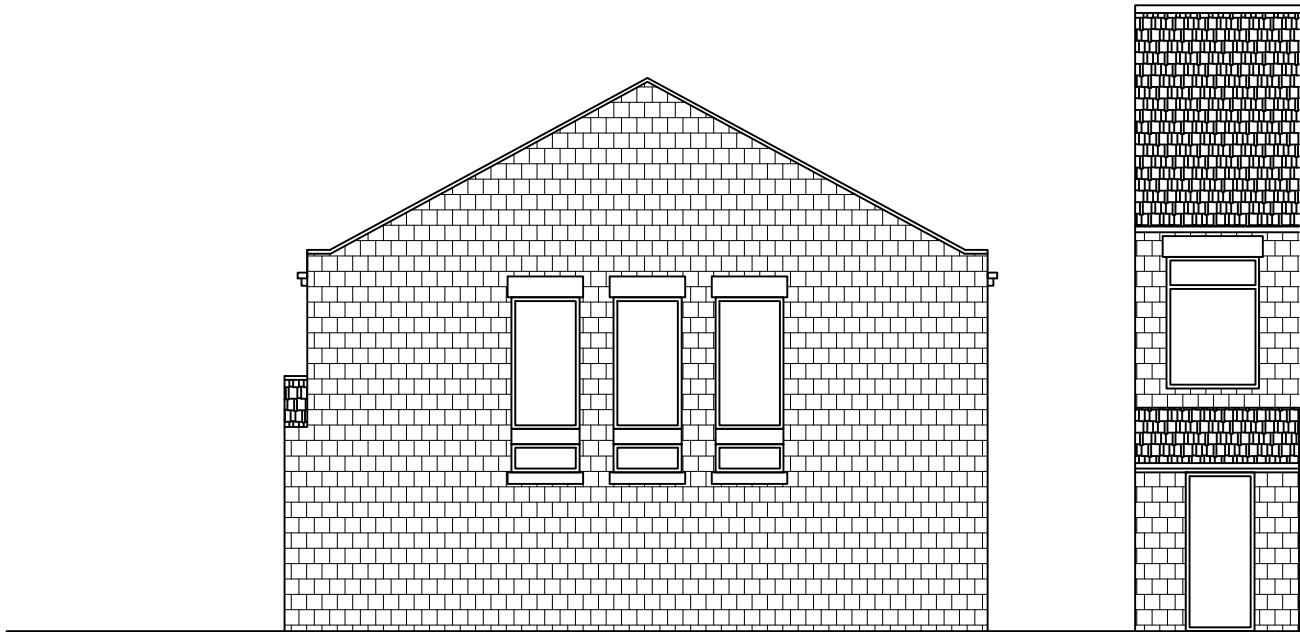

EXISTING STREET SCENE  
SCALE 1:100 AT A3

DO NOT SCALE: Contractor to check all dimensions and report any omissions or errors

NOTES

| Rev | Description | By | Chk | App | Date |
|-----|-------------|----|-----|-----|------|
|-----|-------------|----|-----|-----|------|

JRB DESIGNS Ltd  
1 Saville Road  
Cudworth  
Barnsley  
S72 8LT  
Tel: 01226 383542  
Fax: 01226 380078  
Mob: 07970 541192  
Email: john@jrbdesigns.co.uk

This drawing is copyright. © jrbdesigns Ltd.

Client  
**MRS. M RICHARDSON**

Drawing Title  
**STREET SCENE**

Address  
**21 CHAPEL LANE  
CARLTON  
BARNSELEY  
S71 3LE**

Project Title:  
**PROPOSED RAISING OF THE  
ROOF TO MAKE A LOFT SPACE**

Purpose of Issue:  
**PLANNING**

Drawing Status  
**FIRST ISSUE**

|                              |                           |                                   |
|------------------------------|---------------------------|-----------------------------------|
| Scale at A3<br>AS SHOWN      | Drawn By<br>JRB           | Date<br>30/01/2023                |
| Checked By                   | Date<br>30/01/2023        | Approved By<br>Date<br>30/01/2023 |
| Project No.<br><b>MMR001</b> | Drawing No.<br><b>008</b> | Revision<br><b>-</b>              |

APPROVAL ☒ INFORMATION ☐ TENDER ☐ CONTRACT ☐ CONSTRUCTION ☐