




SECTION A-A - PROPOSED
SCALE / 1:150

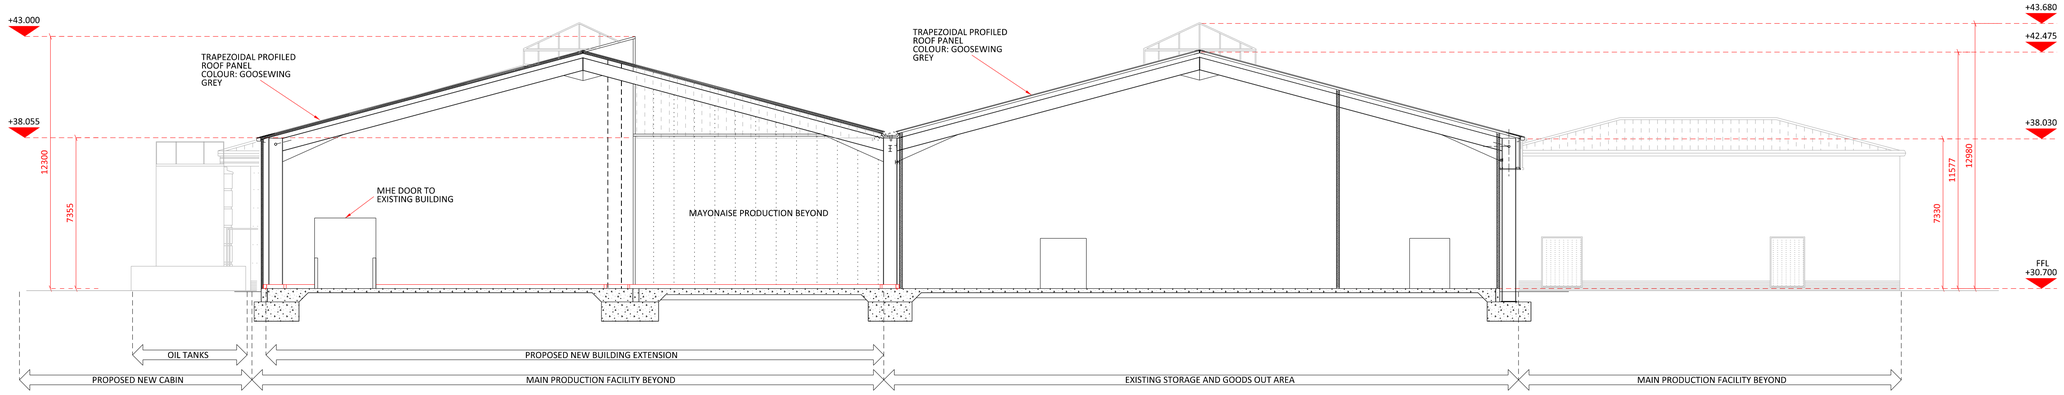

SECTION B-B - PROPOSED
SCALE / 1:150

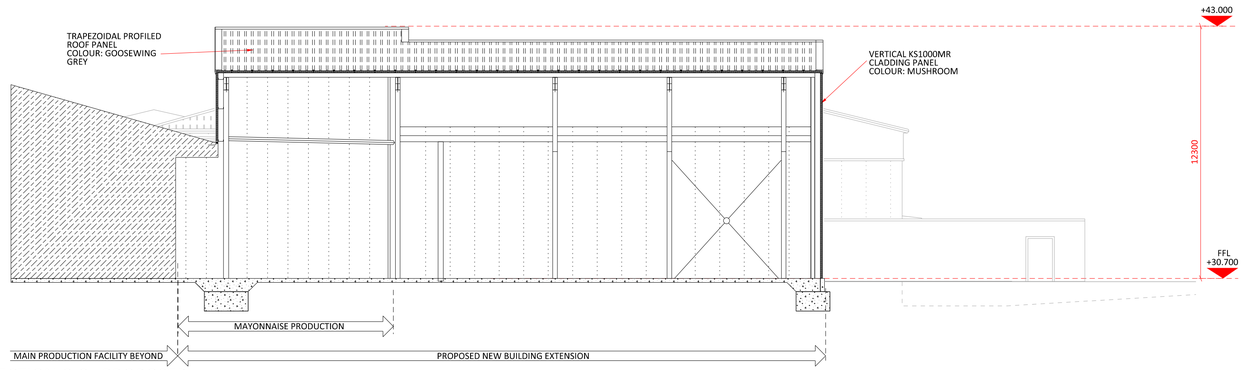

SECTION C-C - PROPOSED
SCALE / 1:150

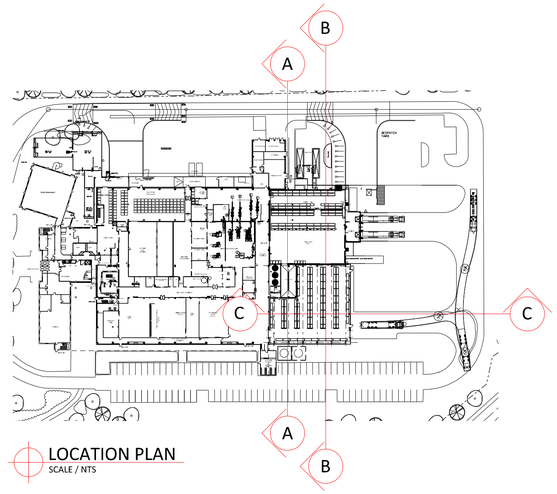

LOCATION PLAN
SCALE / NTS

0 1 2 3 4 5 10 15 20 25

Do not scale this drawing
ashton smith to be notified of discrepancies in figured dimensions
Contractors must check all dimensions from site
This drawing is copyright and is for use on this site only
This drawing is to be used solely for information as entitled
For other information refer to the latest revision of any cross referenced drawing

LOCATION PLAN

NOTES

REV	DATE	DESCRIPTION	DRAWN BY	CHECKED BY

REVISIONS

PROJECT TITLE
WATERSIDE EXTENSION

DRAWING TITLE
PROPOSED SECTIONS

DRAWING NO.	REVISION	DATE	DRAWN BY
P06	--	NOV 13	MC
SCALE	SHEET	STATUS	CHECKED BY
1:150	A1	PLANNING	PC

Ashton Smith, Belvedere House, 2 Victoria Avenue, Harrogate, North Yorkshire, HG1 1EL
Tel: 01423 522882 Fax: 01423 565104
www.ashtonsmith.co.uk

CLIENT
Fresh - Pak
Chilled Foods

ashtonsmith
beyond design

JOB NO. 13119