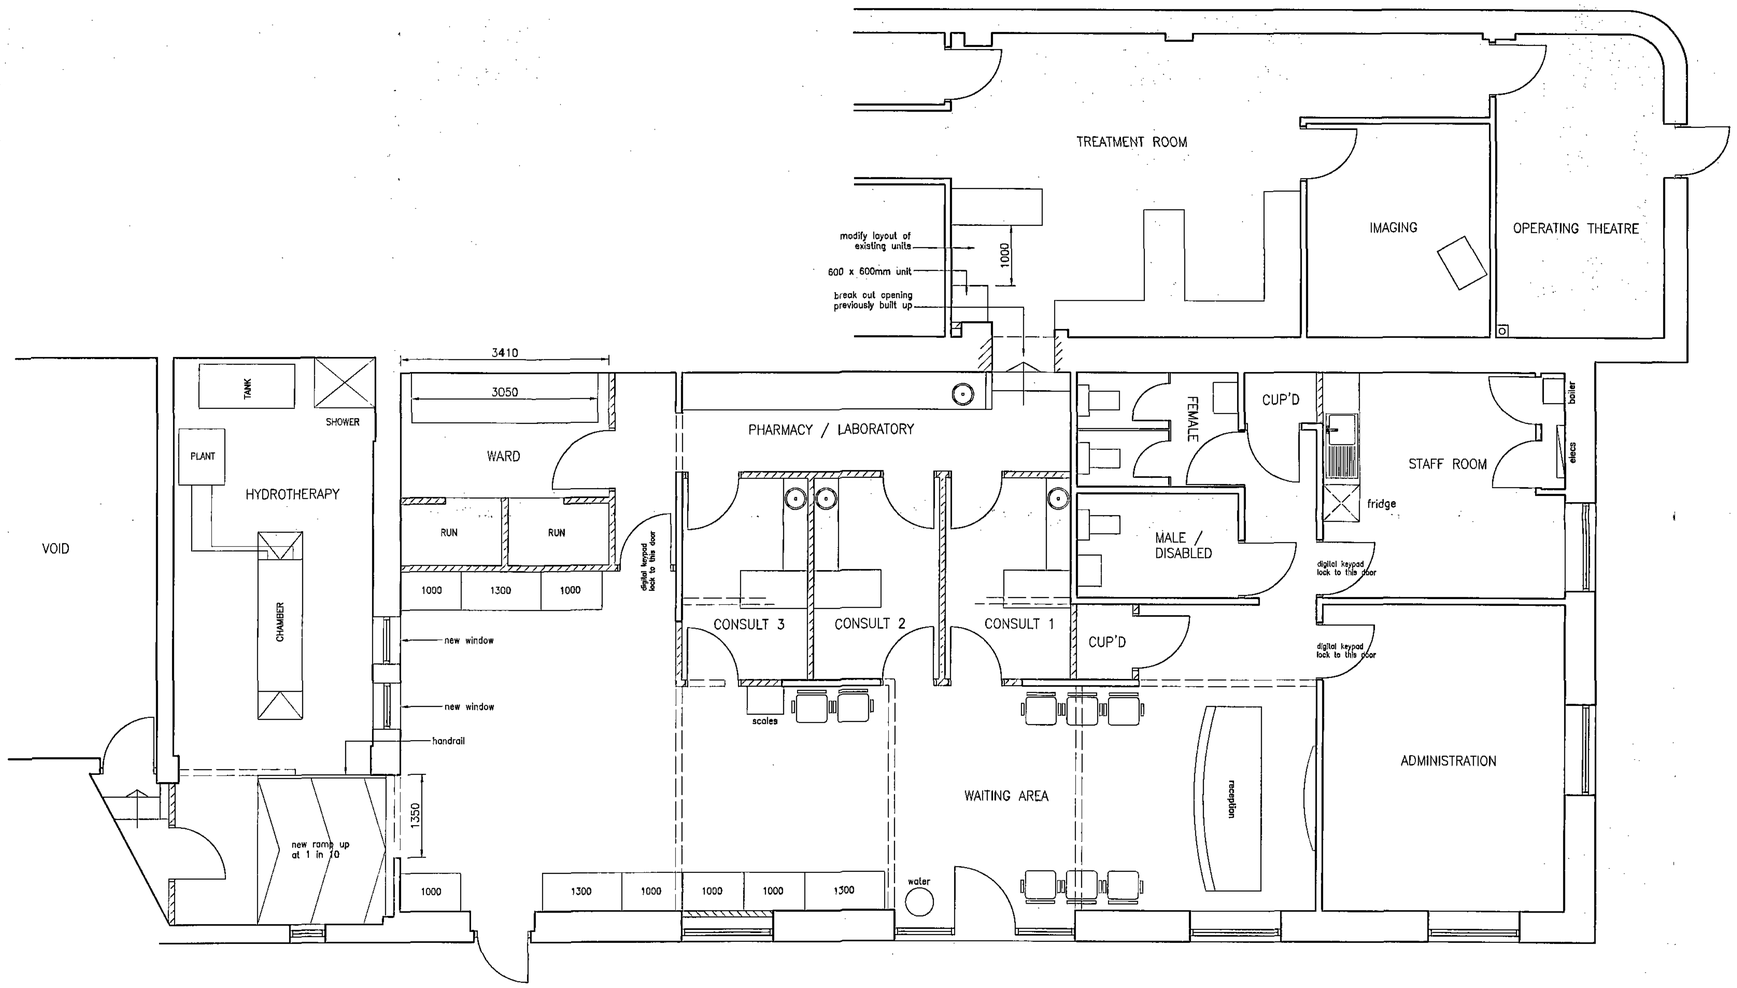


Notes:

All dimensions must be checked on site and not scaled from this drawing.

Mk	Revision	Date
B	Dimensions of dog ward added	08.04.10
A	Hydrotherapy rearranged & shower added Additional unit to Treatment Room	26.03.10

Kingsway Design

Suite A, Team Valley Business Centre,
Earlsway, Team Valley,
Gateshead. NE11 0QH

Tel. 0191 491 0288
Fax 0191 482 4130

Client
Vets 4 Pets Ltd.

Job Title
161, Wilthorpe Road,
Barnsley. S75 1JQ

RECEIVED
15 APR 2010
CORPORATE MAIL ROOM

Drawing Title
Plan as Proposed.


Scale @ A1
1 / 50

Date
March, 2010.

Drawn by
M S

Drawing No.
0556 / 02

Revision
B

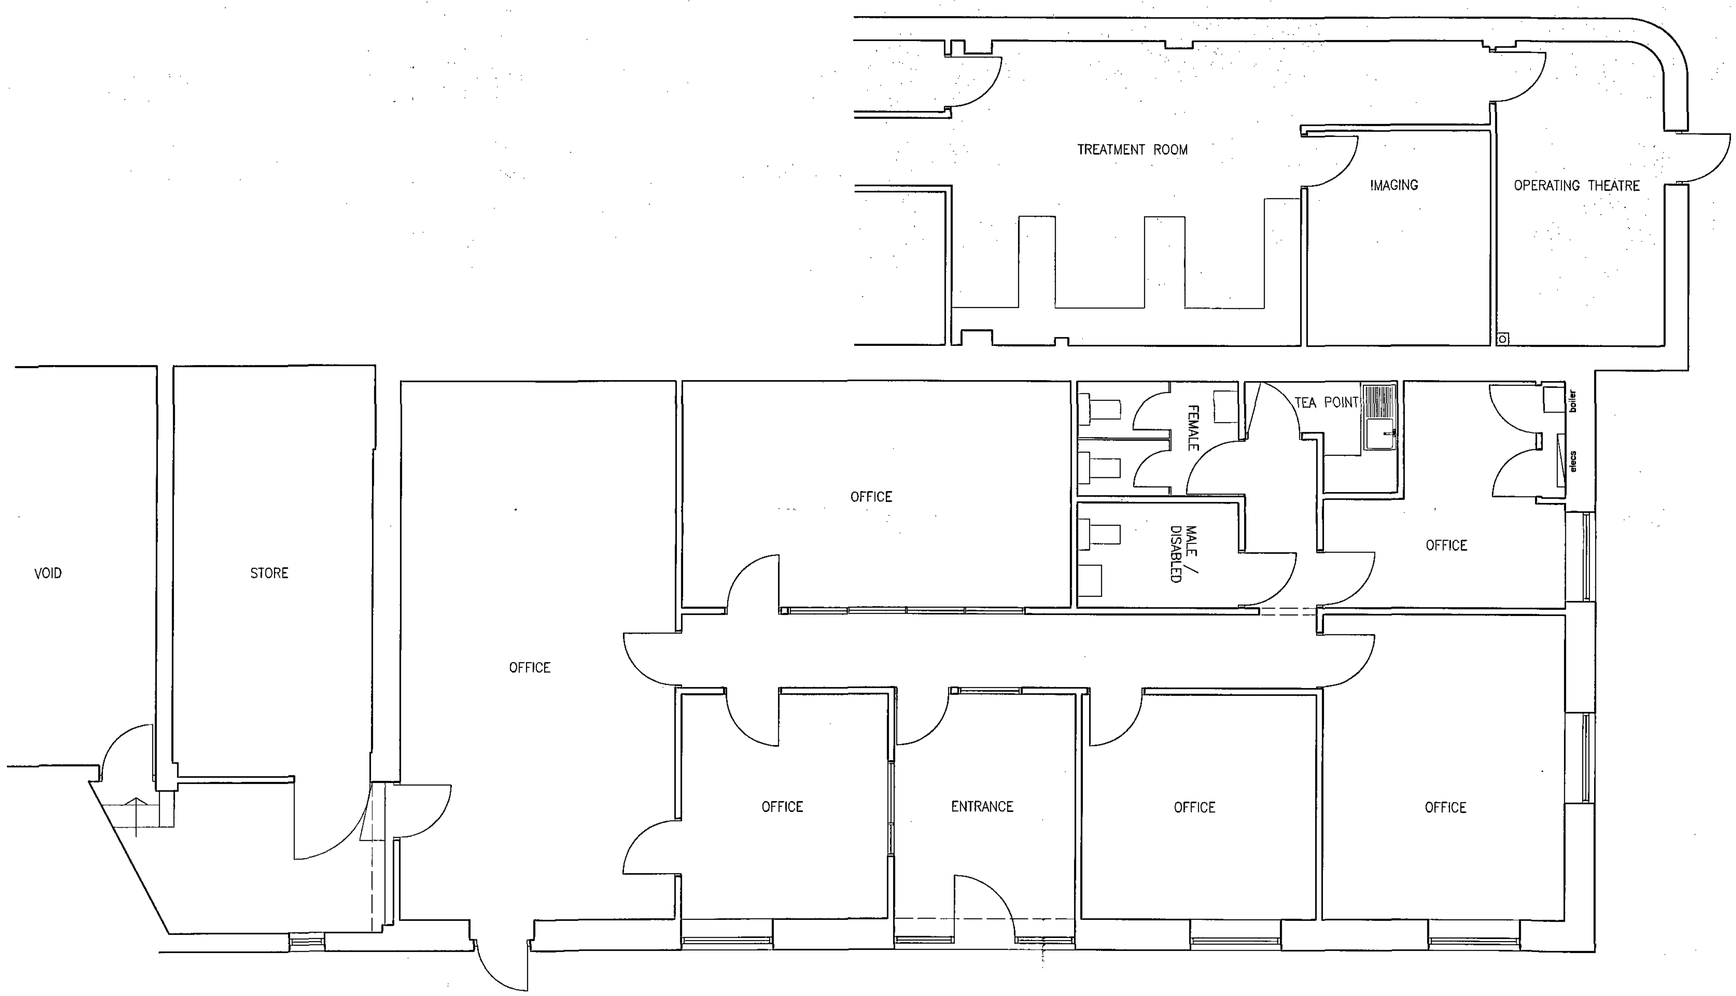

RECEIVED
1 9 MAR 2010
CORPORATE MAIL ROOM

Notes:

All dimensions must be checked on site and not scaled from this drawing.

Mk	Revision	Date

Kingsway Design

Suite A, Team Valley Business Centre,
Earlsway, Team Valley,
Gateshead. NE11 0QH

Tel. 0191 491 0288
Fax 0191 482 4130

Client

Vets 4 Pets Ltd.

Job Title

161, Wilthorpe Road,
Barnsley. S75 1JQ

Drawing Title

Plan as Existing.

Scale @ A1

1 / 50

Date

March, 2010.

Drawn by

M S

Drawing No.

0556 / 01

Revision