


Revision		Date	Drawn	Checked
	First Issue		ACH	JH
A	Revised following email comments on the 13th Novemebry 2021	16/11/2021	ACH	
B	Revised following email comments	16/11/2021	ACH	

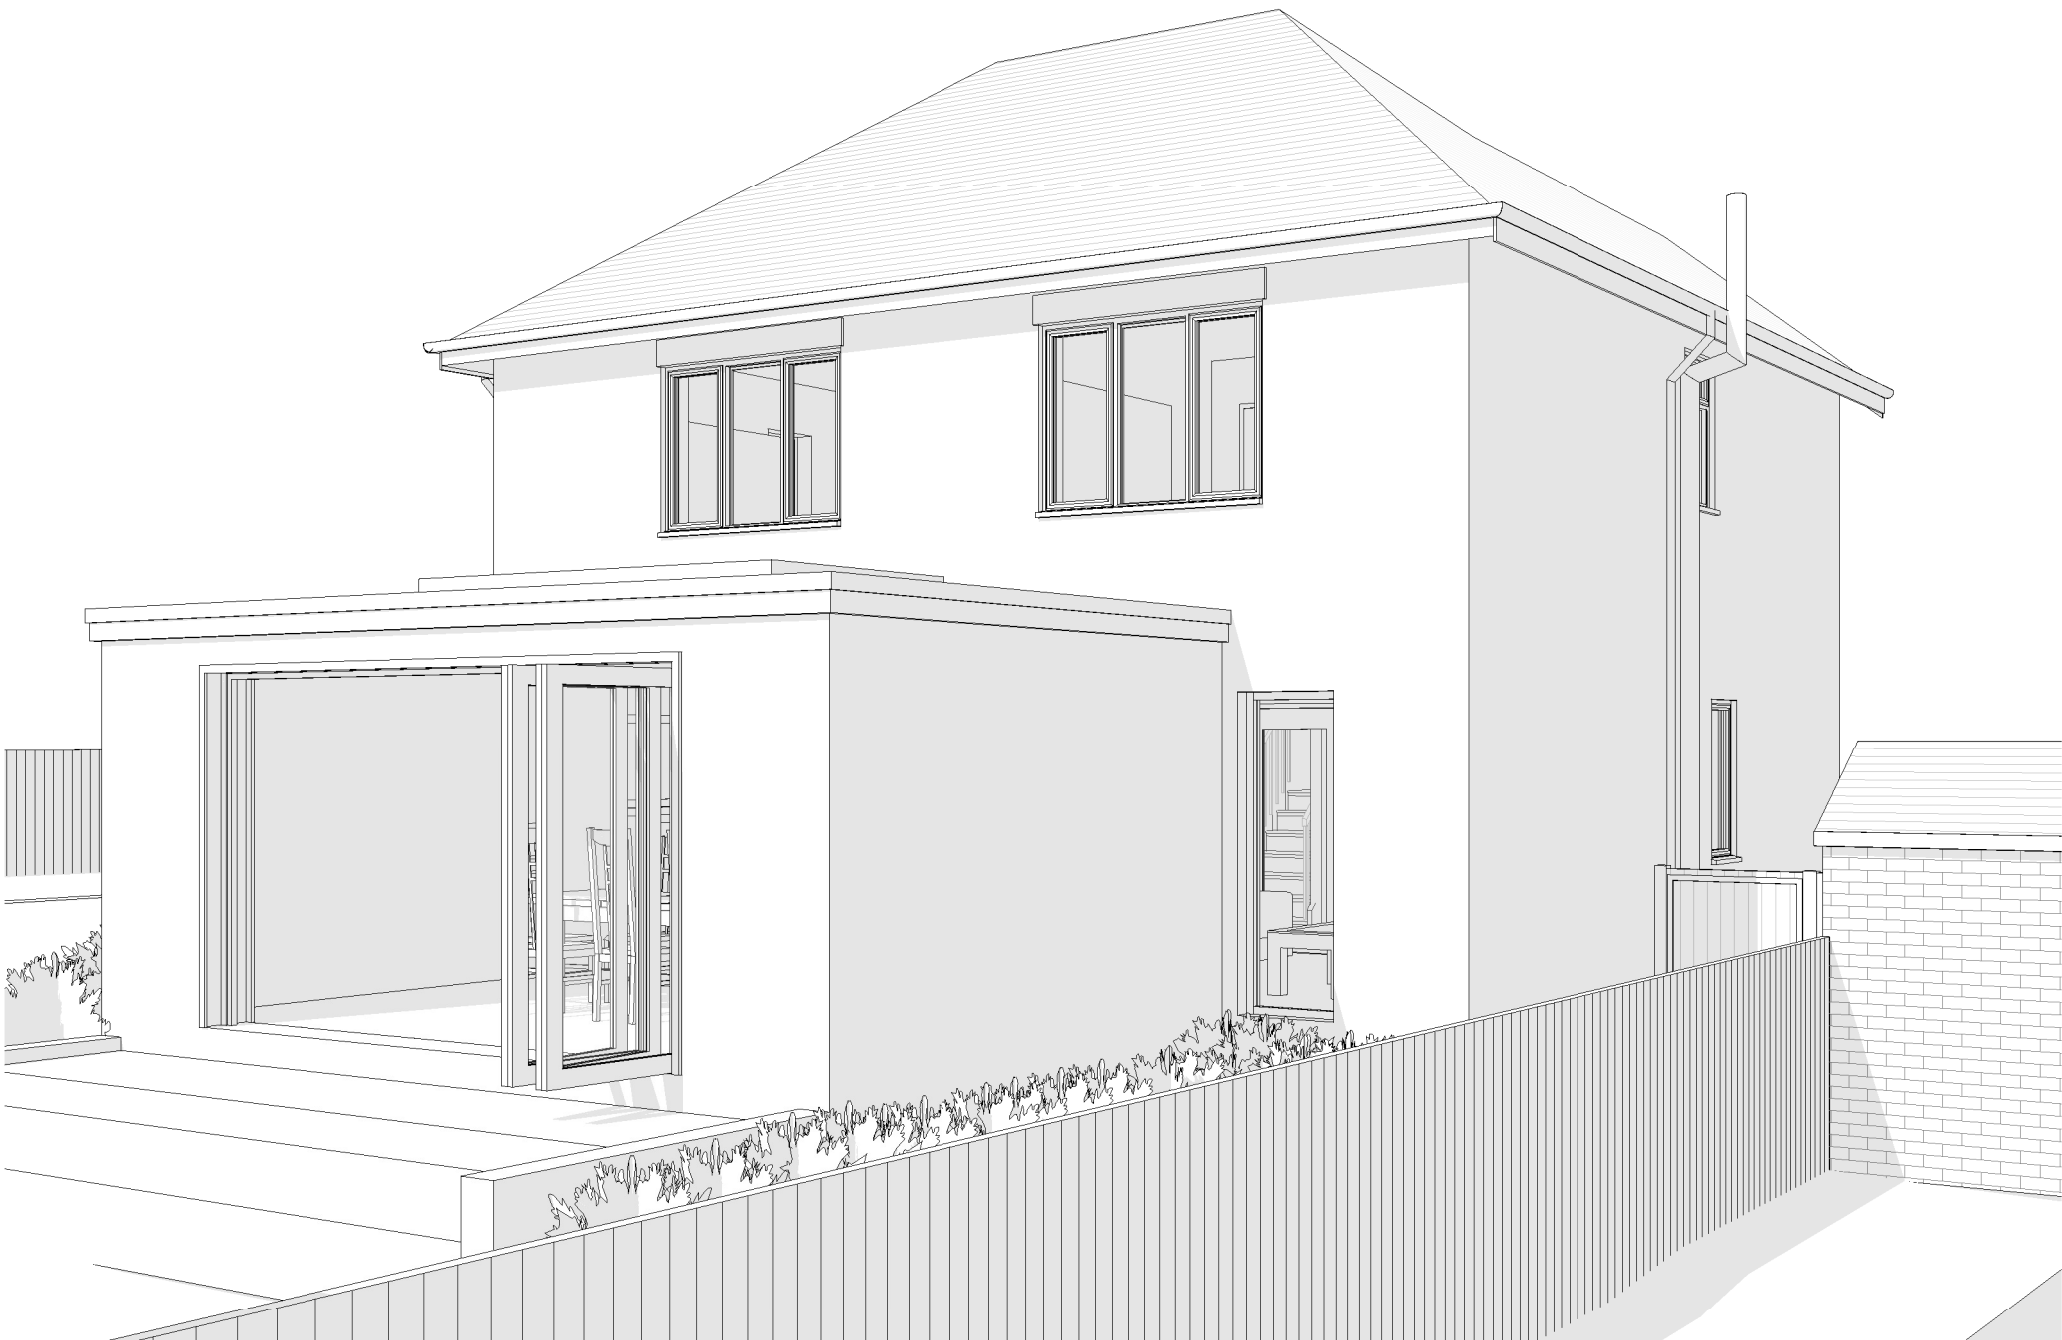

www.birchgrovearchitecture.com

amy.hirst@birchgrovearchitecture.com

	Drawn	Date	Scale	Revision
	ACH	13/11/2021	@ A1	B
Client	Jack Lycett			
Project	52 Kensington Road, S75 2SS			
Title	Concept 1 Perspectives			
Dwg No.	21_31 - 07			

© COPYRIGHT EXISTS ON THE DESIGNS AND INFORMATION SHOWN ON THIS DRAWING.

The Contractor must verify all dimensions on site before making shop drawings or commencing work of any kind. No dimensions to be scaled from this drawing. Architect to be notified of any discrepancies in dimensions immediately.