
se Mount

Existing Site Layout
1:200

NOTES
DO NOT SCALE FROM THIS DRAWING.
It is the Contractor's responsiblity to check all governing dimensions and verify all dimensions on site before commencing any work or making any shop drawings.
This drawing is to be read in conjunction with schedules of work, specifications, bills of quantities and other relevant information. Any discrepancies are to be reported to the Project Architect.
Work and materials are to be in accordance with the Building Regulations and to comply with the relevant British Standards.
This drawing is copyright of Mark Brotheron Ltd and should not be reproduced in whole or part without their written permission.

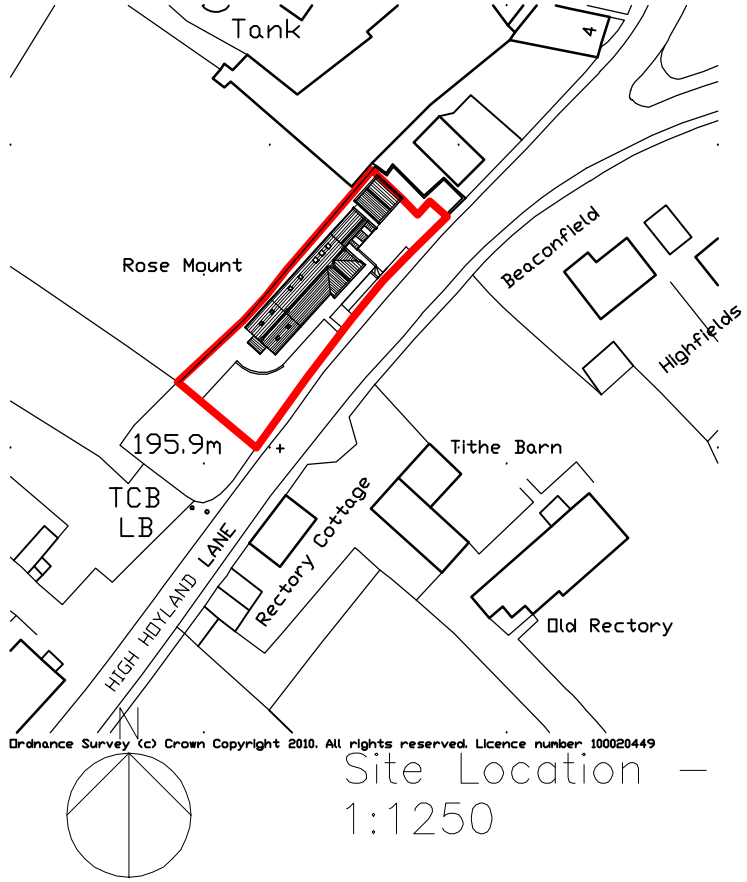

Site Location –
1:1250

Rev:	Date:	Notes:

Mark Brotherton Ltd
Chartered Architect
FOX COTTAGE-WHITLEY ROAD-WHITLEY
WF12 0LU
TEL/FAX: 01924 459231
email:mba@tinyworld.co.uk

Client: Mr & Mrs Bowser	
Project: Rosemount Cottage, High Hoyland, Extension & Alteration	
Drawing: Existing Site Layout & Location	
Date: November 2010	Scale: 1:1250, 1:200
Drawing No: 1013/100	Rev:

PDF created with pdfFactory trial version www.pdffactory.com