


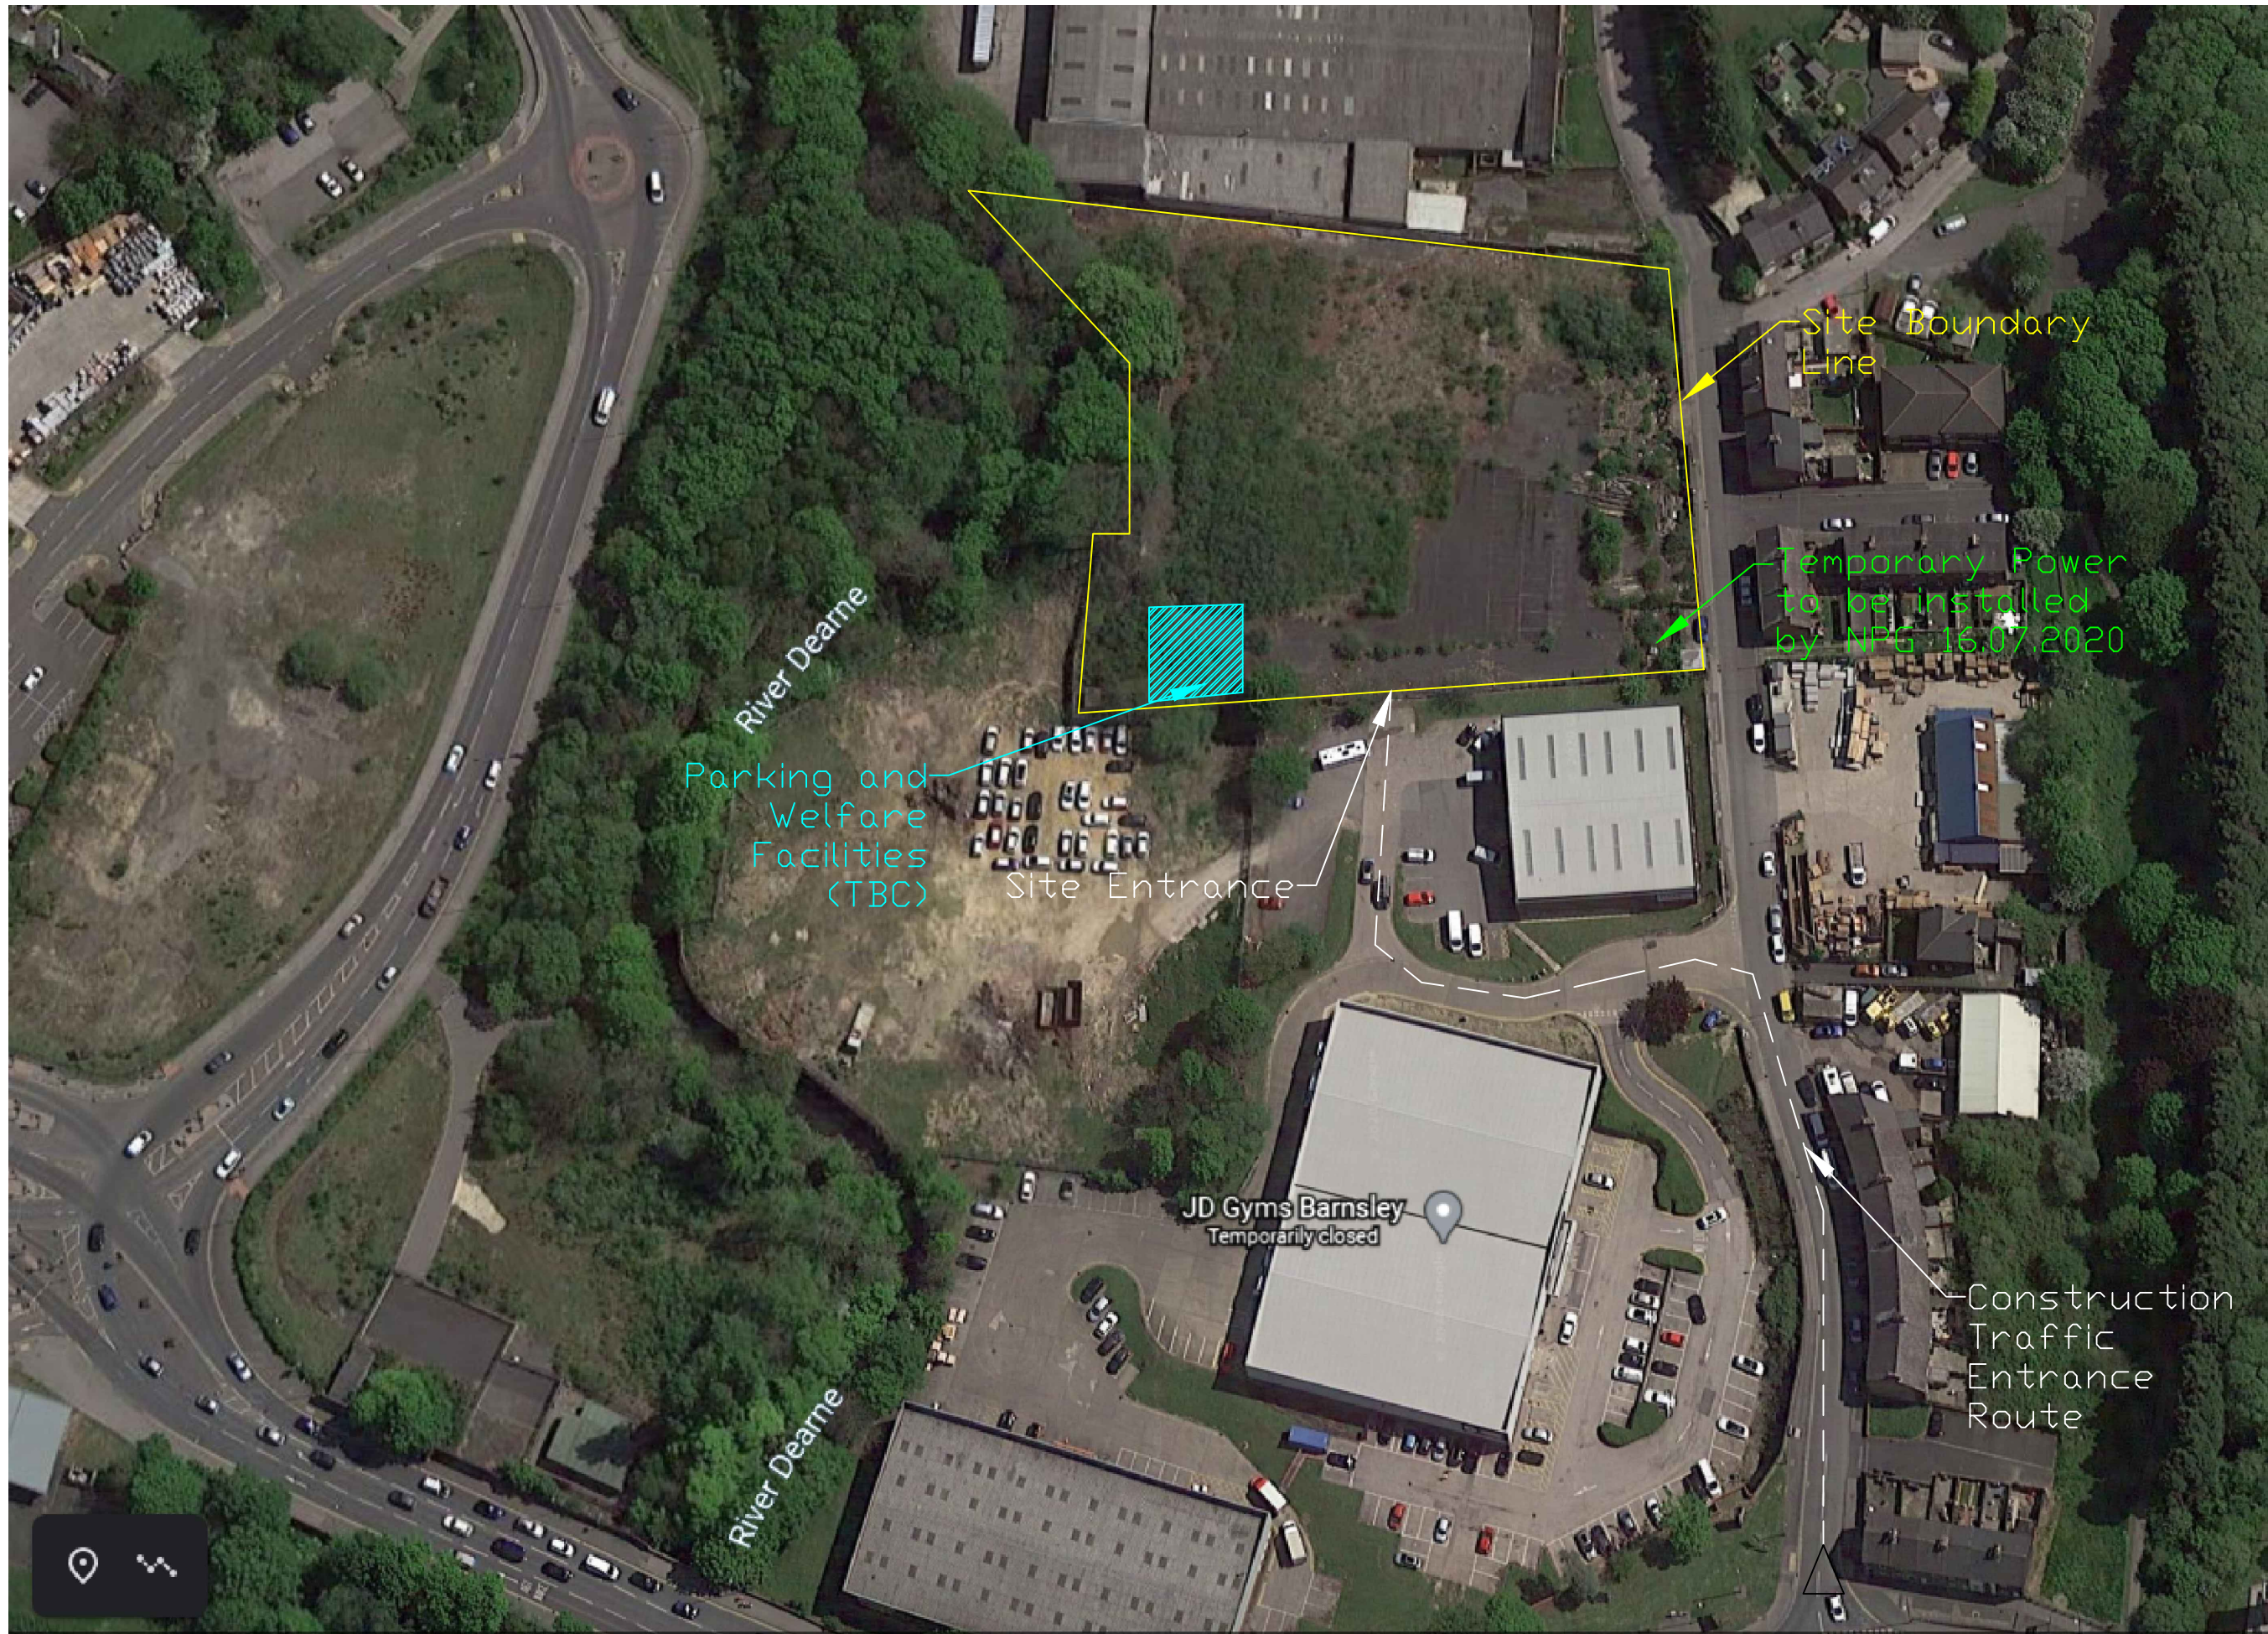

NOTES

THIS DRAWING IS COPYRIGHT

Revisions
MKM Barnsley
S71 1DL

Working Drawing

Site Set Up Plan



Scale: NTS	Date: 29.06.2020
Job No: MKM Barnsley	Dwg No: 001