
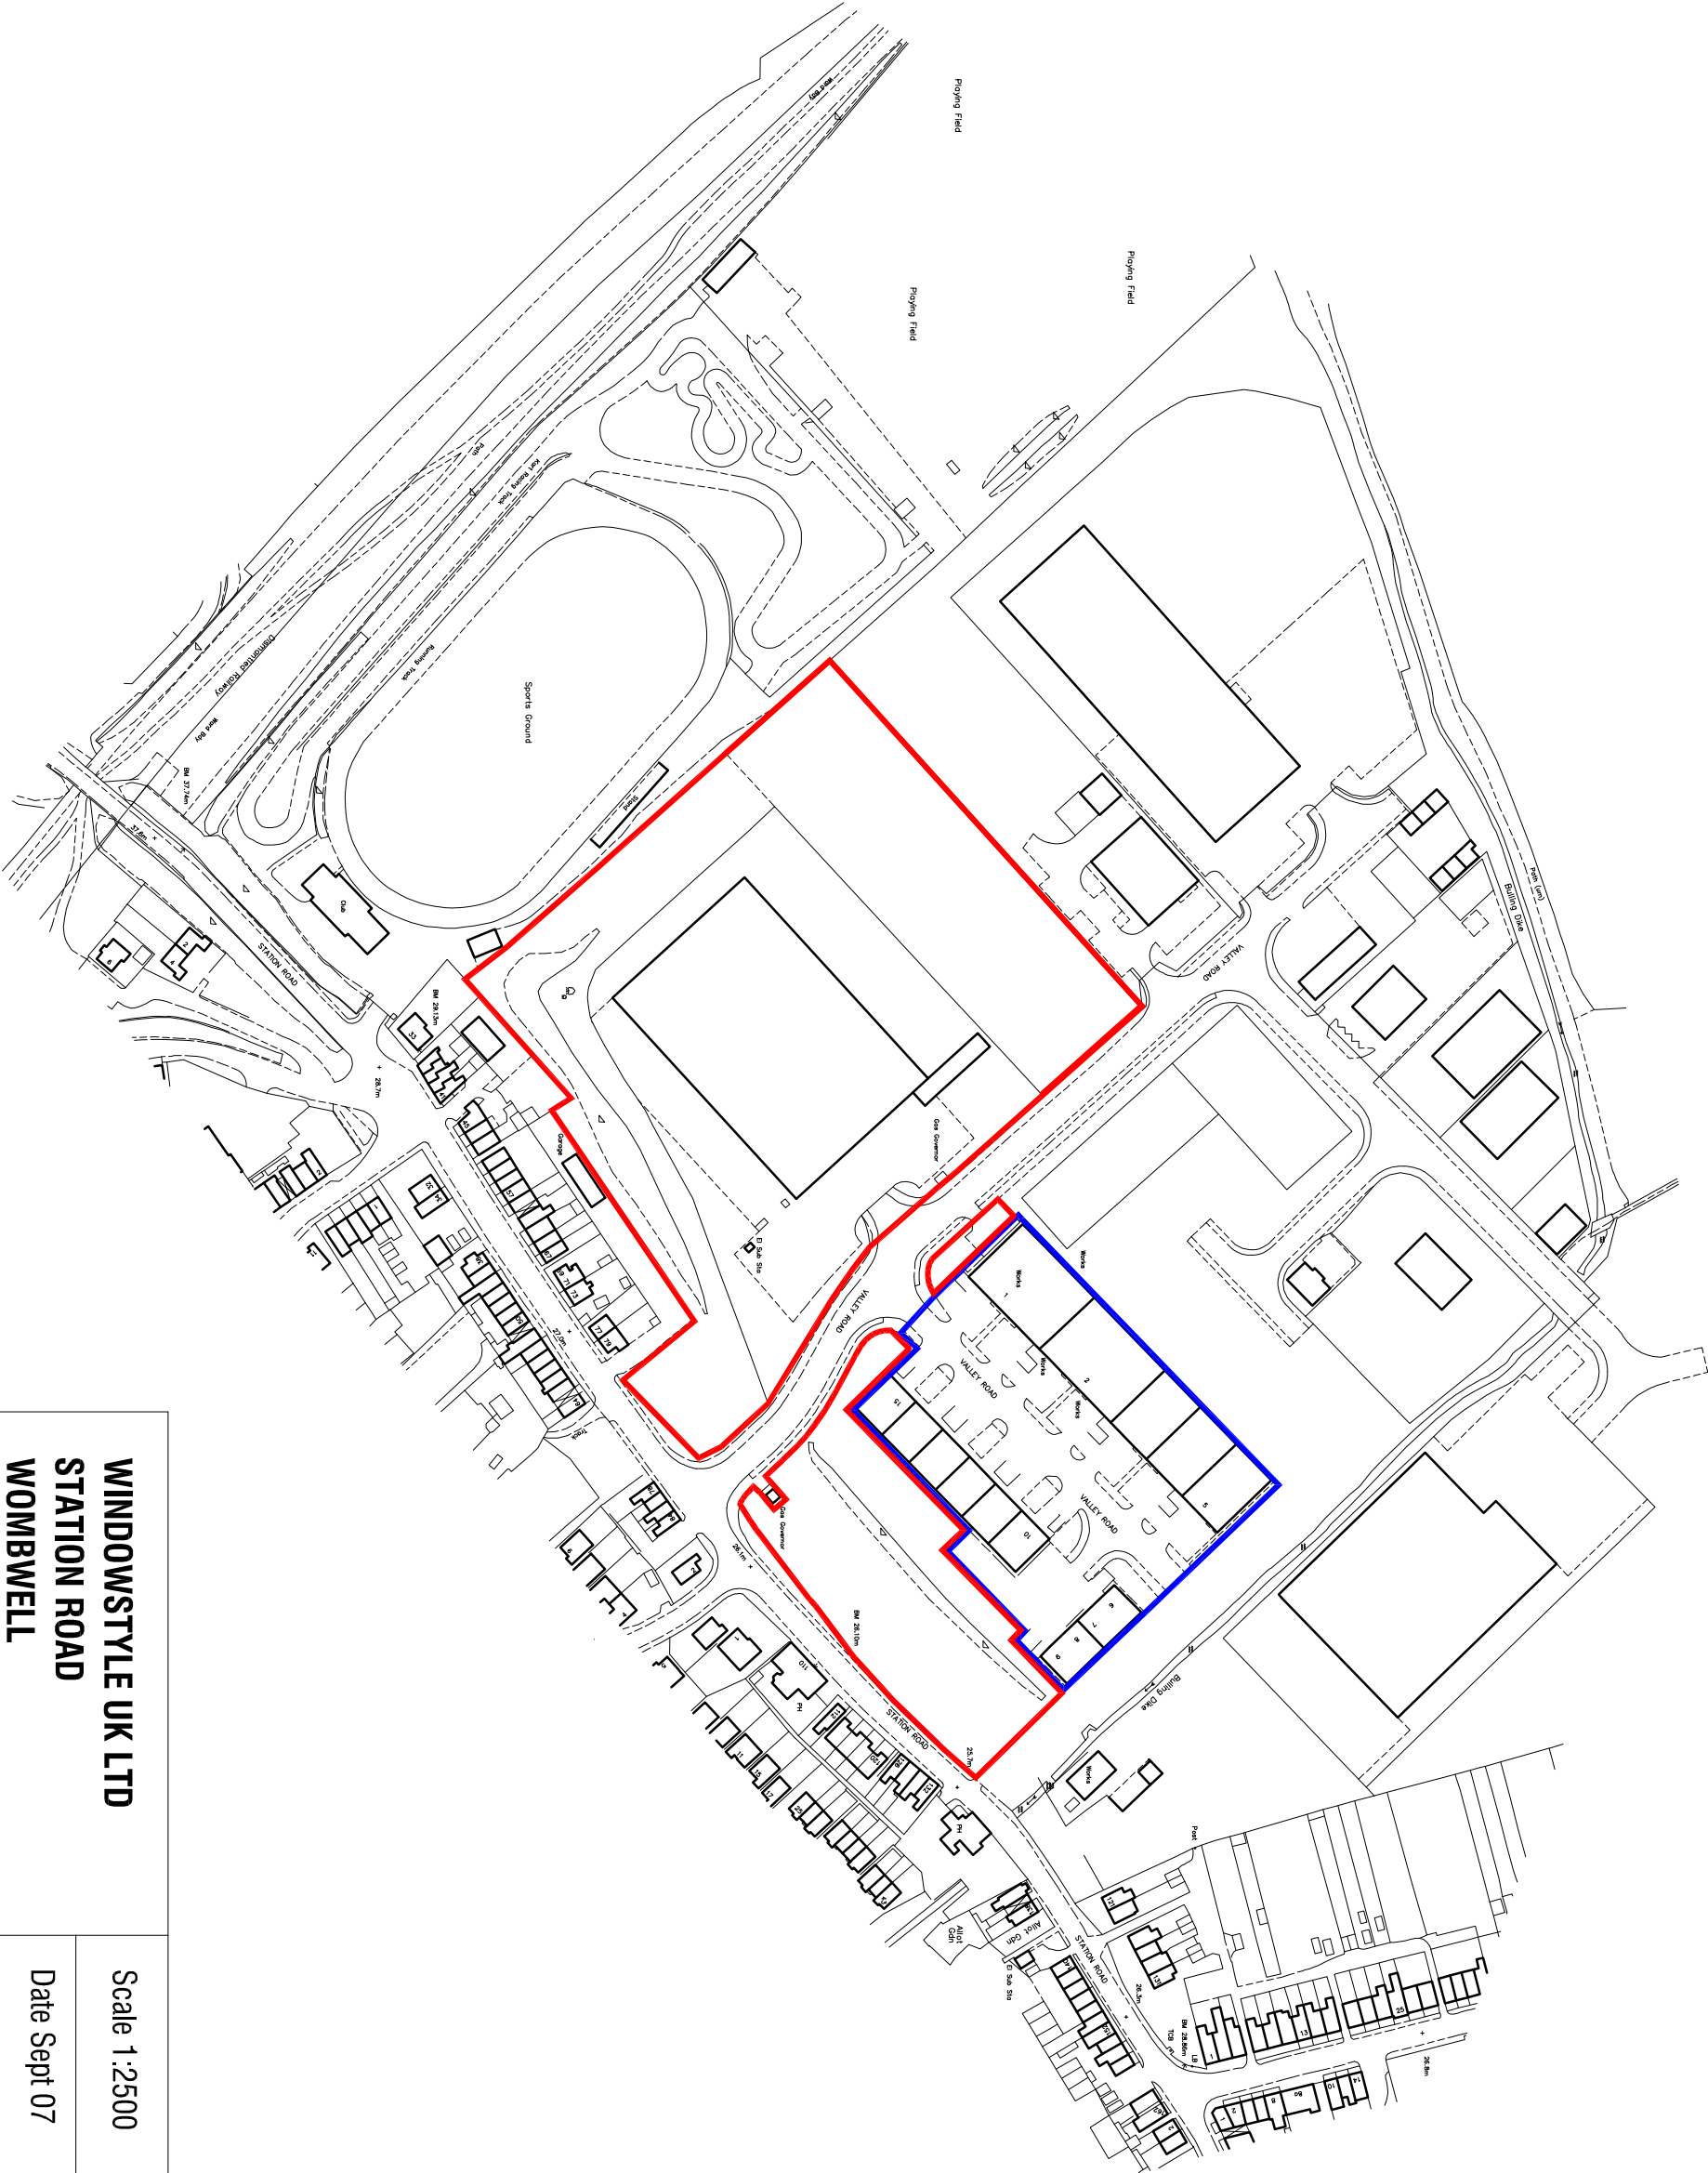
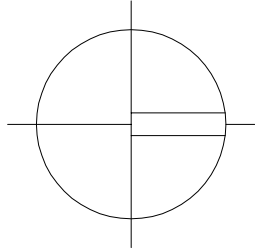


North

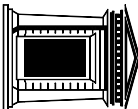

WINDOWSTYLE UK LTD STATION ROAD WOMBWELL		LOCATION PLAN 2	
Scale 1:2500		 Chris Carr Associates ARCHITECTS 6a Eastgate Barnsley S70 2EP Tel: 01226 286256 Fax: 01226 207304 Email: mail@cca-arch.co.uk	
Date Sept 07			
Ref 21.75			
Drwg No OS2 rev A			