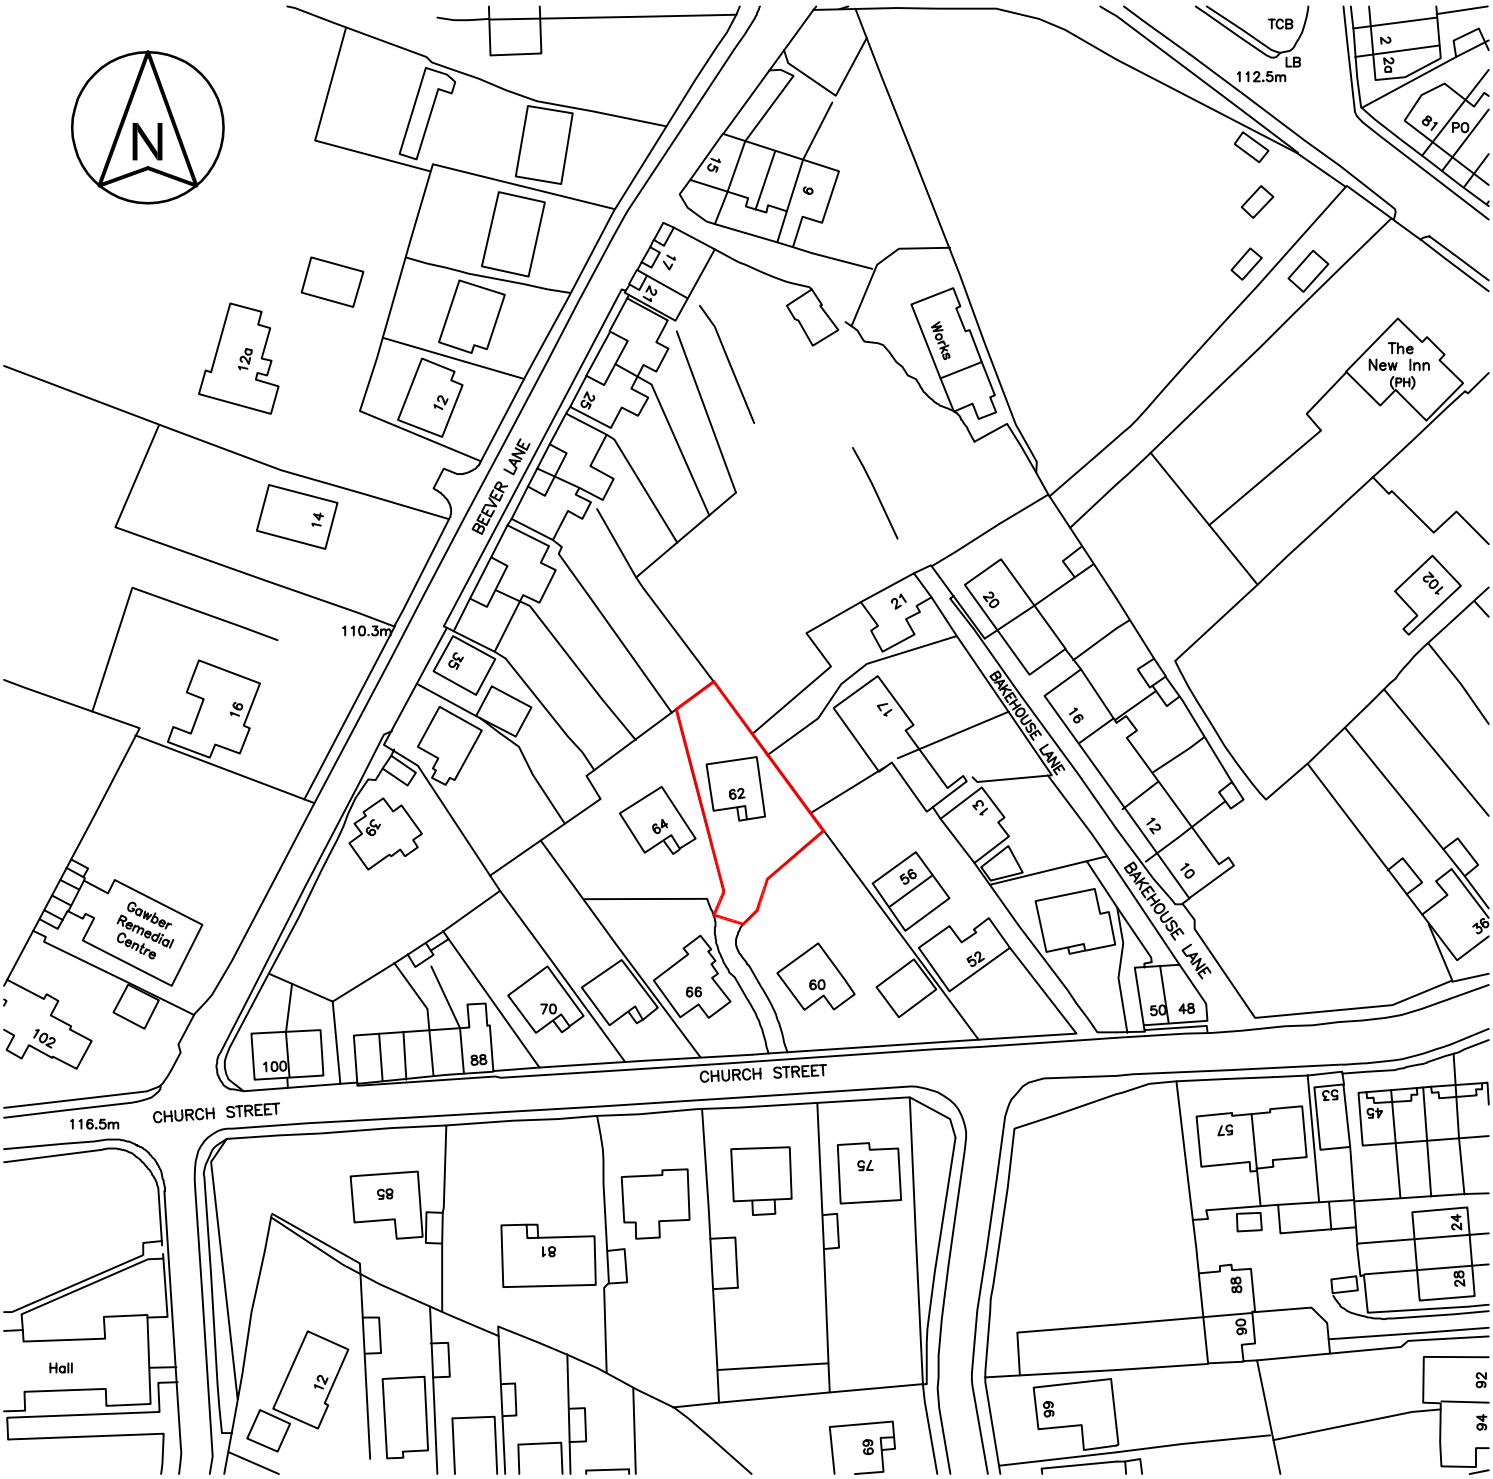


Crown Copyright. All rights reserved. Licence Number 100020449

Note to contractor
Check all dimensions prior to commencing works or ordering any materials

Note to Client : These works will be subject to CDM Legislation

CHARTERED
NEIL BOWEN
R.I.B.A.
ARCHITECTS

Unit 2, The Office Campus, Paragon Business Park, Red Hall Court, Wakefield, WF1 2UY

01924 380873

Project
Proposed Garage and Games Room at 62 Church Street Gawber for Mr D Firth

Drawing
Ordnance Survey Plan

Date 11/05/2017

Drg No

A4

F	
1991	Scale
R	1:1250
OS	