




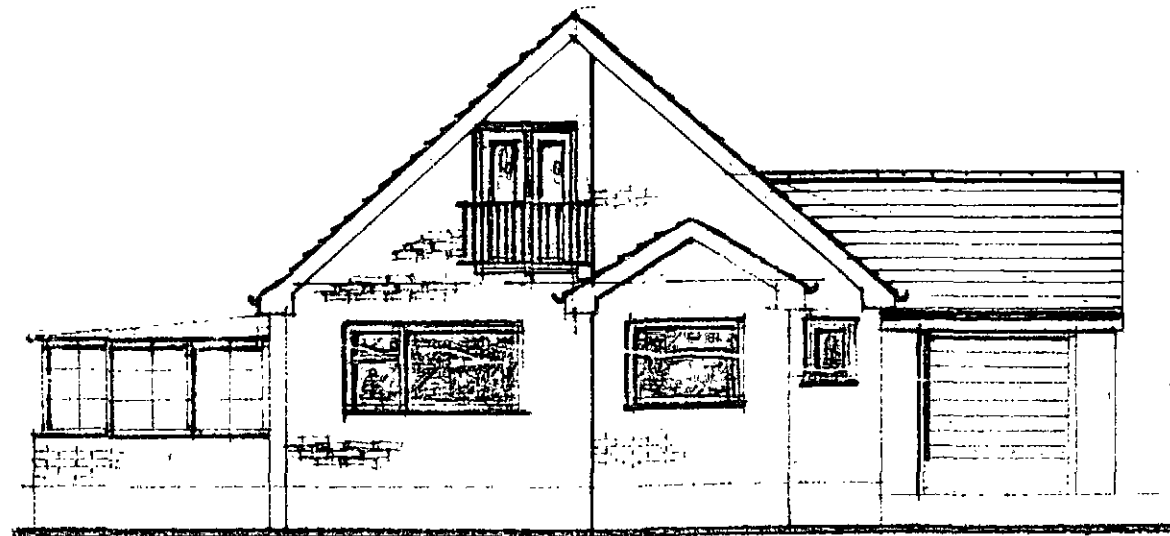


Proposed Front Elevation

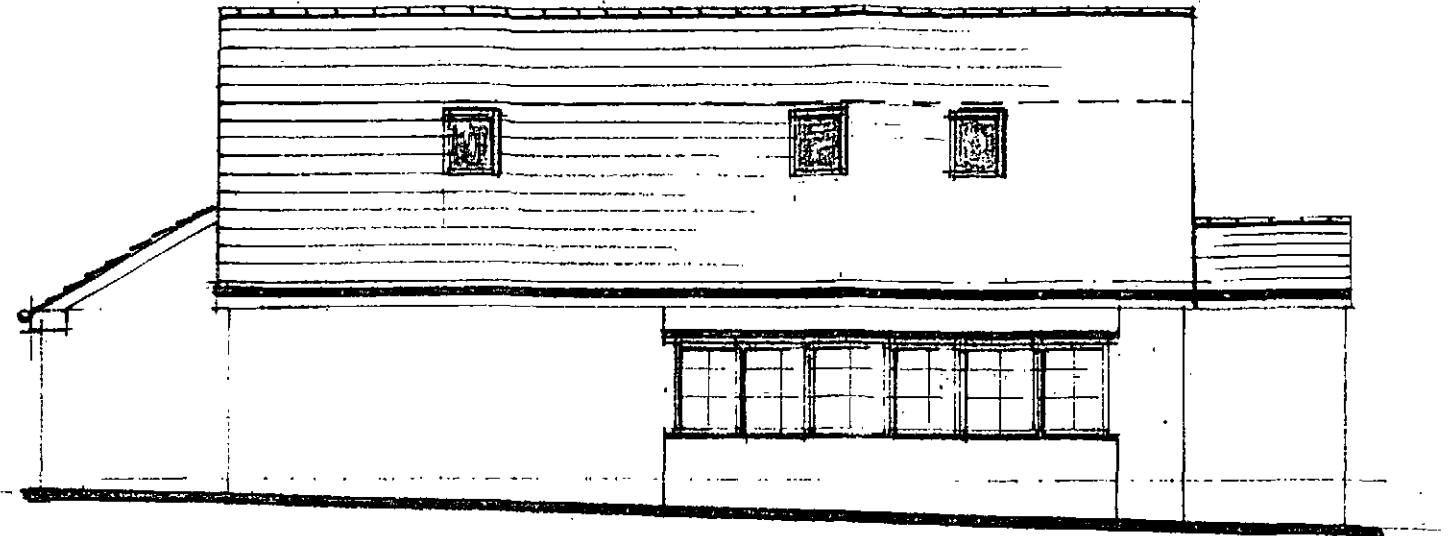


Proposed Side Elevation On 1

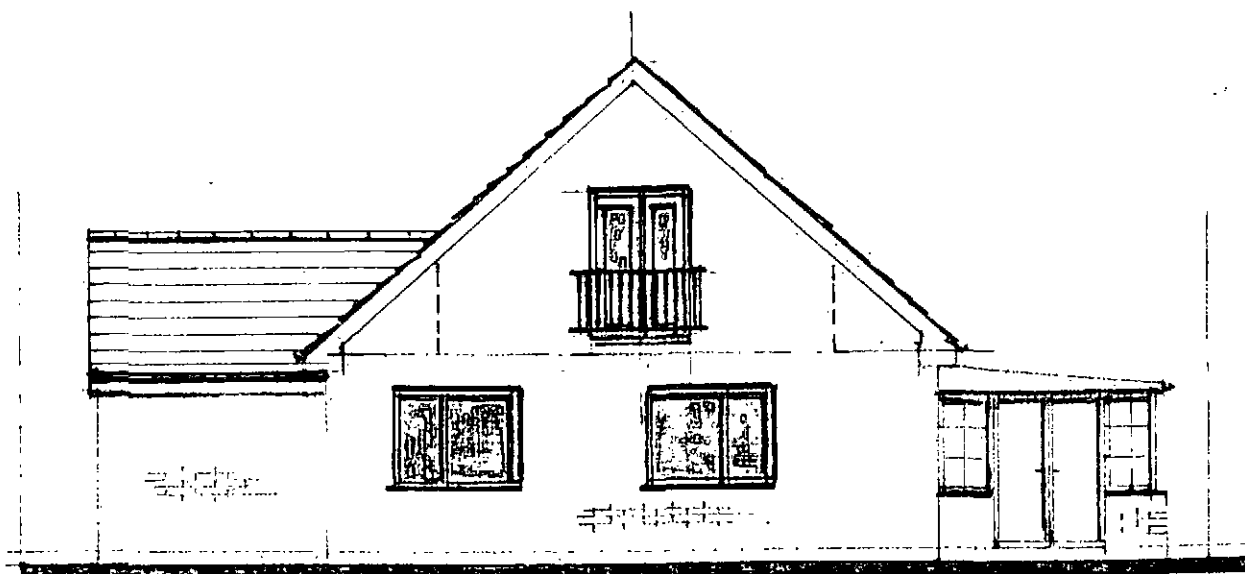


Proposed Rear Elevation

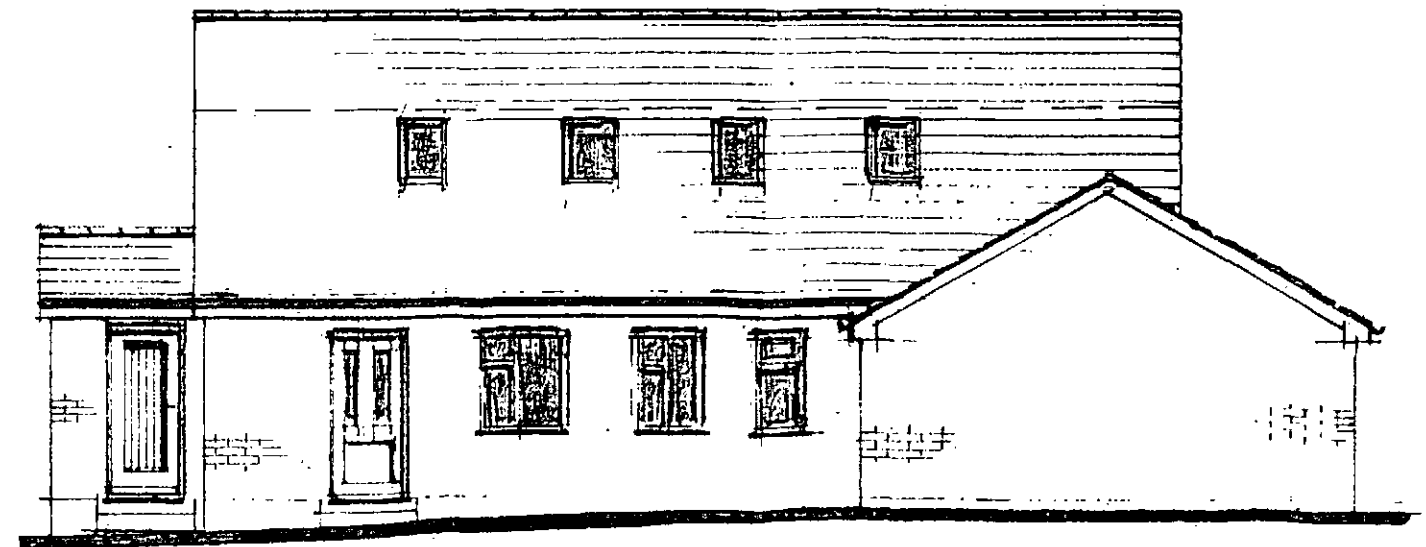


Proposed Side Elevation On 2

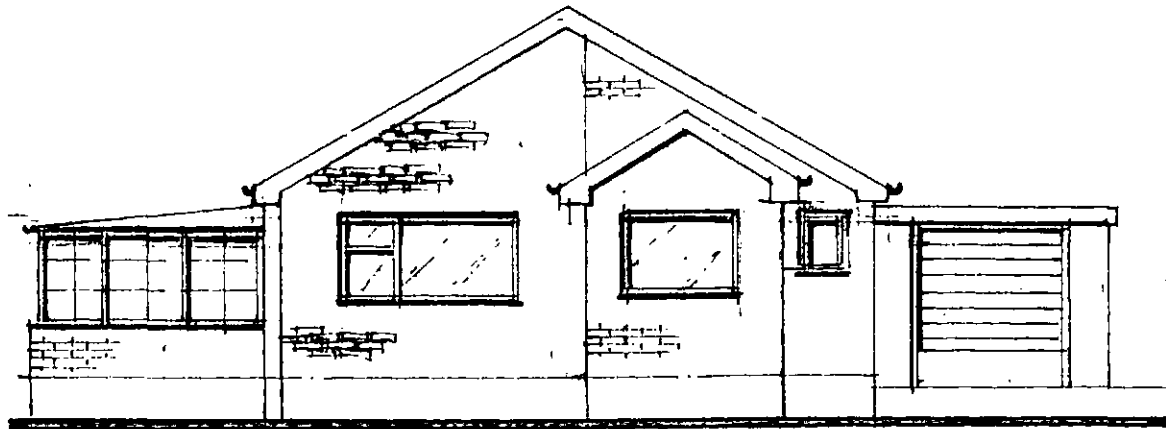


Existing Front Elevation

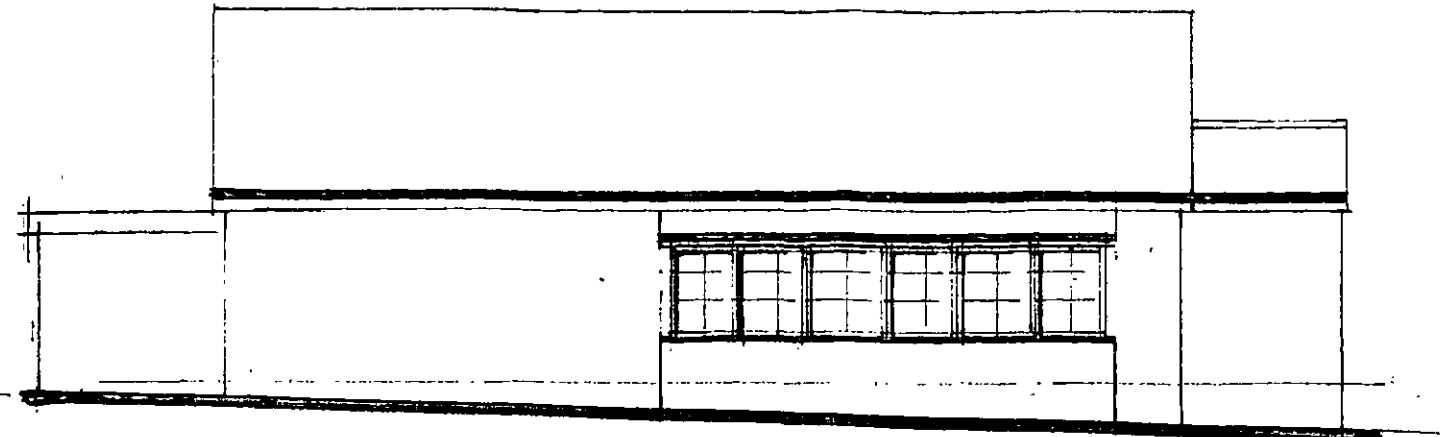

Existing Side Elevation On 1

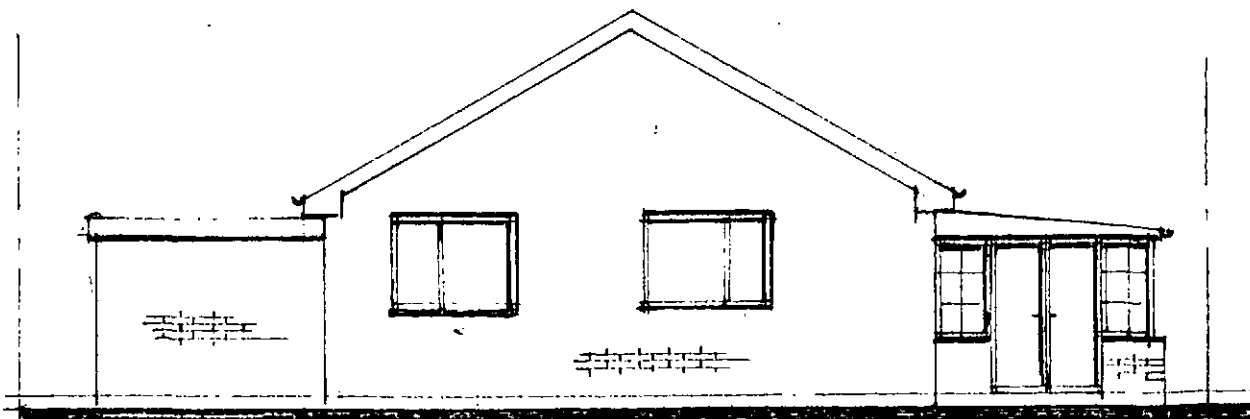

Existing Rear Elevation

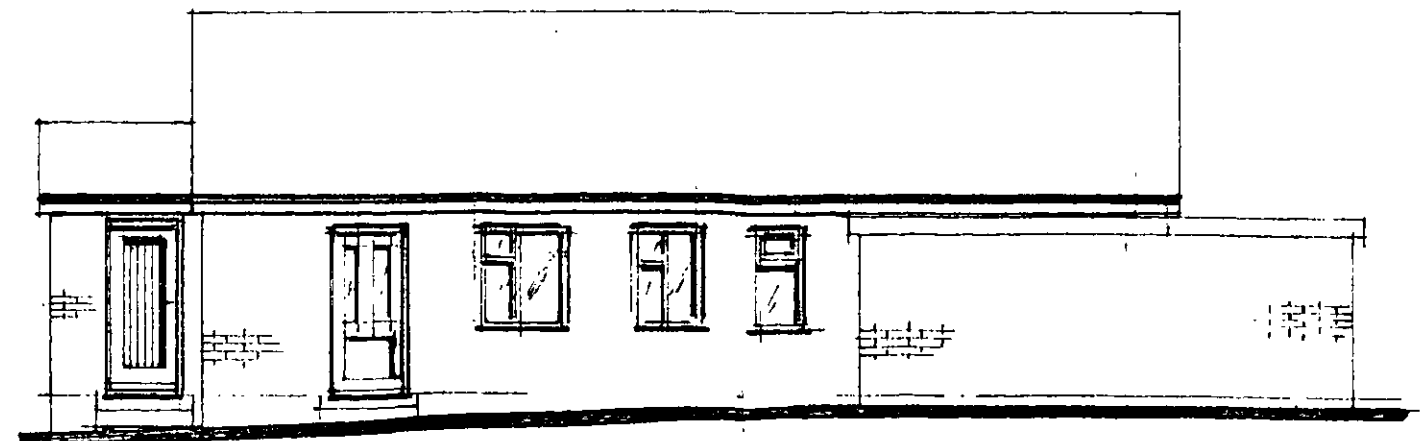

Existing Side Elevation On 2