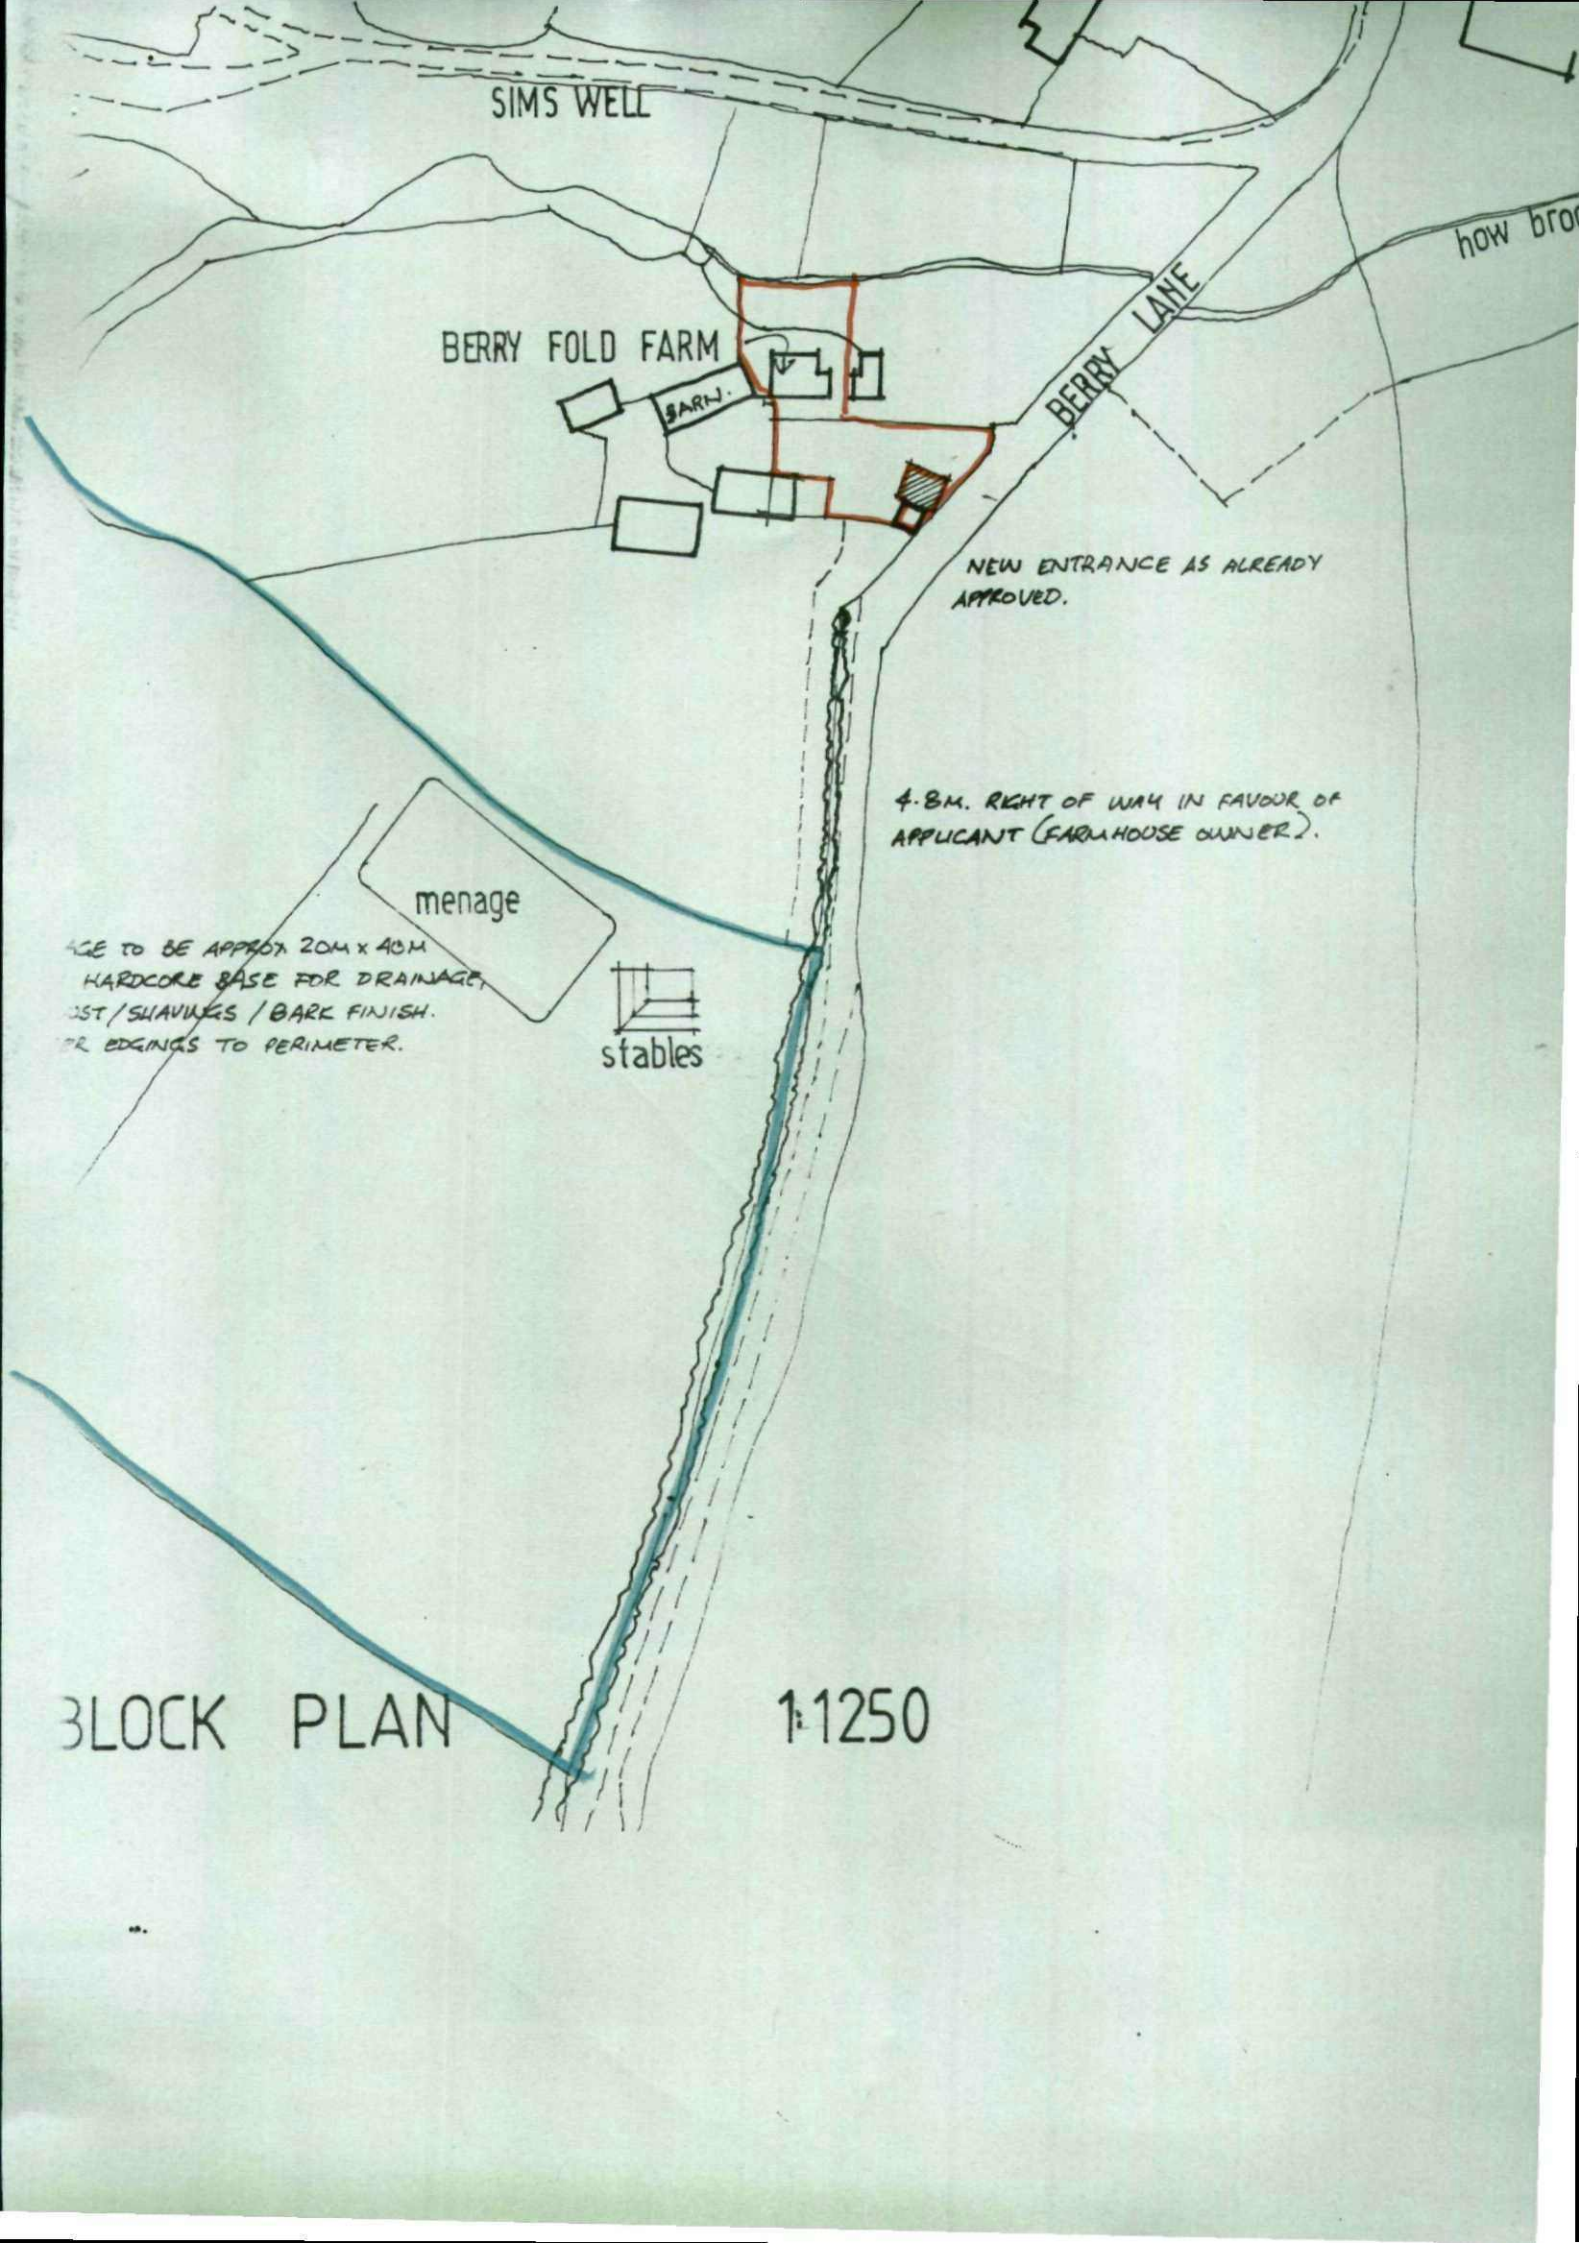

SIMS WELL
how bro
BERRY FOLD FARM
BARN.
BERRY LANE
NEW ENTRANCE AS ALREADY APPROVED.
4·8M. RIGHT OF WAY IN FAVOUR OF APPLICANT (FARMHOUSE OWNER).
menage
AGE TO BE APPROX 20M x 40M
HARDCORE BASE FOR DRAINAGE,
OST/SHAVINGS / BARK FINISH.
R EDGINGS TO PERIMETER.
stables
BLOCK PLAN
1:1250