


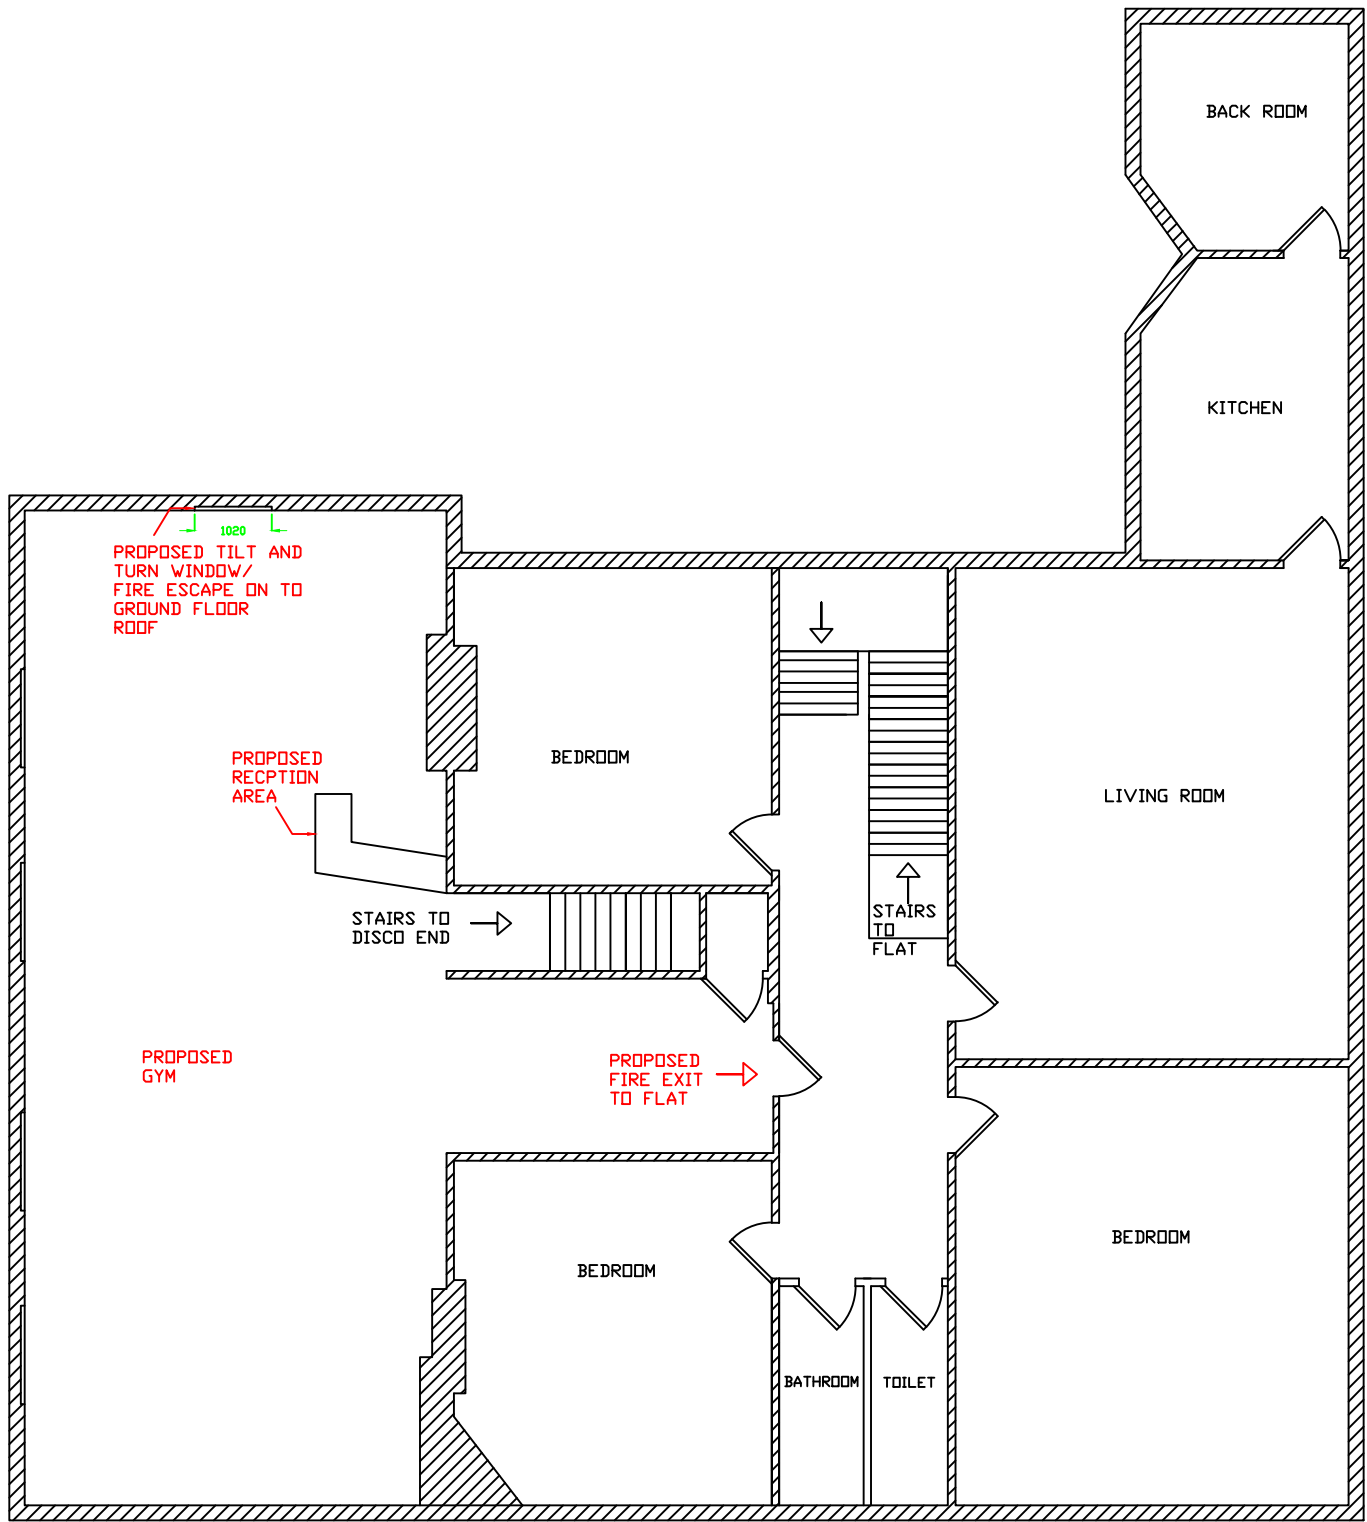

GENERAL NOTES:

A	FIRST FLOOR LAYOUT	RH	28/11/2022
REV:	DESCRIPTION:	BY:	DATE:

PROJECT NAME:
BUTCHERS PUB/
COMMUNITY GYM

DRAWING TITLE:
FIRST FLOOR
LAYOUT

DRAWN BY:
R HOUGHTON

CHECKED BY:
D HAND

APPROVED BY:
D HAND

DATE:
28/11/2022

CLIENT
CLIENT NAME
Darryl Hand
CONTACT NO- 07545420054
E-MAIL : darrylhand@barnsley.gov.uk

PROJECT NO:
02

SCALE:
1:100

SHEET SIZE:
A3

DRAWING NO:
2

SHEET NO
2/2

REVISION:
A

UNIT:
N/A

