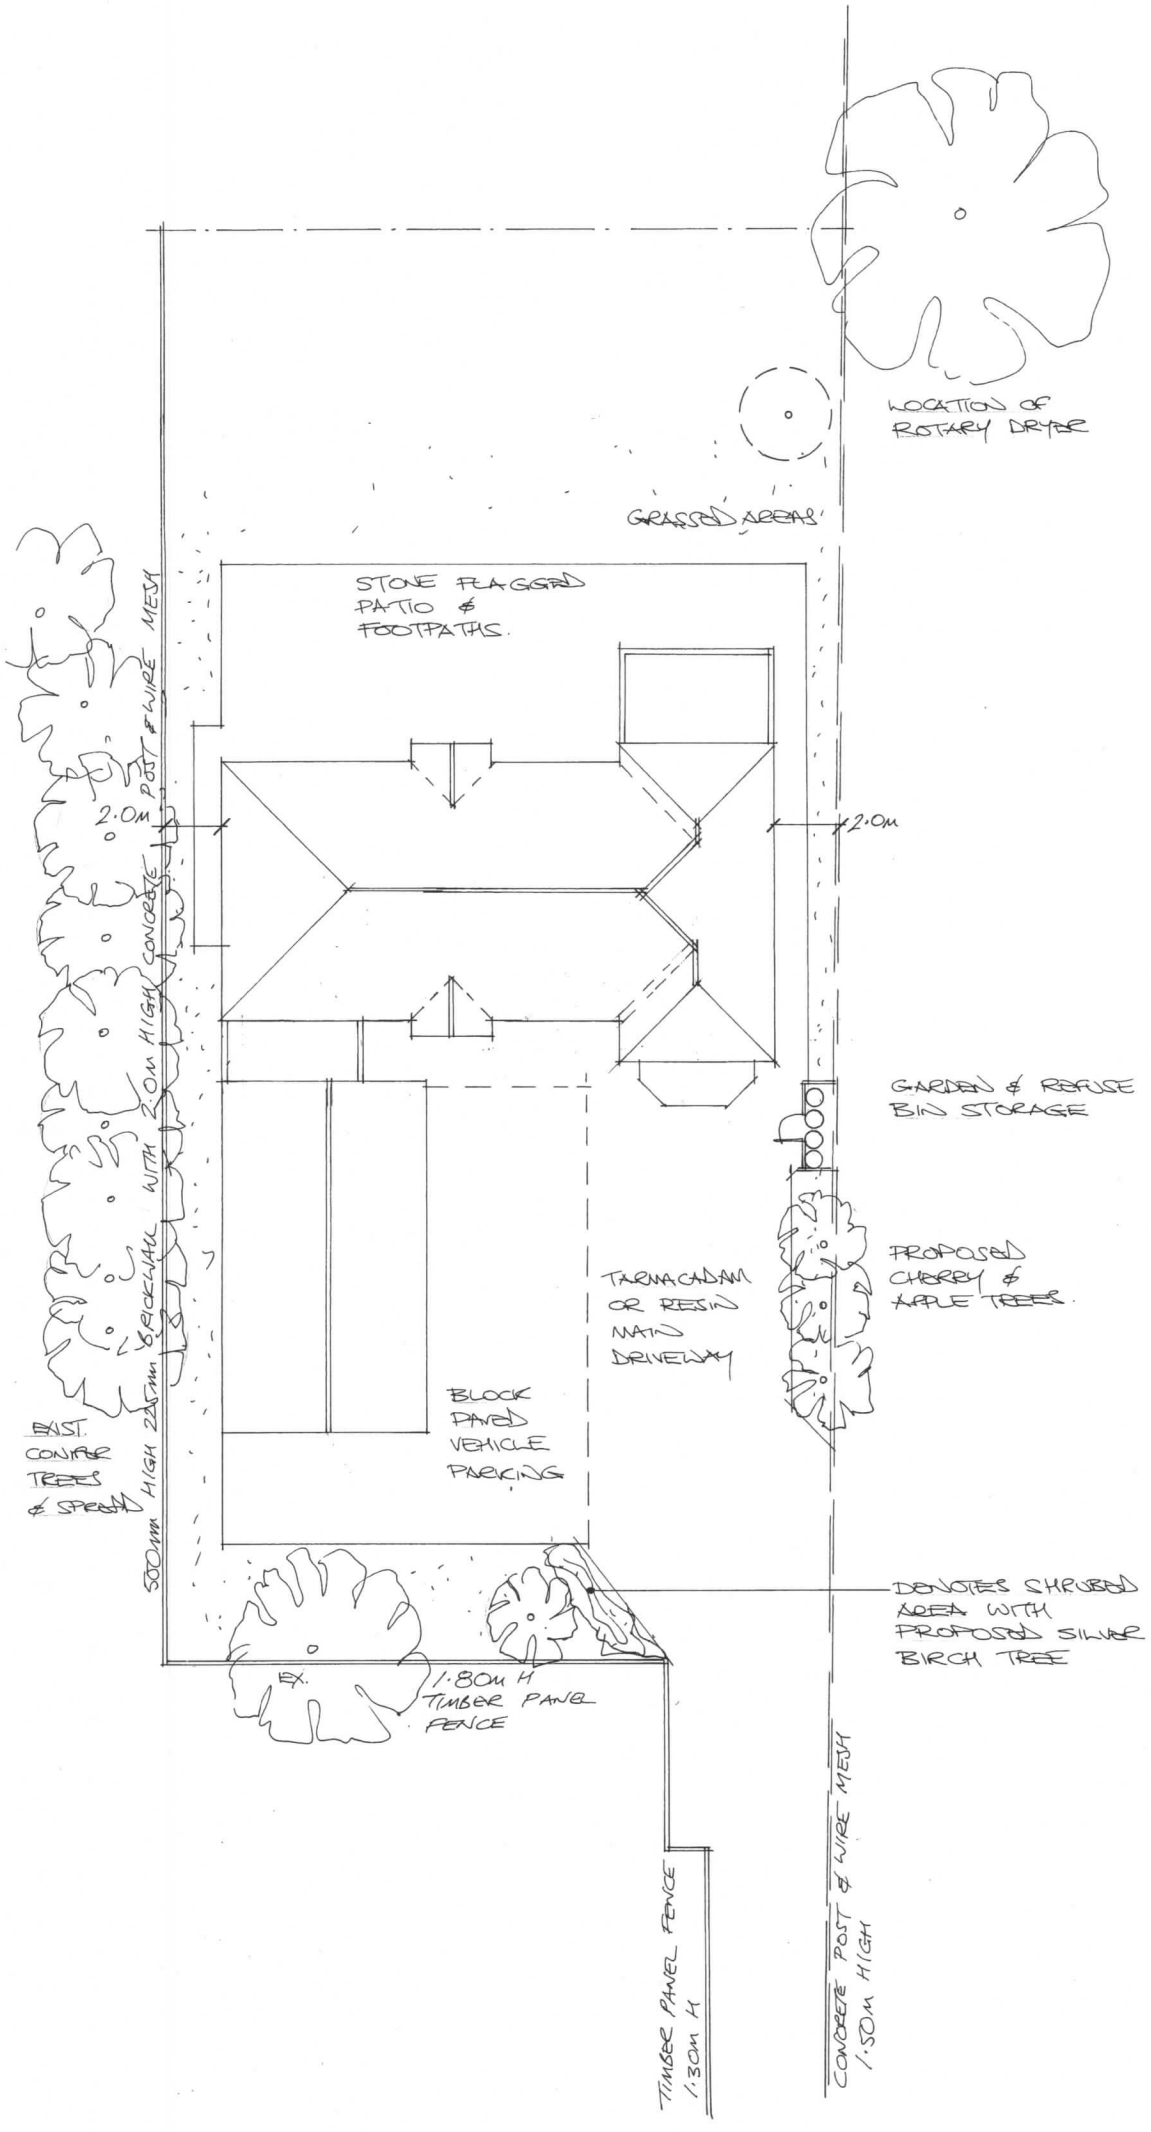


Rev	Notes	Date
A	FOOTPRINT ALTERED	11/19

Garry Greetham Associates
Residential Design Consultant
Westwood House
18 Carr Lane
Tankersley
Barnsley S75 3BE
Tel(01226)746573

PROJECT	Detached Dwelling
CLIENT	Mr. & Mrs. J. Frudd
TITLE	External Works Layout
ADDRESS	108 Church Street, Gawber, Barnsley. S75 2RL
DRAWN BY	ggg
SCALE	1:200
DATE	May 19
DRAWING No	907-04
REV	A

Member of the Chartered Institute of Architectural Technologists