


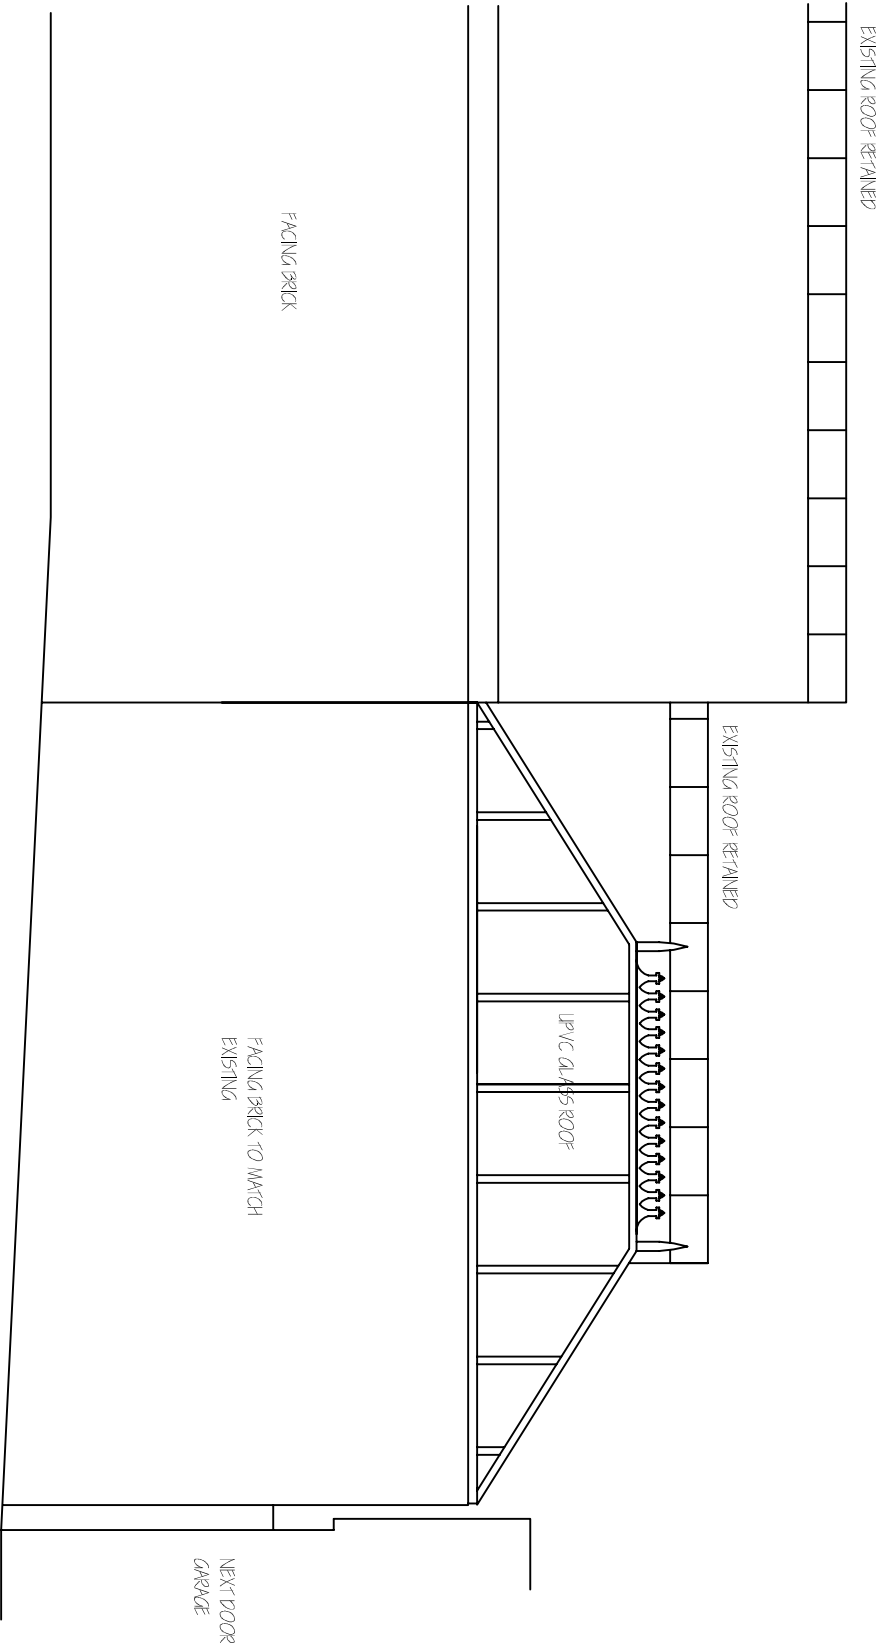

PROPOSED SIDE
ELEVATION 1:50

Revisions		A. A----	00-00-
This drawing is for planning permission only and is not a construction drawing.			
Drawing Title		PROPOSED-ELEVATION	
Job No. - Dwg No.	JH/2013/4	.	—
Client:	JEREMY HINCHCLIFFE 14 CATANIA RISE DARTFORD BARNSELEY S19 9QZ		
Scale.	1:50		