


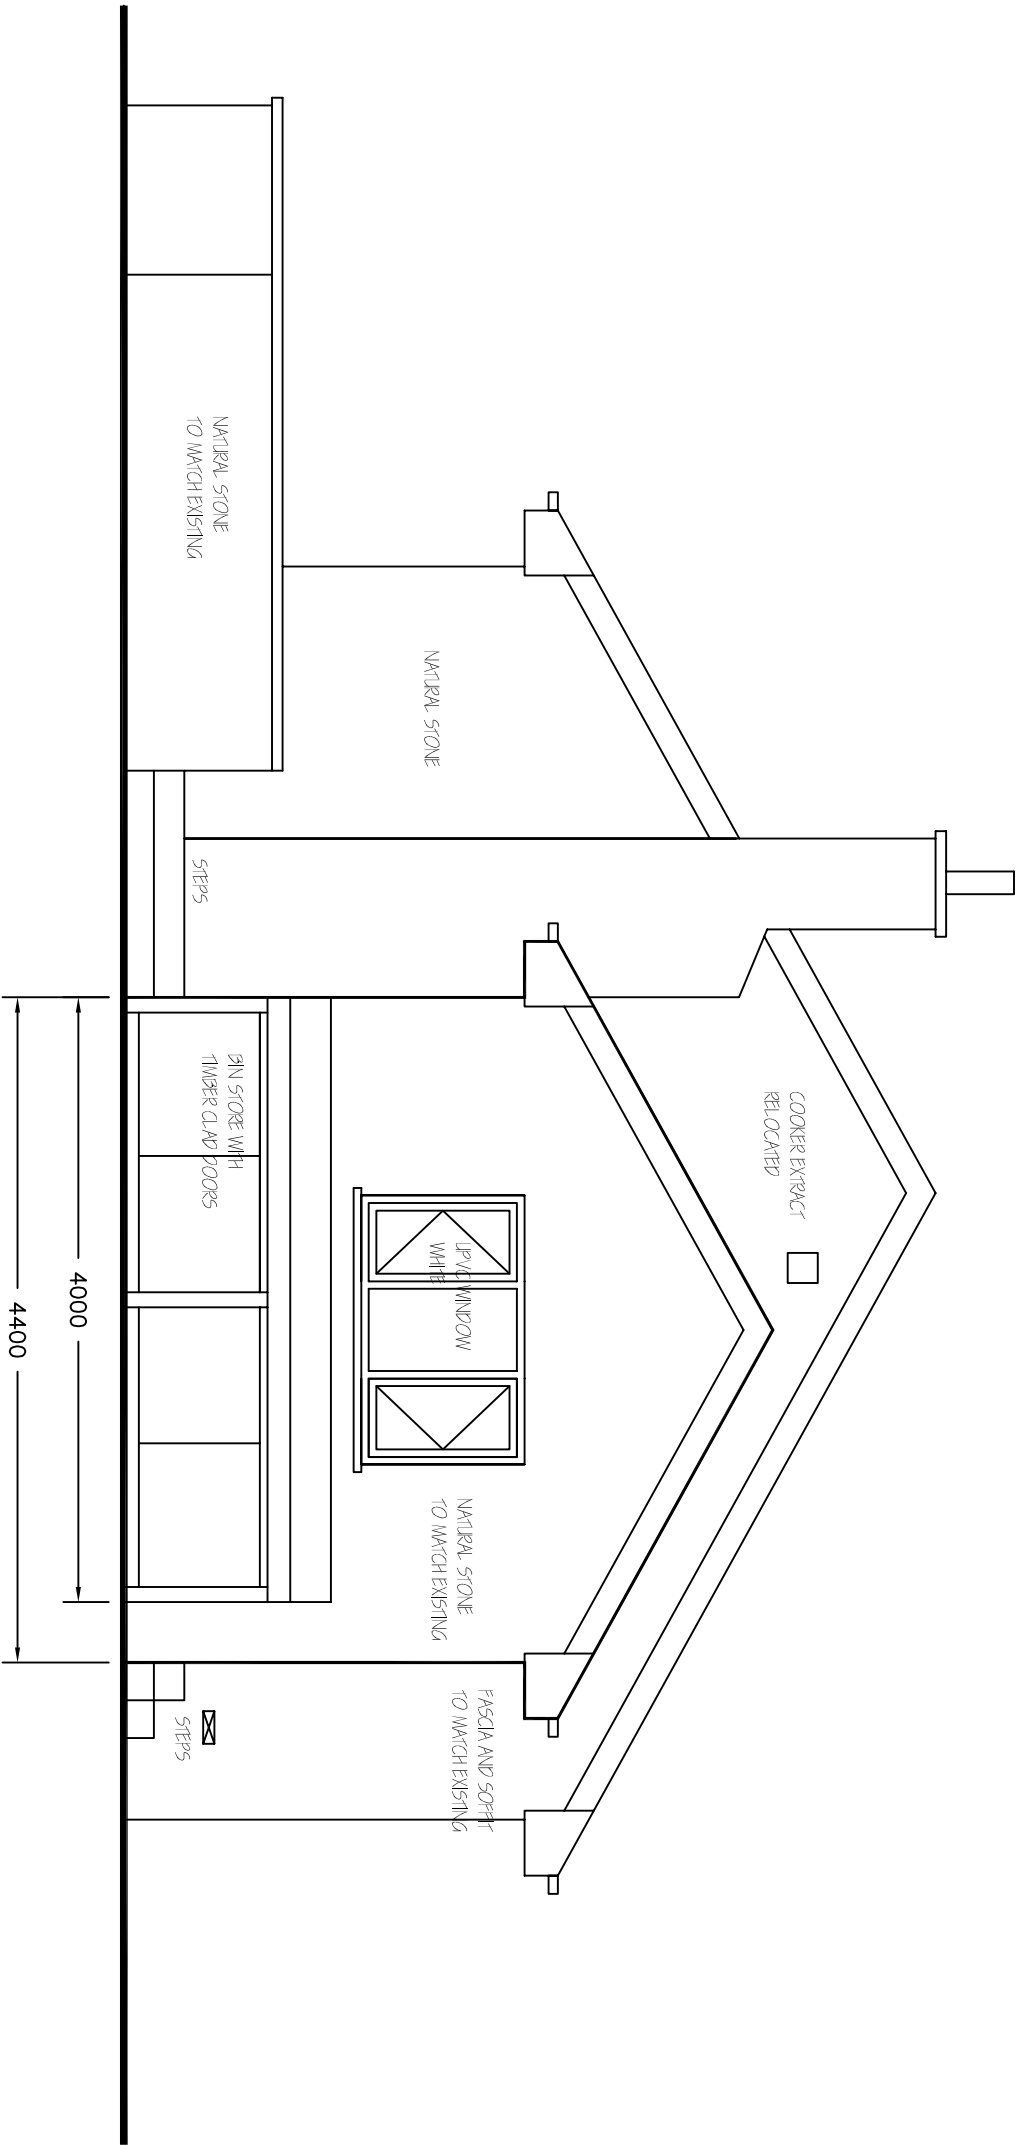

PROPOSED SIDE
ELEVATION 1:50

Revisions	A. A----	00-00-00
This drawing is for planning permission only and is not a construction drawing.		
Drawing Title	PROPOSED-SIDE-ELEVATION	
Job No. - Dwg No.	BW/2014/5	-
Client:	2 DELPH CLOSE SILKSTONE BARNSLEY S75 4NP	
Scale.	1:50	