




Modify eaves:- remove gutter, fascia, tiles, battens & underlay as necessary, fit treated vertical & horizontal strutting (laid to 1:40 fall) to trusses, fit solid blocking between truss ends and house wall, fit noggins between truss ends & at apex leaving 50mm air gap and cover in 18mm exterior ply to horizontal and vertical faces. Dress code 4 lead flashing over ridge unit and up ply face to roof line and fit gutter.

Code 4 or 5 lead weathering with welted drip to conceal 25mm over fascia ventilator at gutter and dressed up 12mm exterior ply board fitted to rafter line & finished with welt. Fit tilt fillet to support underlay & bottom tile (include tile clips as necessary).

USE C16 47x100 @ 600 cts. - max. span = 1.84m  
or C16 38x97 @ 600 cts. - max. span = 1.67m  
(Dead load 0.5kN/m<sup>2</sup>, imposed load 0.75kN/m<sup>2</sup>).

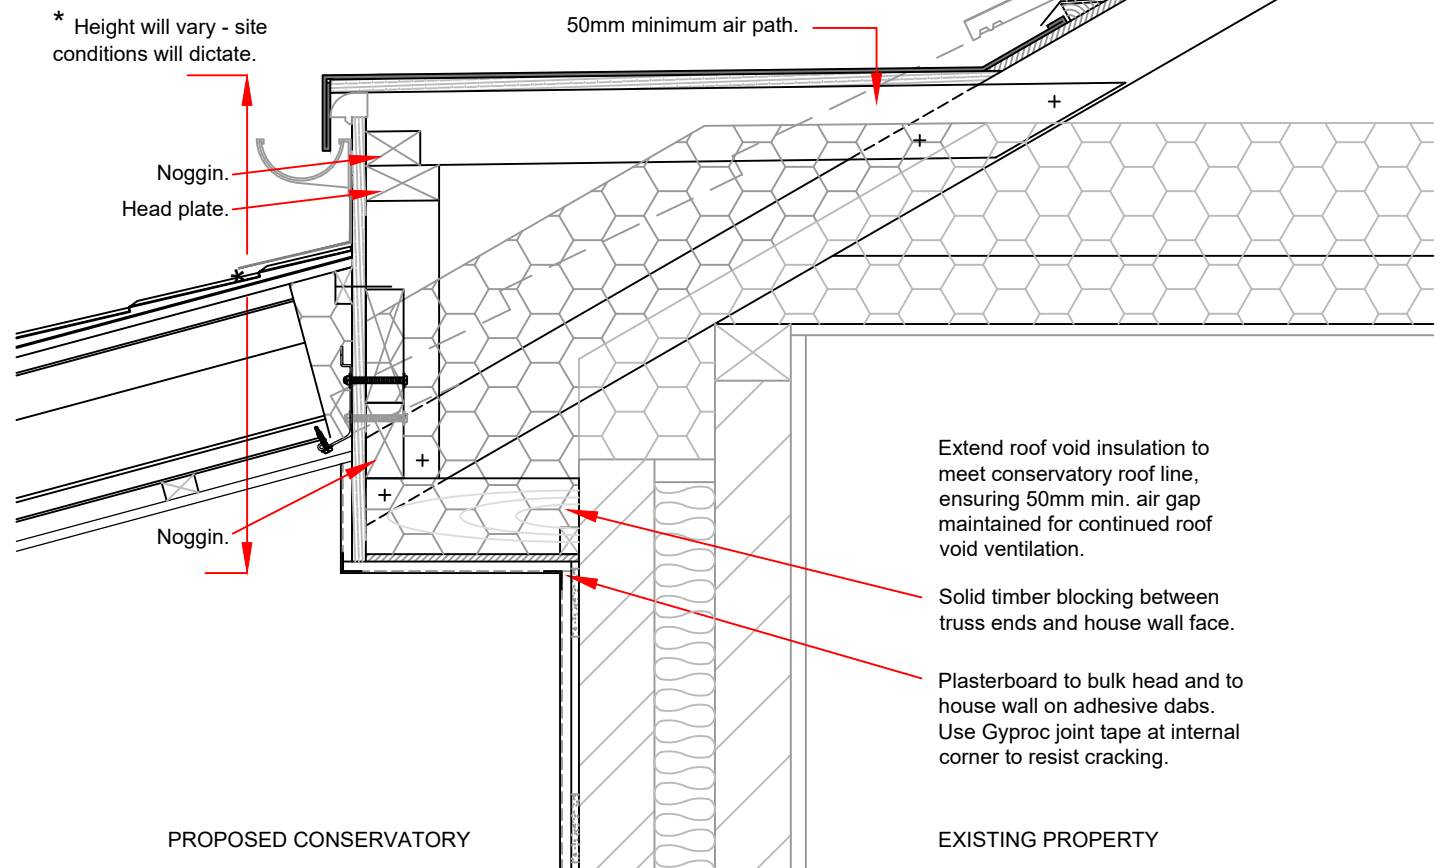

**BULKHEAD DETAIL**

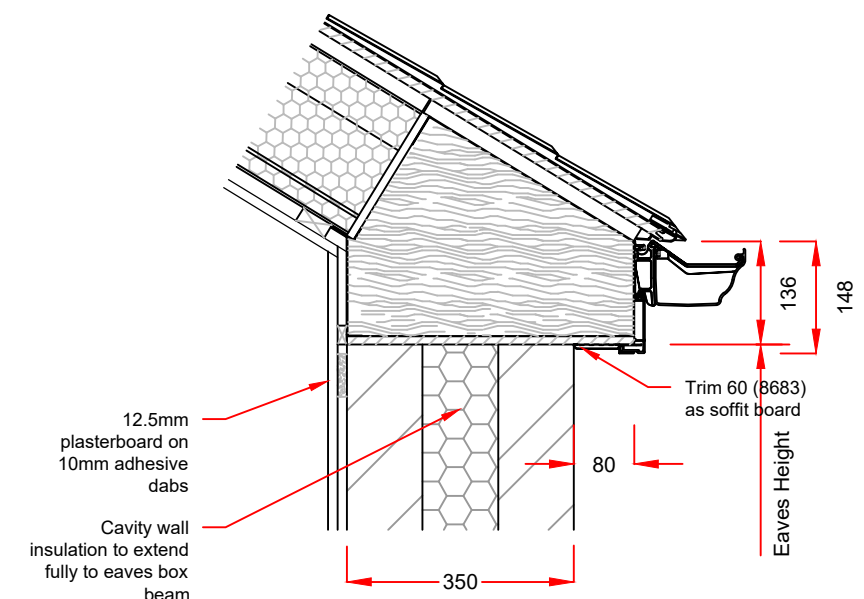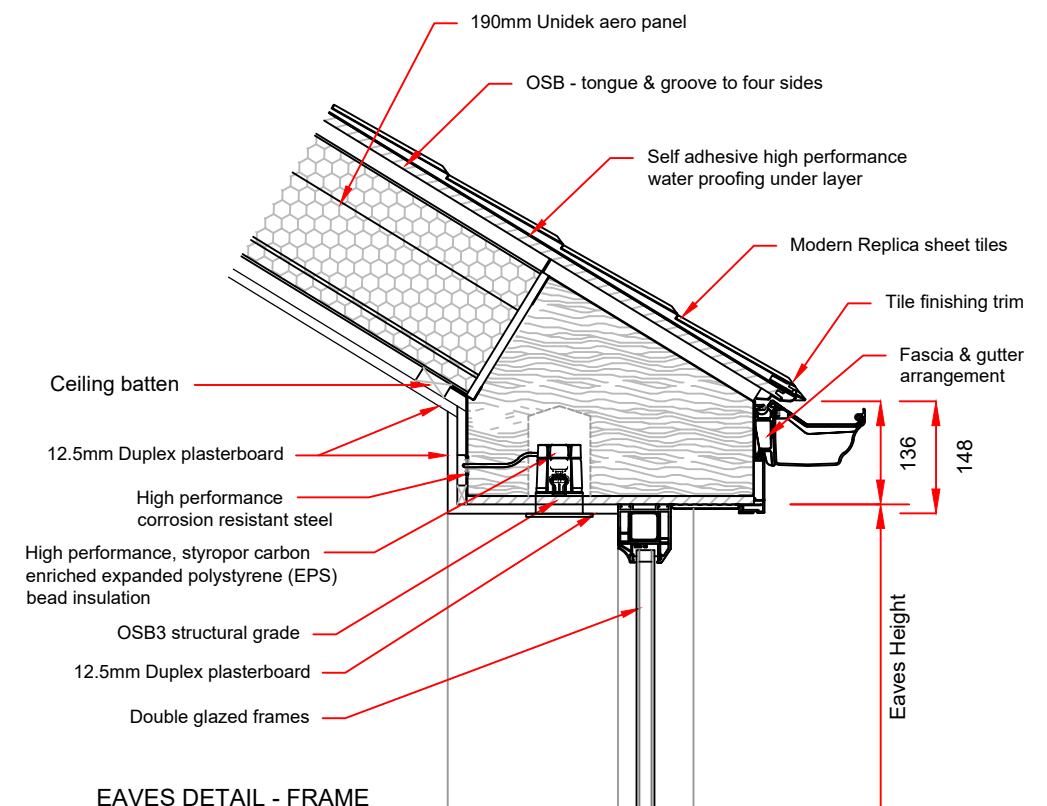

**EAVES DETAIL - WALL**

**Notes:**

These drawings are the property of Anglian Home Improvements and must not be used, distributed, loaned or copied without the express permission of Anglian Home Improvements.  
All dimensions are in millimetres (mm) unless noted otherwise.  
Do not use for base laying purposes

Produced on A3 paper

**Aspect 2**



Telephone: 0800 093 3015

Drawing title:

**Details**

Contract No. :

**900/12697**

Page 8

Proposed:  
At:

**PVCu Replica Roof Extension**  
**16 WAYLAND AVENUE**  
**WORSBROUGH, BARNESLEY**  
**SOUTH YORKSHIRE**  
**S70 5HY**

For :

**MR & MRS McNAB**

Drawers initials:

**WS**

Scale :

**NTS**

Date:

**06/07/23**

**Revisions** (Starting from bottom)

| Rev. | Date     | Description                                 | Initials |
|------|----------|---------------------------------------------|----------|
| A    | 23/11/23 | Details updated to suit revised unit design | WS       |
|      |          |                                             |          |
|      |          |                                             |          |
**Customer Approval**

Signed.....

Dated.....