


For details of levels and fencing refer to Sanderson (consulting engineers) Ltd drawing no 5969/010

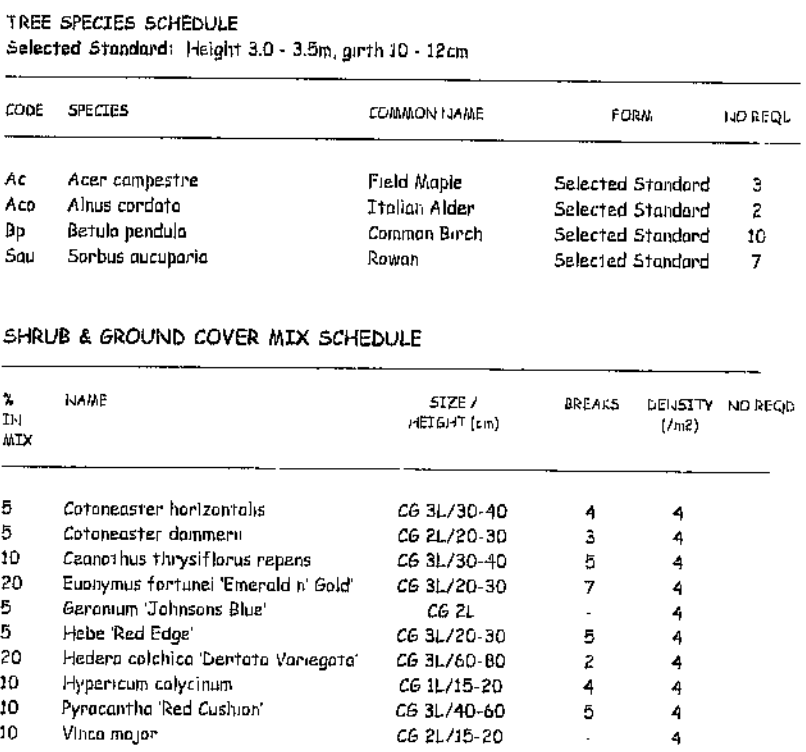

Plant in random species groups of 5, 7 or 9 within mix, at density shown

2 IN MIX	NAME	SPECIFICATION / HEIGHT (cm)	NO OF BREAKS IN LOWER THIRD	DENSITY (/m ²)	NO REQ
20	Buddleia 'Black Knight'	C6 3L/40-60	4	2	
20	Cotoneaster lacteus	C6 3L/40-60	4	2	
20	Lavatera angustifolia 'Rosea'	C6 3L/40-60	3	2	
20	Rosa glauca (rubrifolia)	C6 3L/40-60		2	
20	Prunus laurocerasus 'Herbengii'	C6 3L/40-60	3	2	

- Spread topsoil over ornamental shrub beds and grade to fall where slopes permit - depth to be 450mm after settlement. Cultivate topsoil to a depth of 150mm.
- Shrubs to be planted in pits 400mm in depth and 150mm wider than root spread. Trees to be planted in pits 300mm wider than root ball and at an appropriate depth to accommodate the whole root ball. Backfill should comprise of 1 part Peat Free Tree and Shrub Compost to 4 parts topsoil
- Where angle of slope permits ornamental shrub and hedge beds to be mulched after planting using 75mm deep composted bark
- Proposed trees to be supported by stakes to maximize establishment. Final positions to be agreed on site
- Final position of all trees and shrubs subject to confirmation of service location and approval of statutory undertakers


Notes and development information taken from and soft landscape proposals to be read in conjunction with: Appendix C, consulting engineer's Ltd. Drawing no. 59/09/010

CODE	NAME	SIZE / HEIGHT (cm)	BREAKS	DENSITY (/m ²)	NO REQD
CsWF	Cornus sanguinea 'Mid-Winter Fire'	C6 3L/40-60	3	3	
HpP	Habe pinguifolia 'Pagel'	C6 3L/20-30	5	5	
PdA	Potentilla dahurica 'Abbotswood'	C6 3L/20-30	4	4	
PLC	Prunus laurocerasus 'Otto Luyken'	C6 3L/30-40	3	3	

L	LATIN NAME	COMMON NAME	SIZE	HEIGHT (CM)	NO REQ
100	<i>Crataegus monogyna</i>	Hawthorn	1x1	40-60	

To comprise of two staggered rows of plants 450mm apart
Plants to be 450mm apart within each row. Overall 5 plants / linear metre

- This drawing to be used for the purposes of soft landscape information only.
- This drawing to be used for planning purposes only.
- Final position of all trees and shrubs subject to confirmation of service location and approval of statutory undertakers.
- Do not scale from this drawing. All measurements to be checked on site.

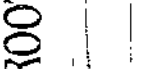project: Barkston Road, Barnsley		Landscape Architecture & Garden Design GRASS ROOTS 
title: SOFT LANDSCAPE PROPOSALS		
client: Watts & Associates (Auctioneers) Ltd.		
date: January 2011	scale: 1:250	
dwg no: GR/01/11/01	revision:	
32 Bank Parade, Oley, L62 3DY Tel: (01945) 650744 E-mail: mags.elliott@oley.co.uk Principal: Maggie Elliott BA (Hons), Dip LA MEd		