



Section B

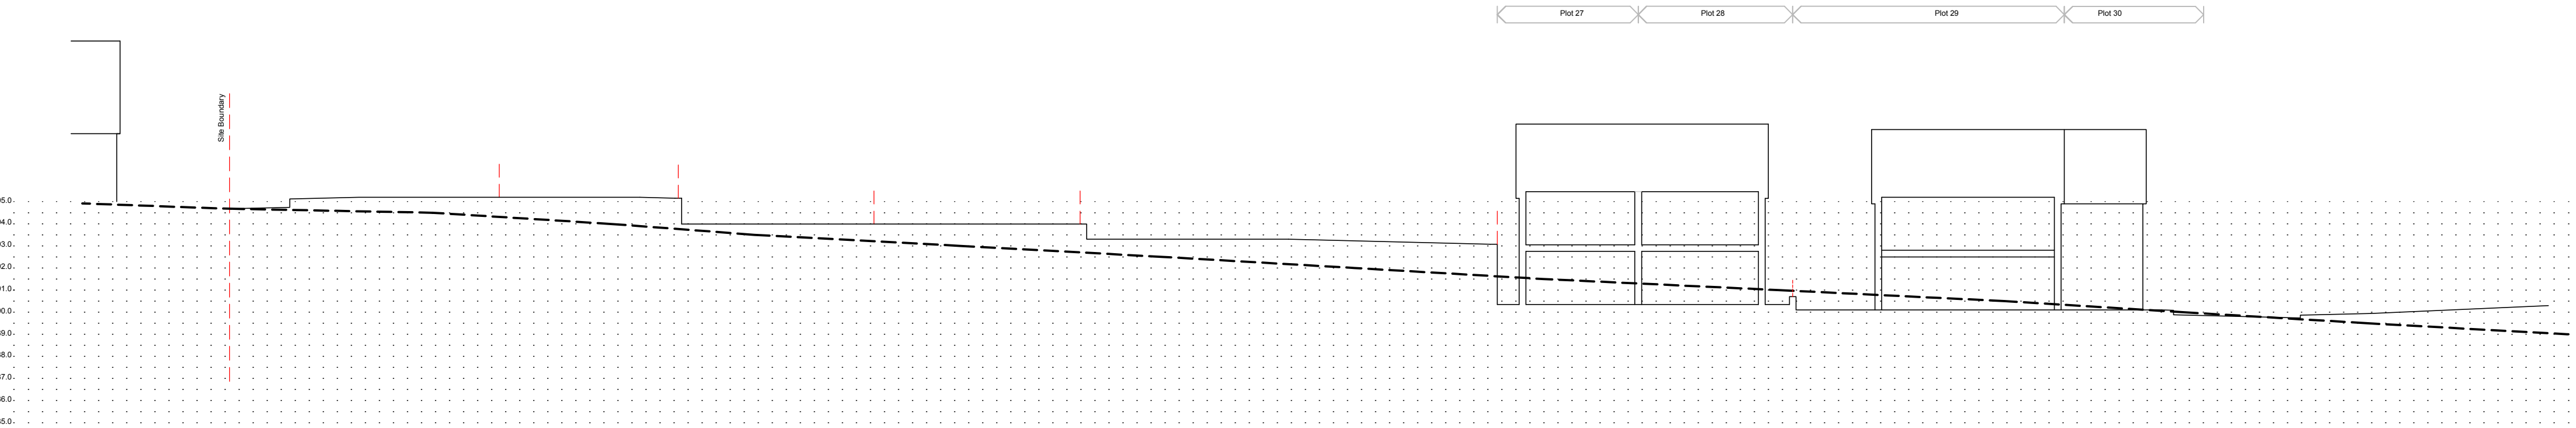



Section G



Section M

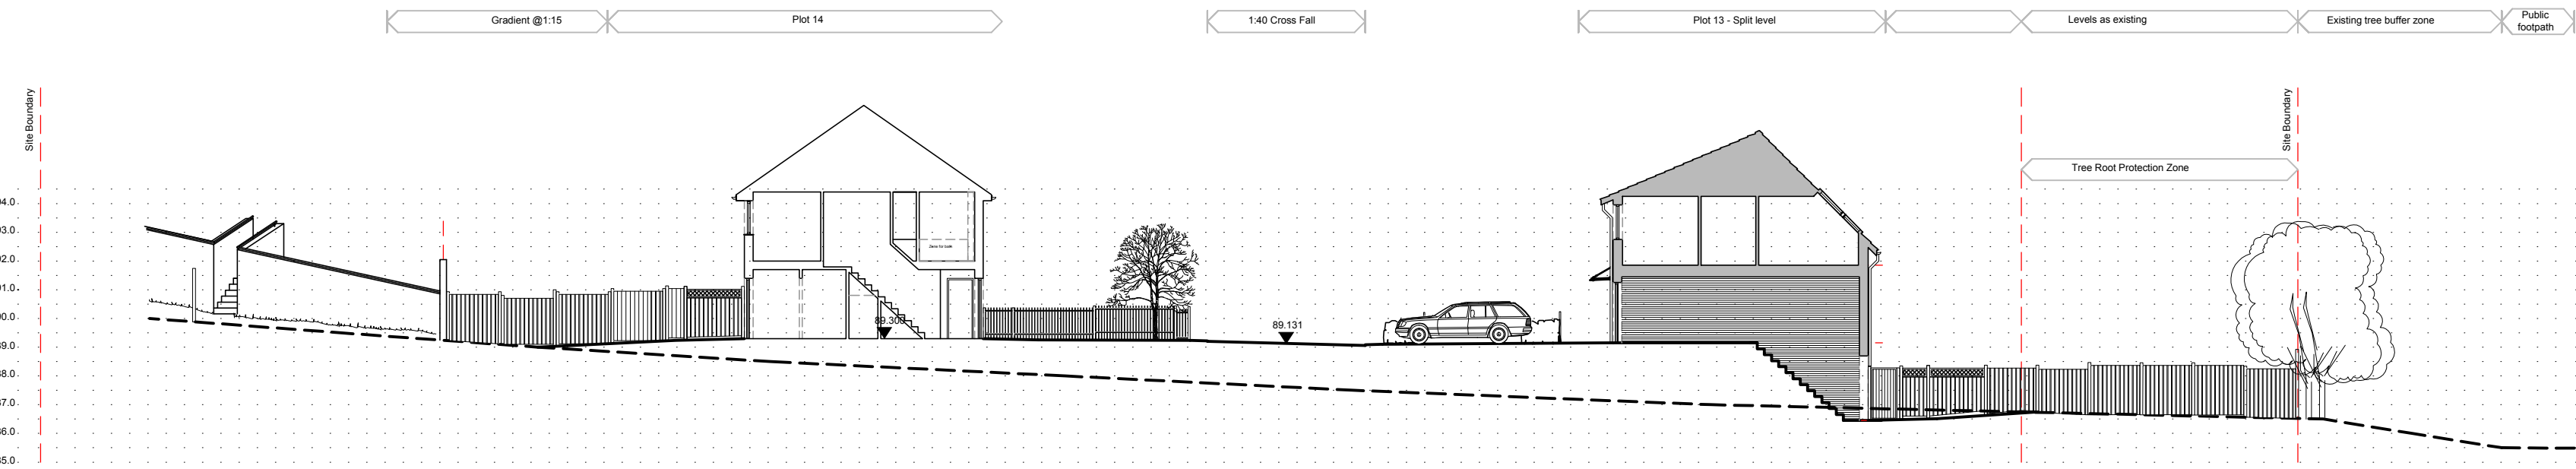

Section R

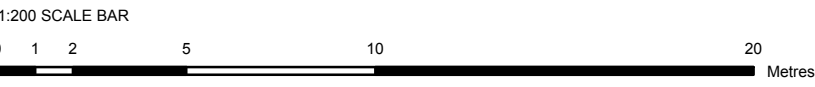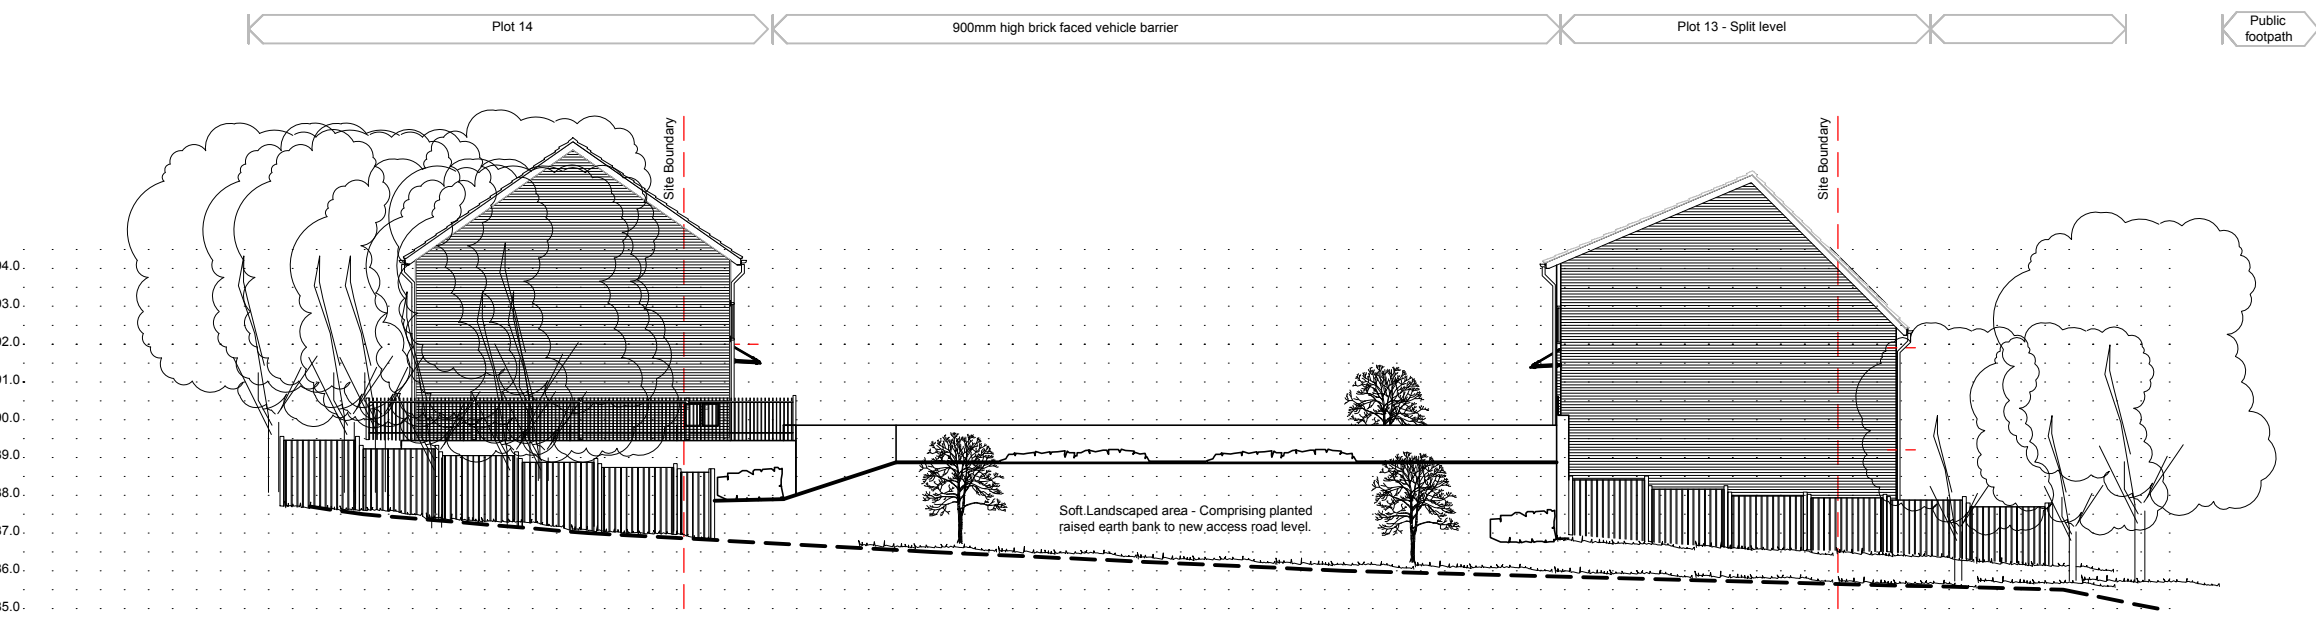

Key not to scale



© Acanthus WSM Architects

The general contractor is responsible for the verification of all dimensions on site and the architect is to be informed of any discrepancy.

The status of information contained in a computer copy of this drawing shall be limited to that conveyed by the paper copy.

Revisions:		
Rev.	Date	By/Chk
Note	05/10/11	SH/DP
Sections updated to reflect amendments to site layout in accordance with Local Authority comments.		




drawing status	
approval	
construction	
preliminary	
record	
information	
comment	
tender	

Scale 1:200 @ a1

Date July 2011

Drawn/Checked SH/DRD

Dwg No 2121.050.196A

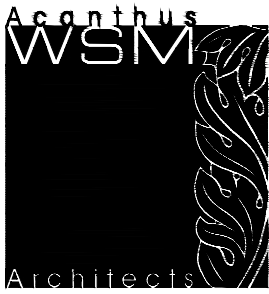

Site Sections
Sheet 3
Burton Road, Barnsley
Yorkshire Housing