




PROPOSED SINGLE STOREY EXTENSION TO  
258 FISH DAM LANE CARLTON BARNSELY FOR  
MR. J. WOOD - TEL. 07734 904196

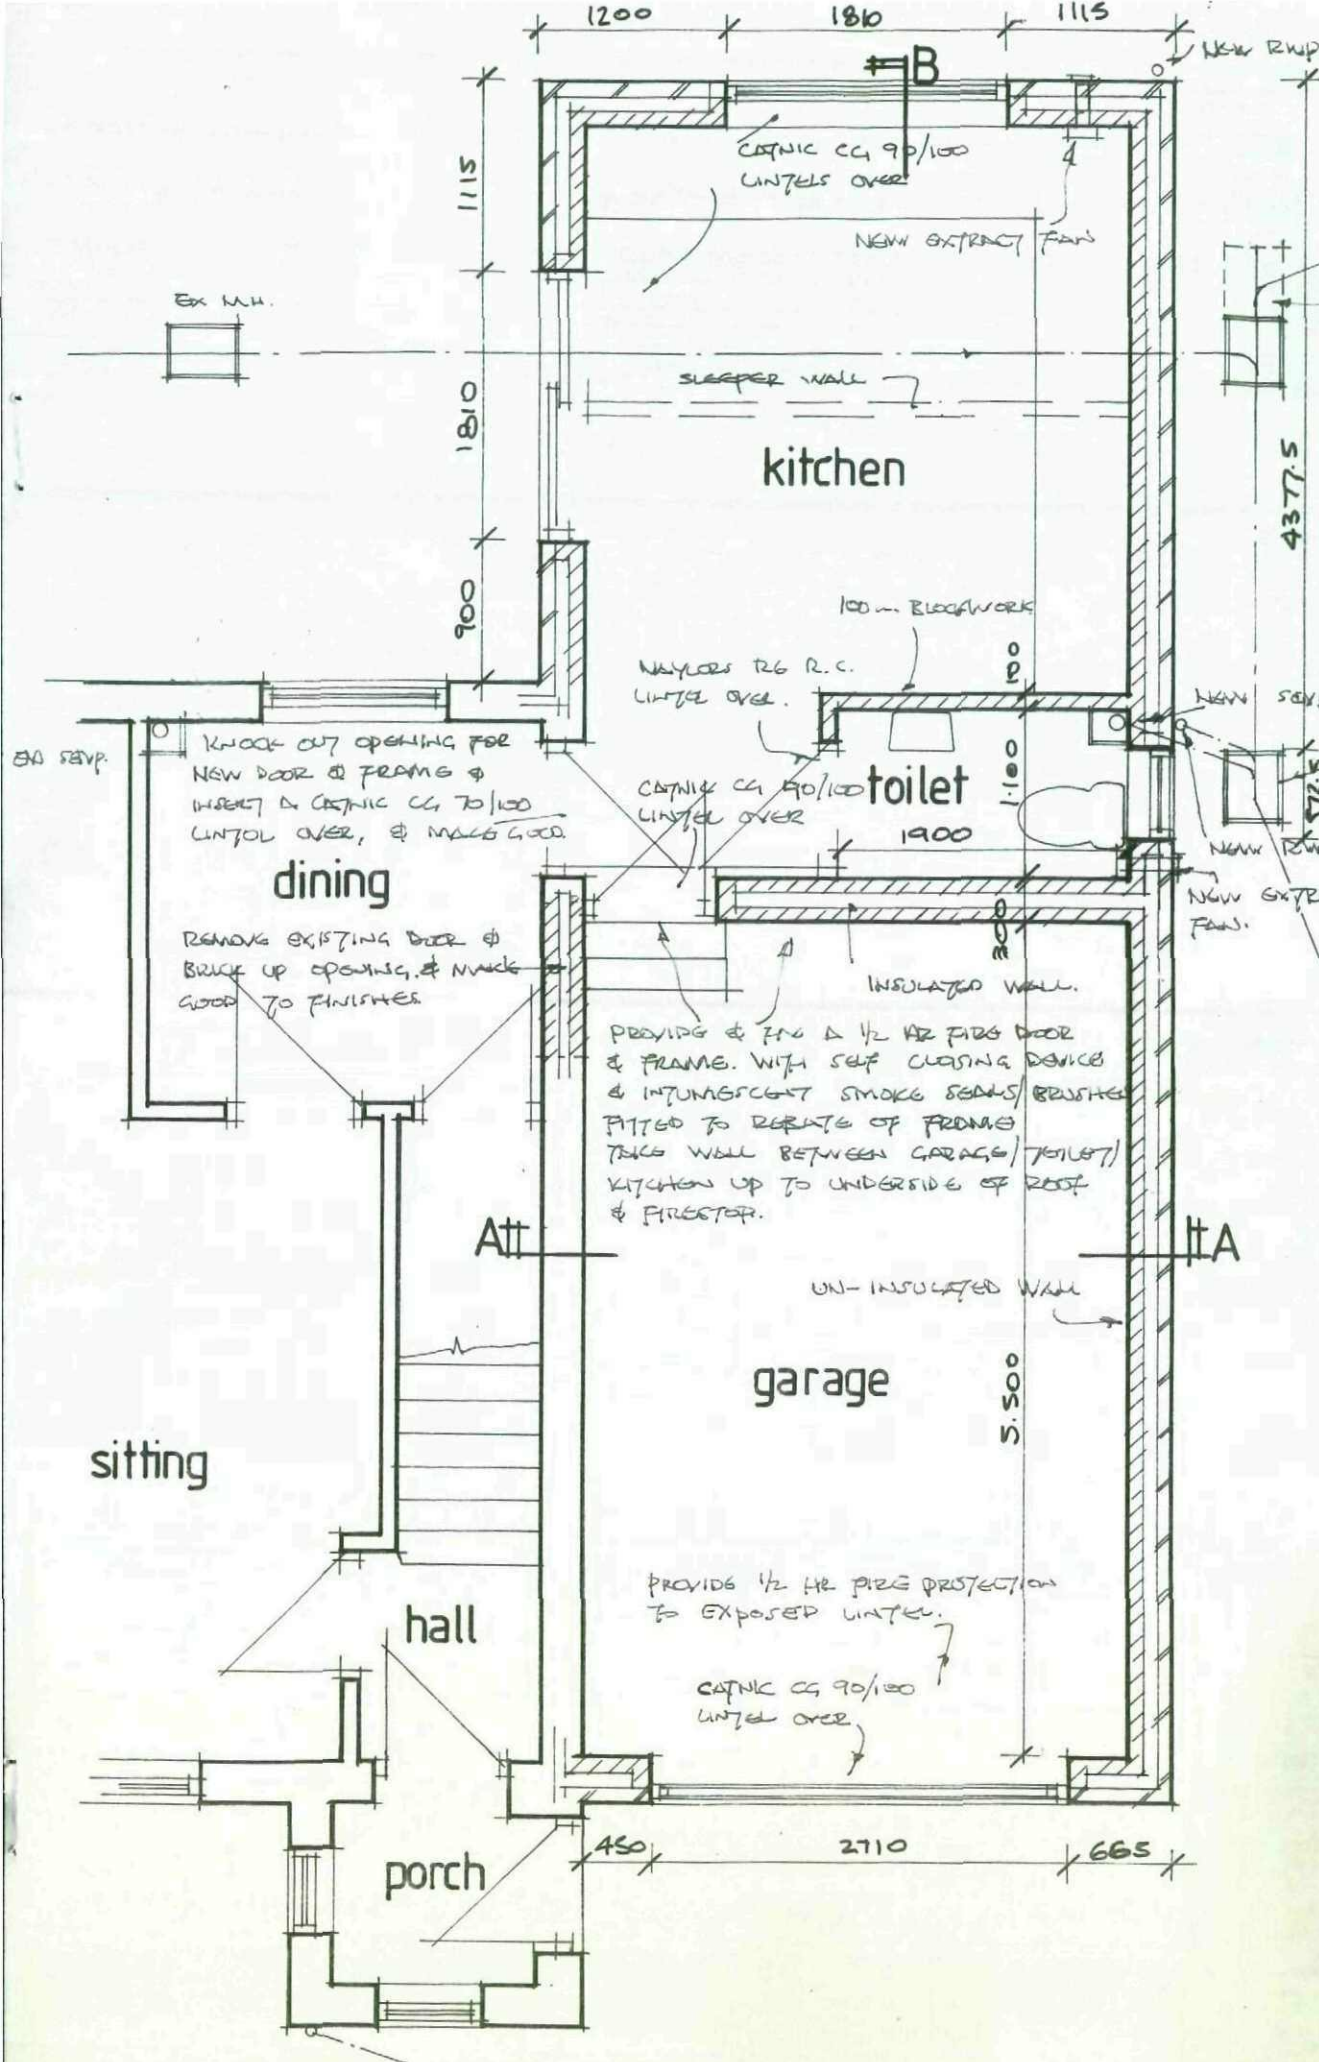


PROP. G.F. PLAN (1:50)

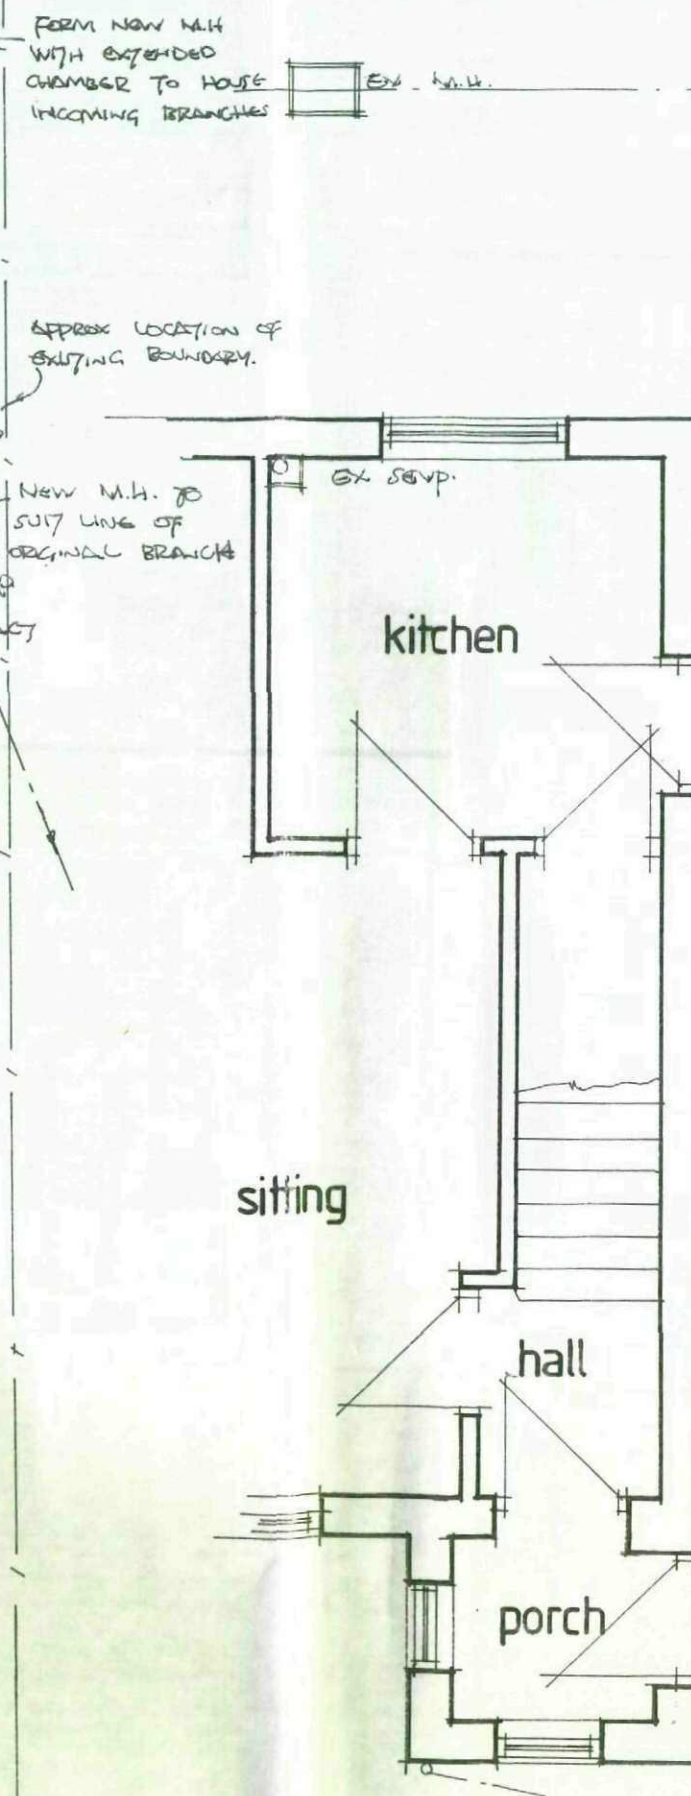


EX. G.F. PLAN (1:50)

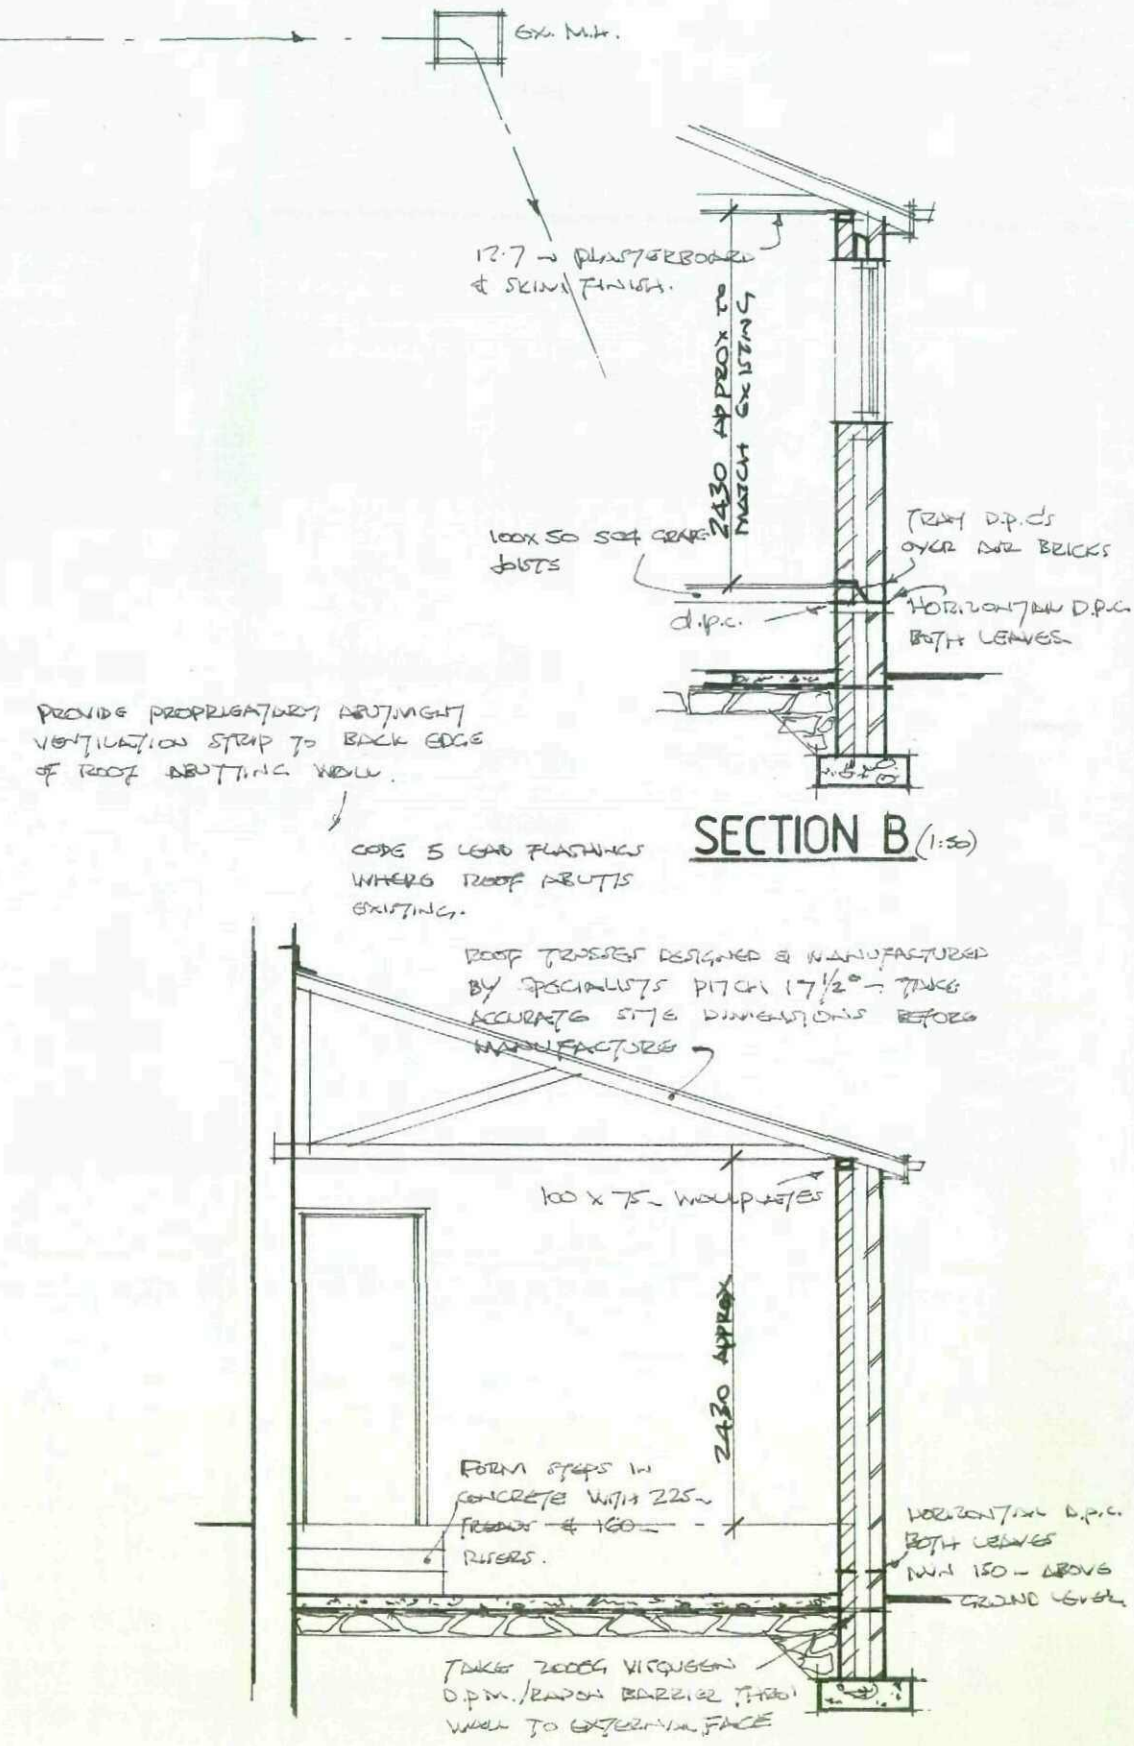


SECTION A-A (1:50)

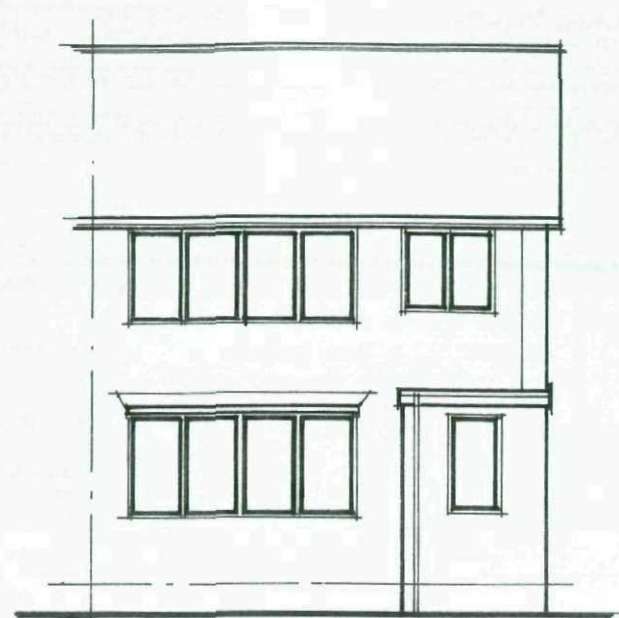


EX. FRONT ELEVATION

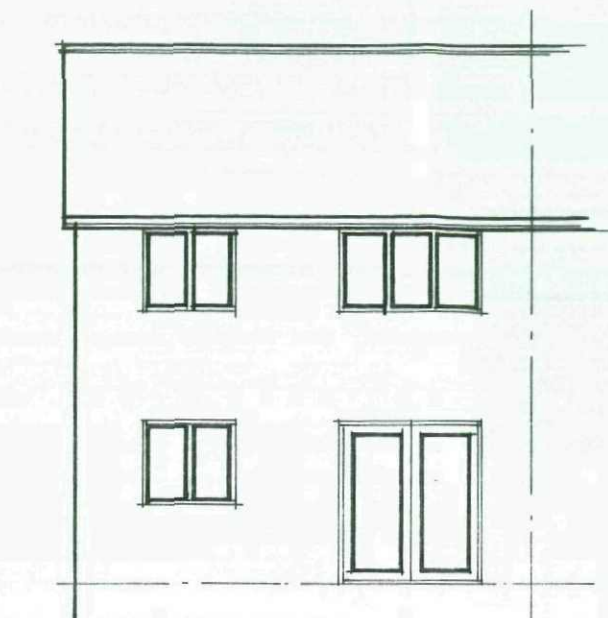

EX. REAR ELEVATION

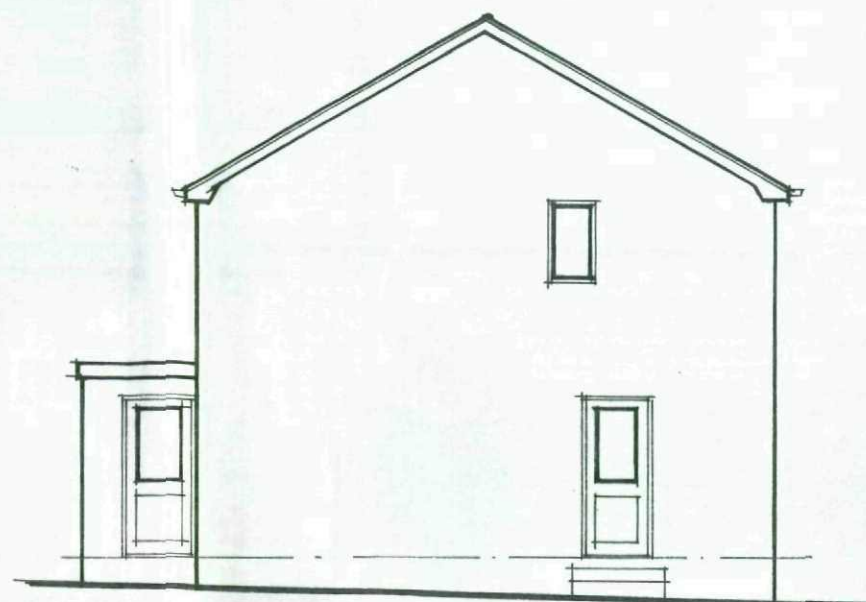

EX. SIDE ELEVATION

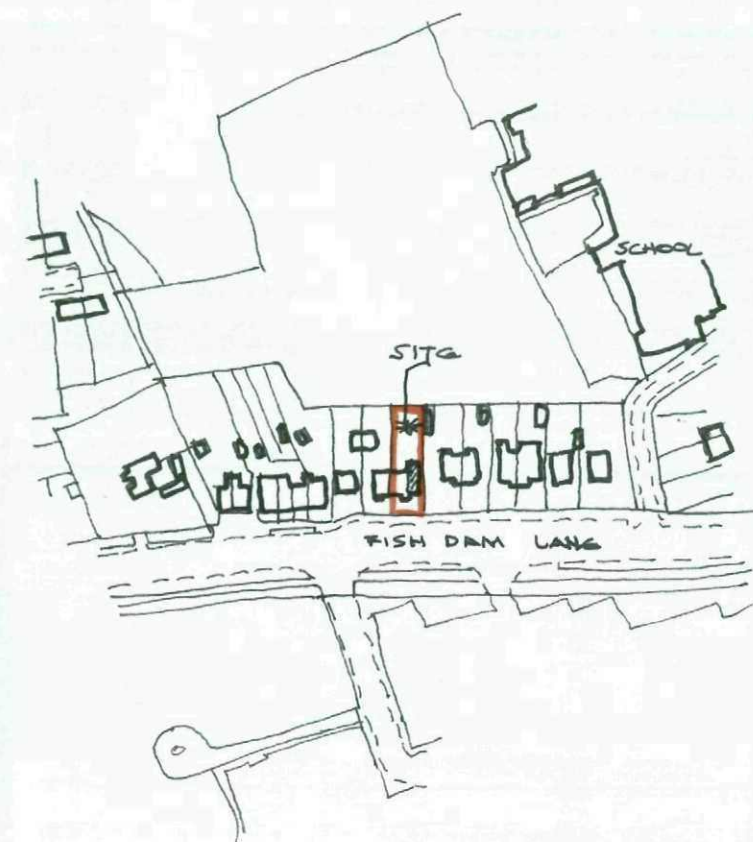

LOCATION PLAN 1/2500 approx.



PROP. FRONT ELEVATION


HARLEY MODERN SMOOTH CONCRETE INTERLOCKING ROOF TILES, COLOUR TO MATCH EXISTING TILES.

FACING BRICKS TO MATCH EXISTING.




PROP. REAR ELEVATION

CODE 5 LEAD FLASHINGS

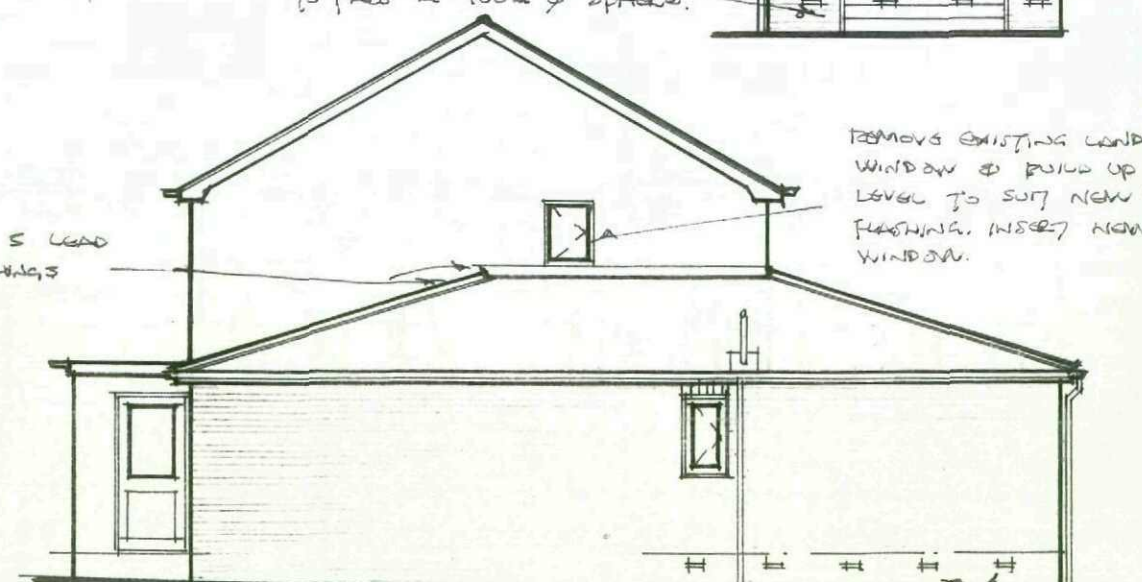

PROP. SIDE ELEVATIONS

FORM STEPS TO PATIO WINDOWS IN CONCRETE. TREADS 250mm RISES APPROX. 160mm. PROVIDE HANDRAIL 900mm ABOVE RISE OF STEPS. NO VOID TO PASS IN 100mm OF SPHERE.

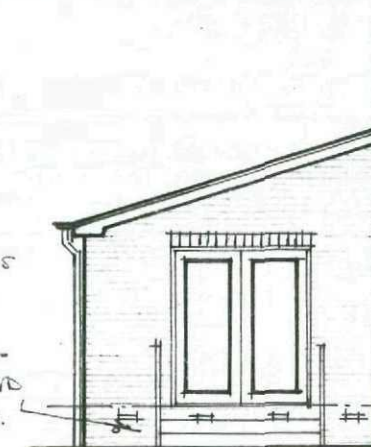

REMOVES EXISTING LANDING WINDOW & BUILD UP CALL LEVEL TO SURF NEW ROOF & FLASHING. INSERT NEW WINDOW.

602 BRICKS.