
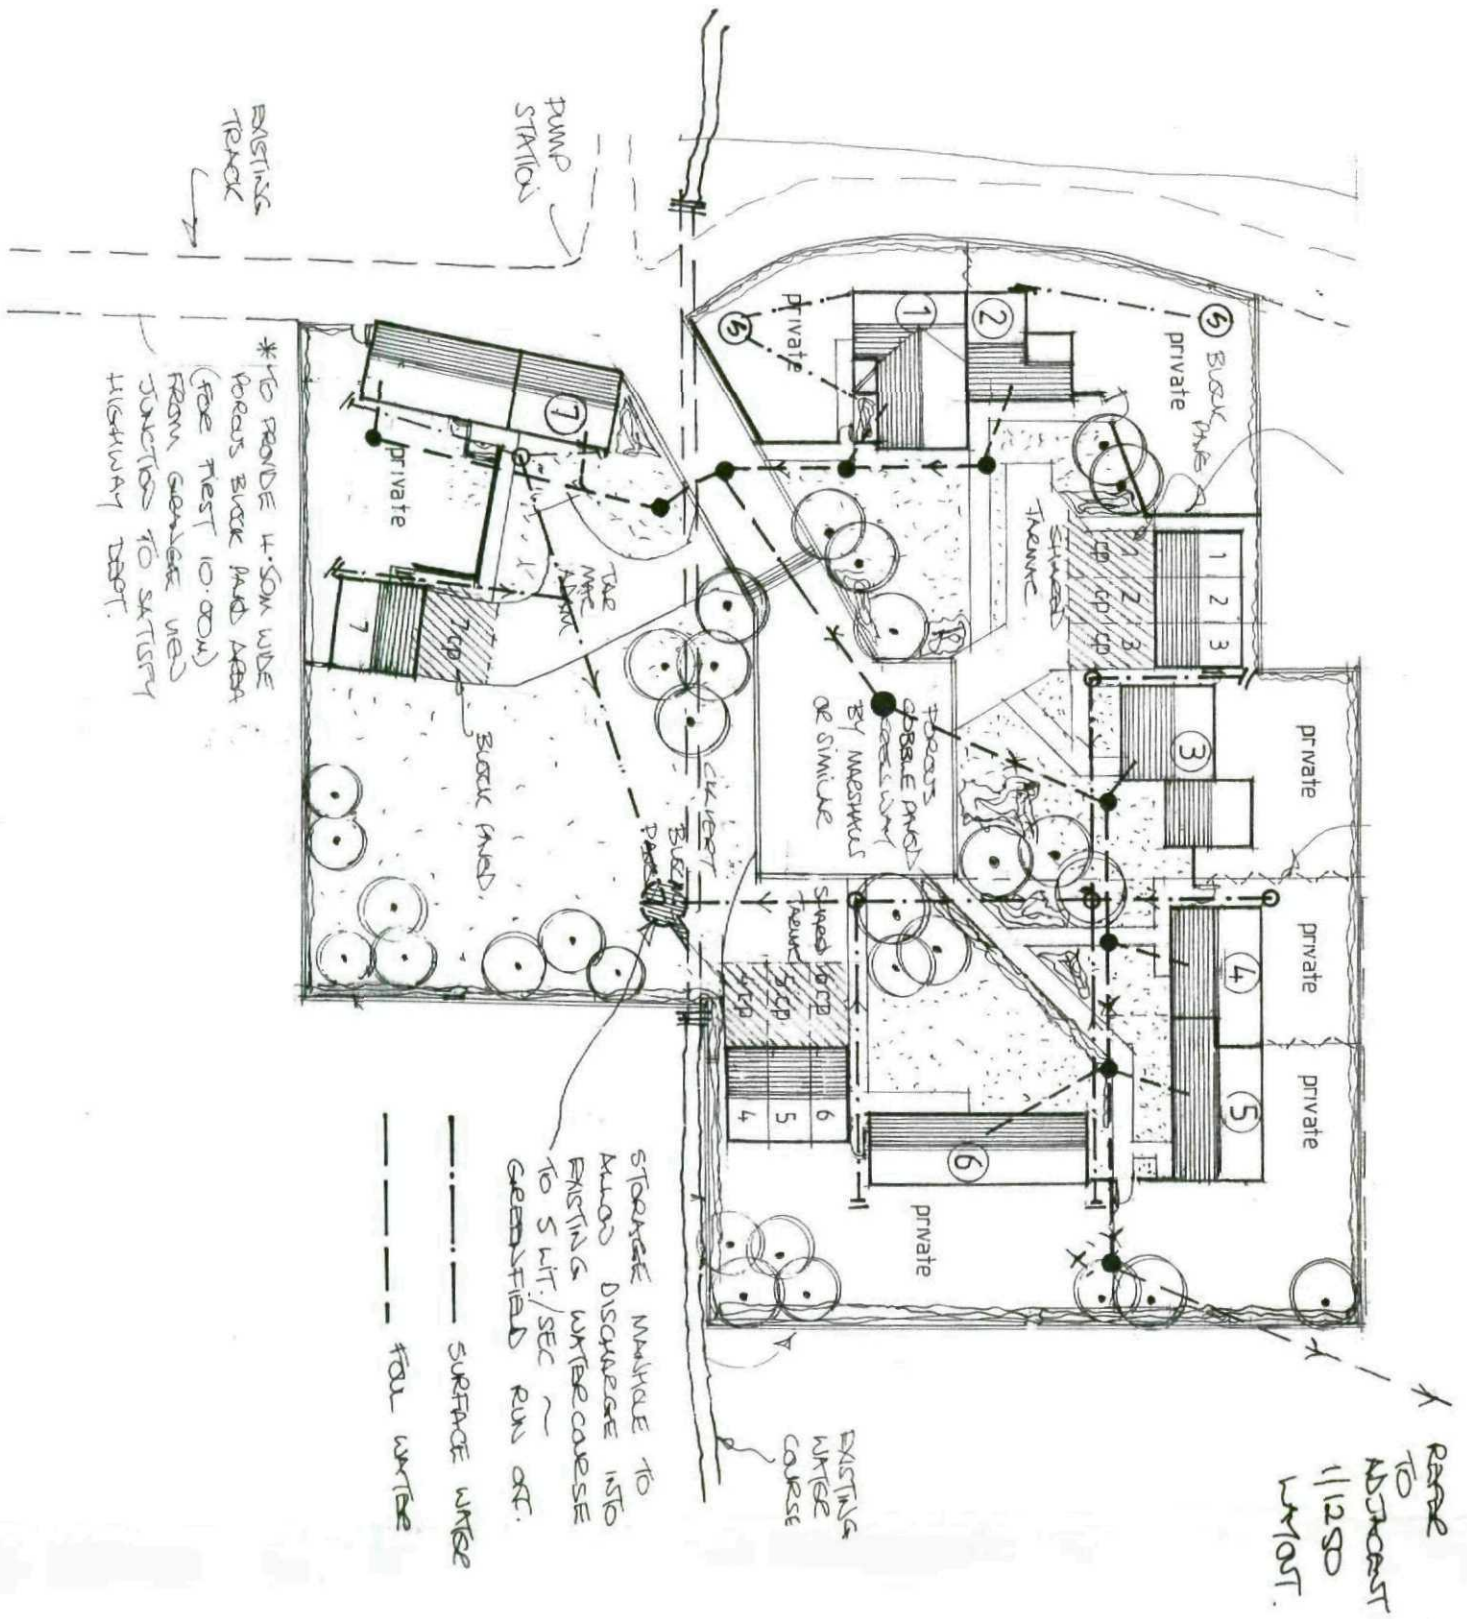


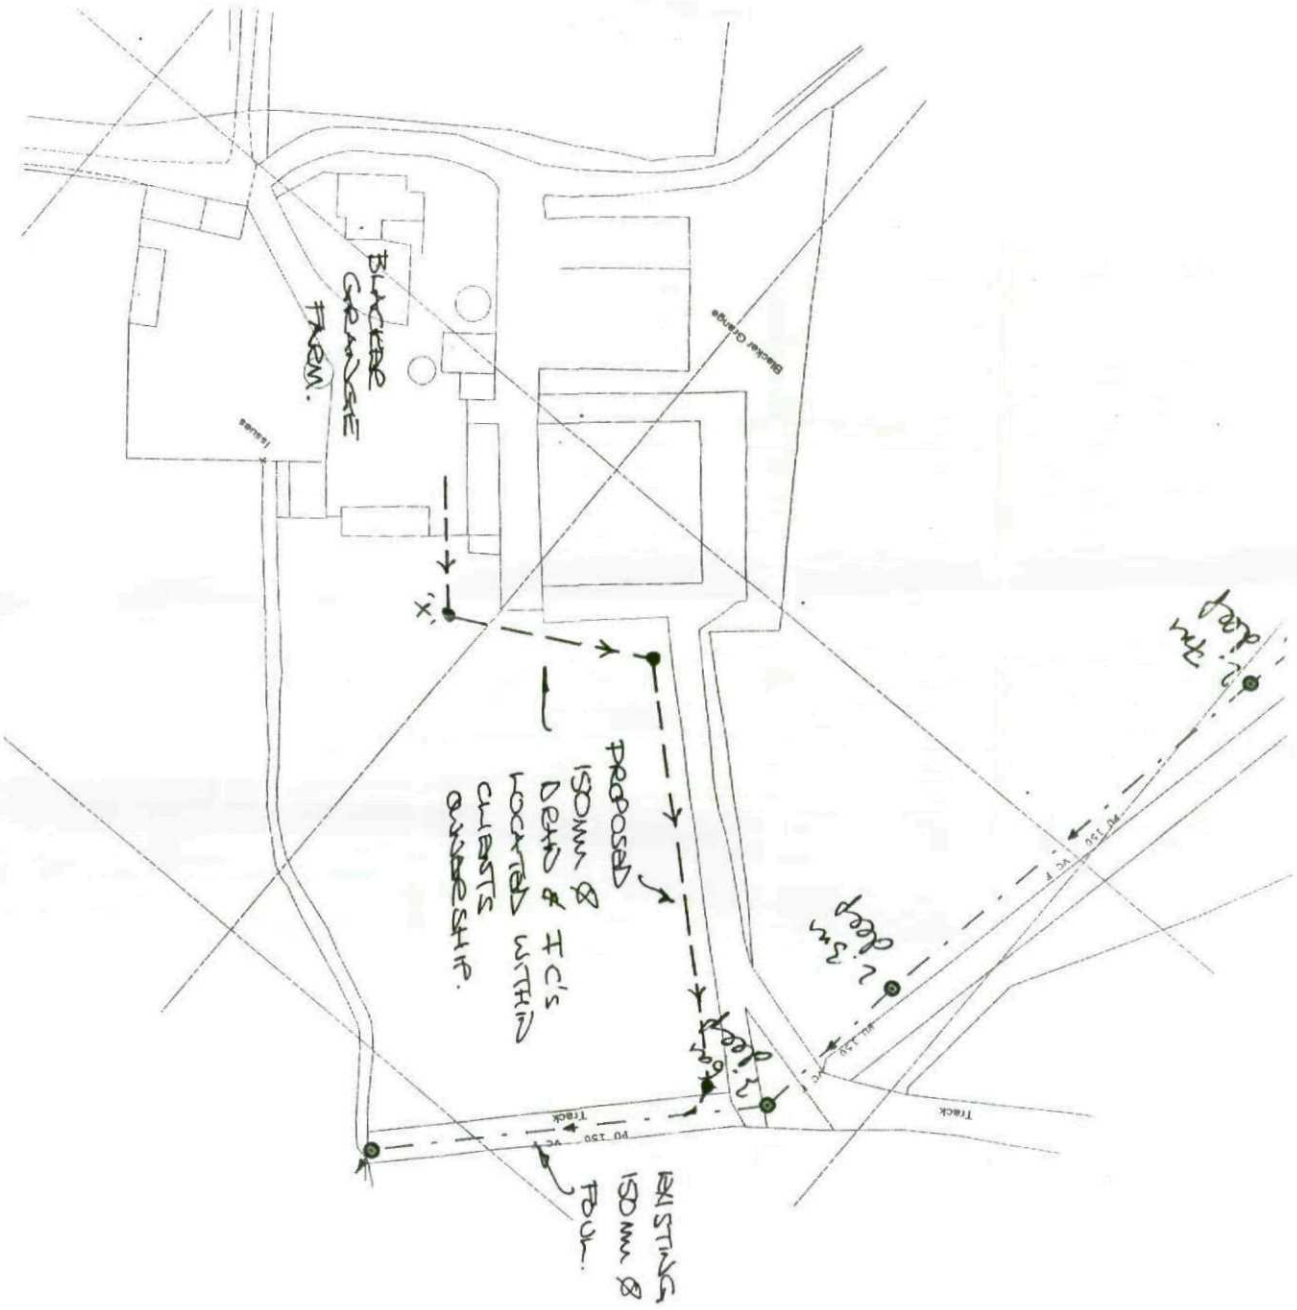

Rev	Notes	Date
A	DRAINAGE ALT. TO GRAVITY	05-11.

Garry Greetham Associates Ltd
Residential Design Consultant
Westwood House
18 Carr Lane
Tankersley
Barnsley S75 3BE
Tel(01226)746573

PROJECT	Blacker Grange Farm
CLIENT	Thawley Trustees
TITLE	Main Drainage Outfalls
ADDRESS	"Blacker Grange Farm", off Barnsley Road, Blacker Hill, Barnsley.
DRAWN BY	999
SCALE	1:500 DATE Apr.11
DRAWING No	603-22 REV A

Member of the Chartered Institute of Architectural Technologists